

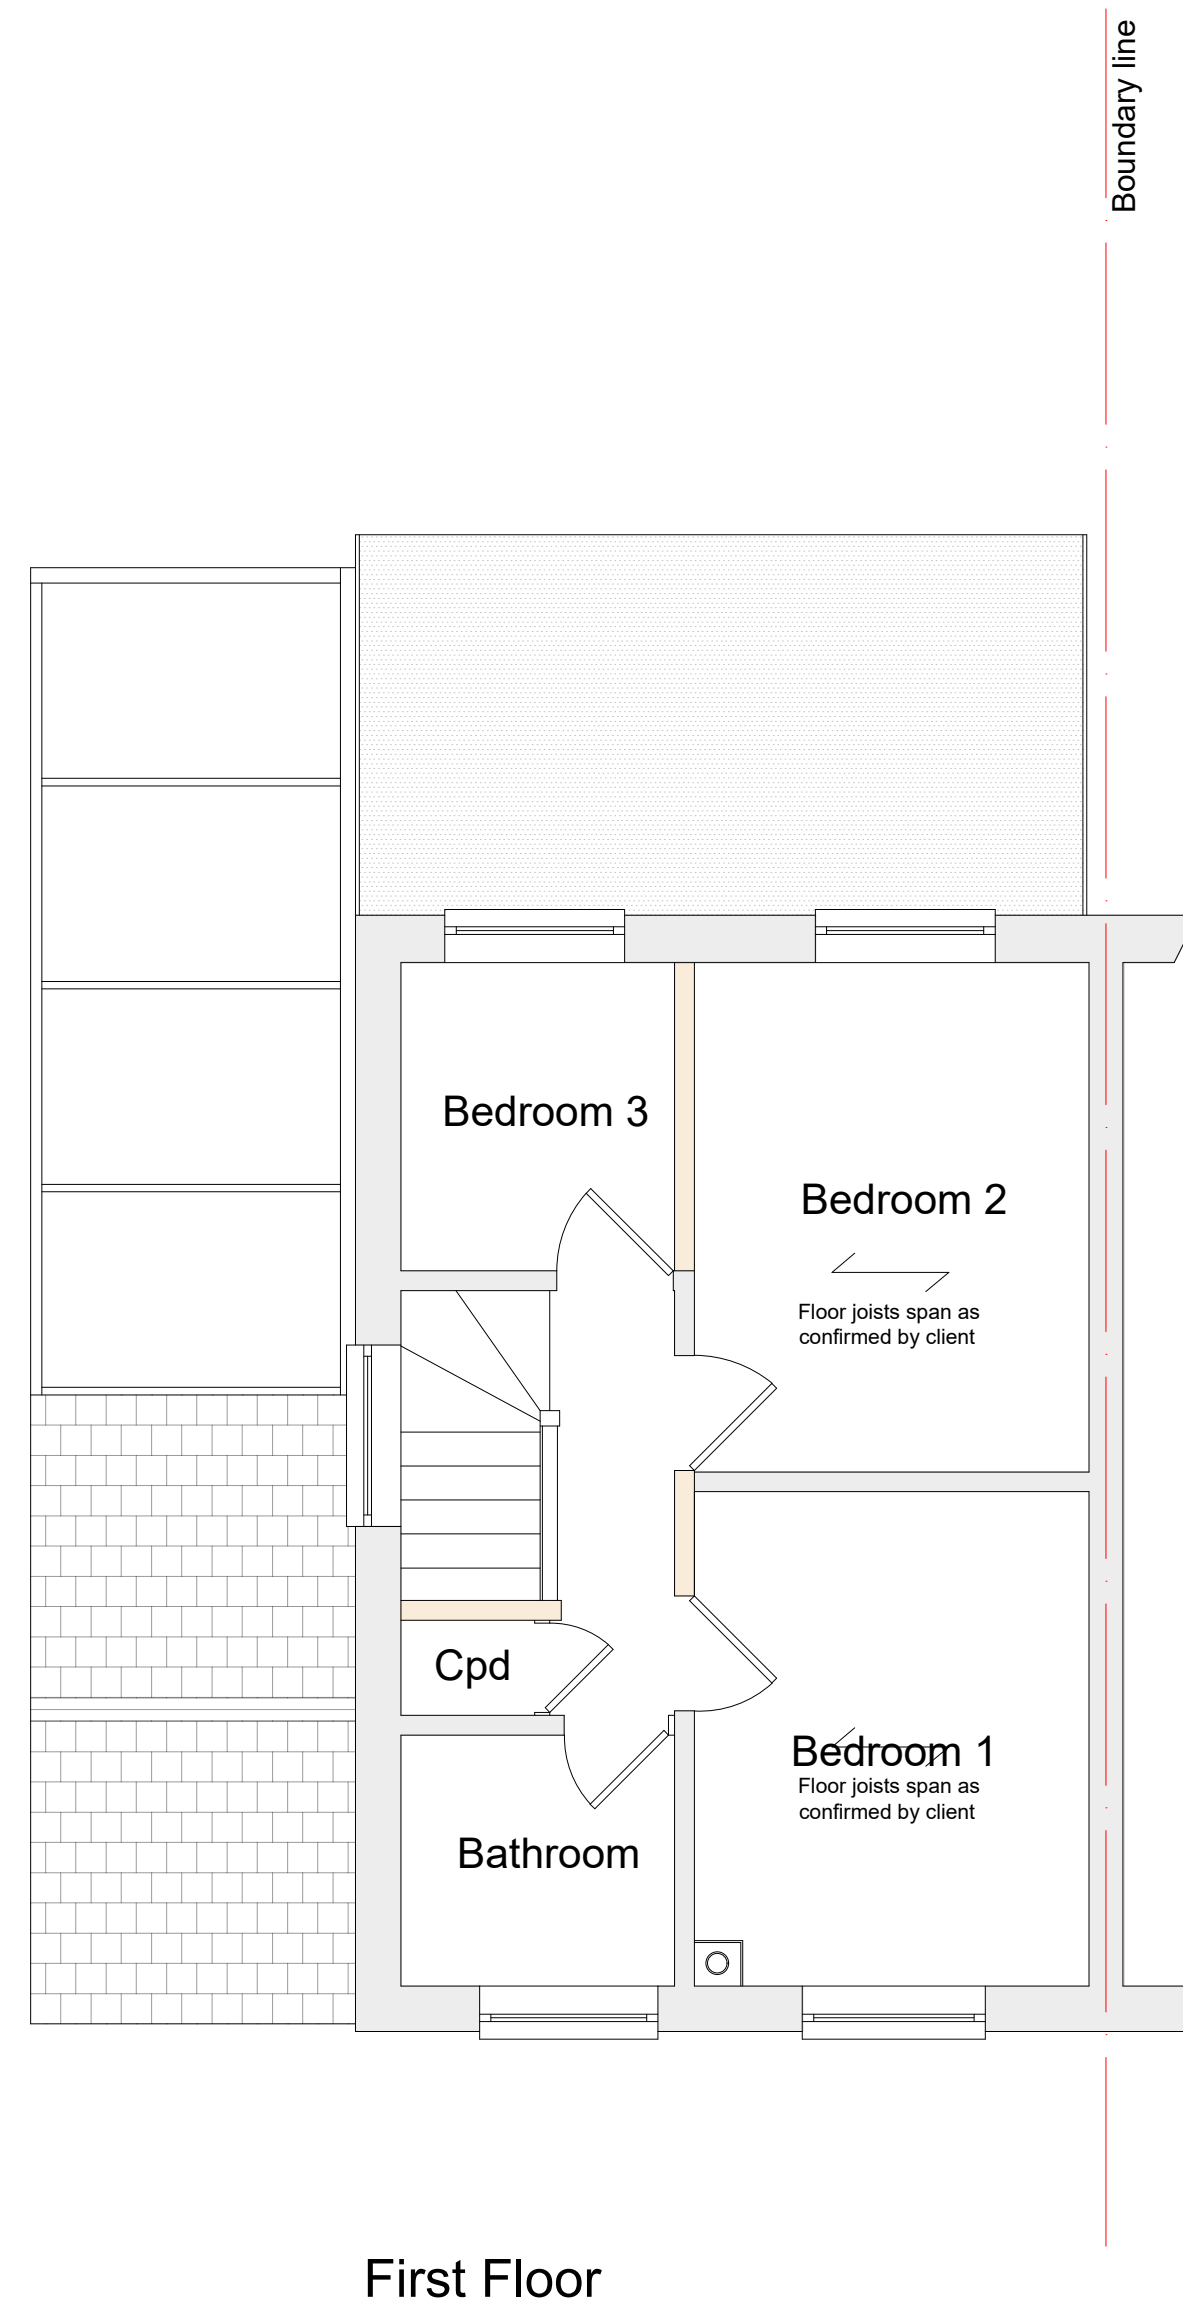
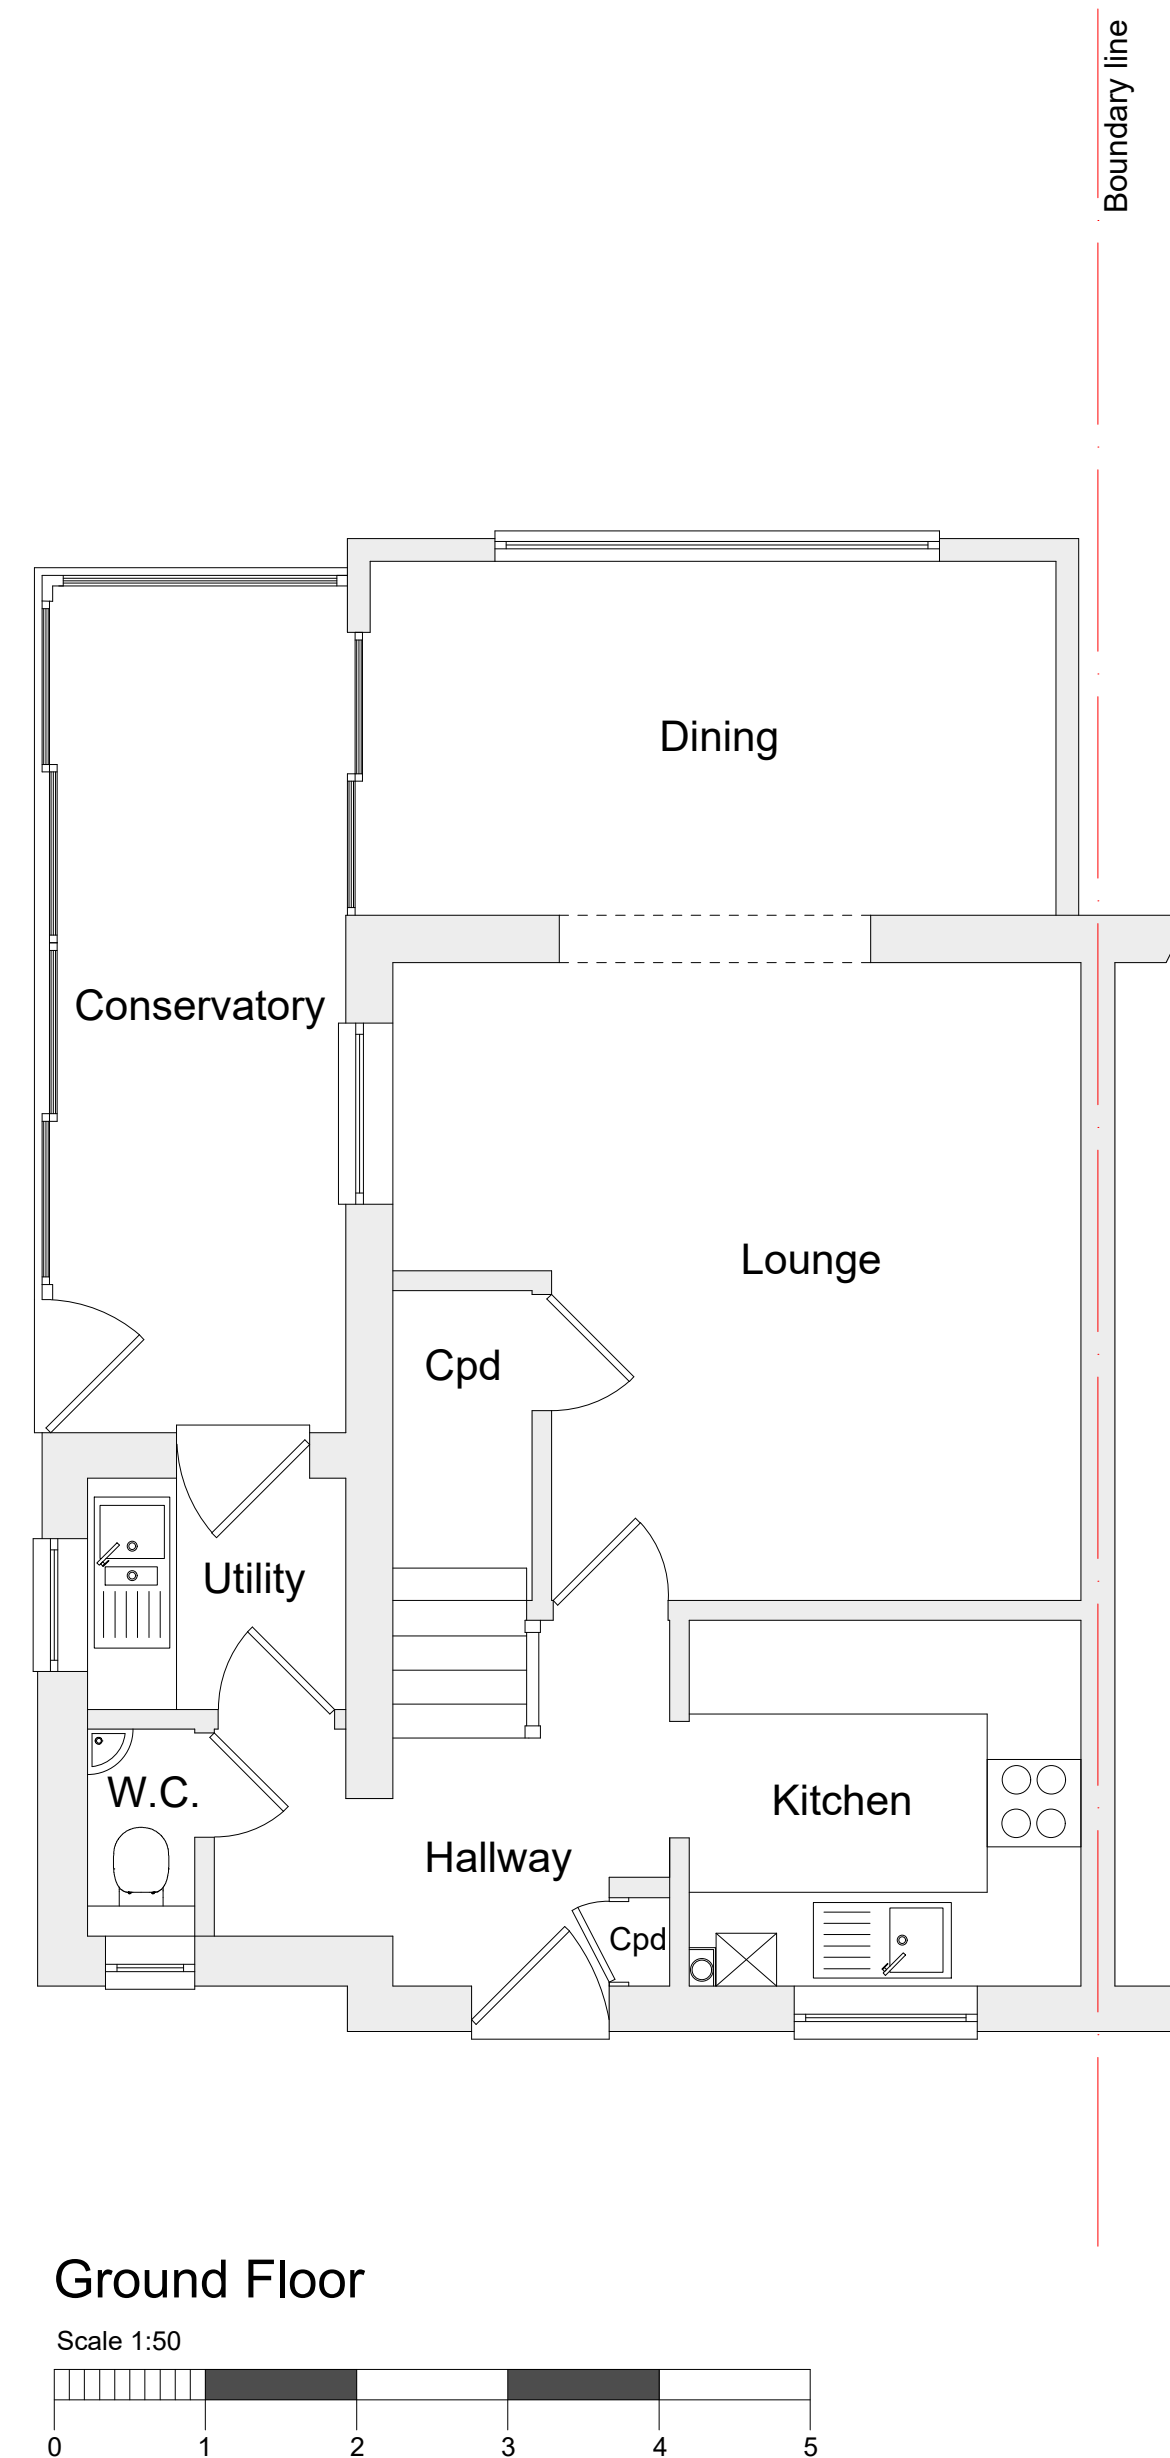
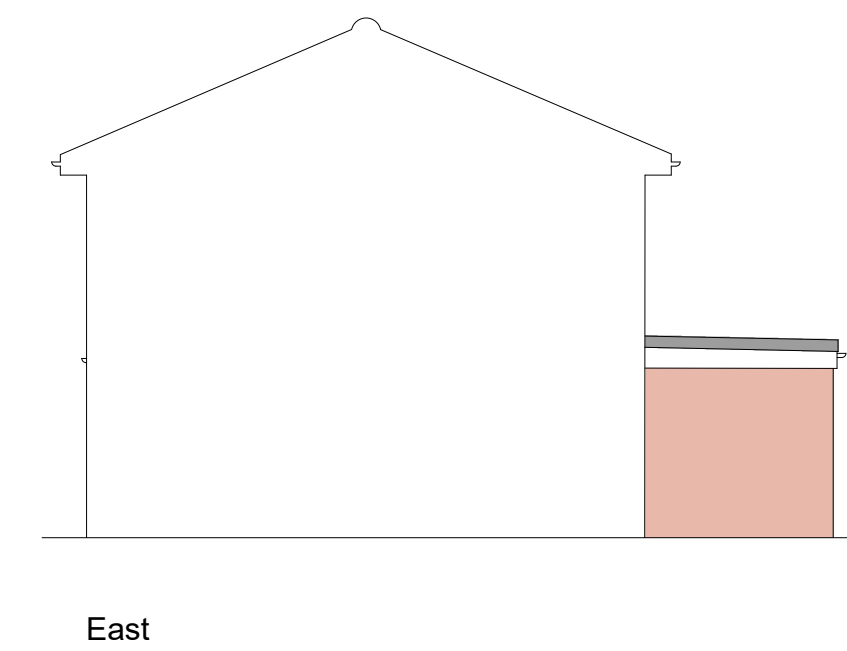


Elevations

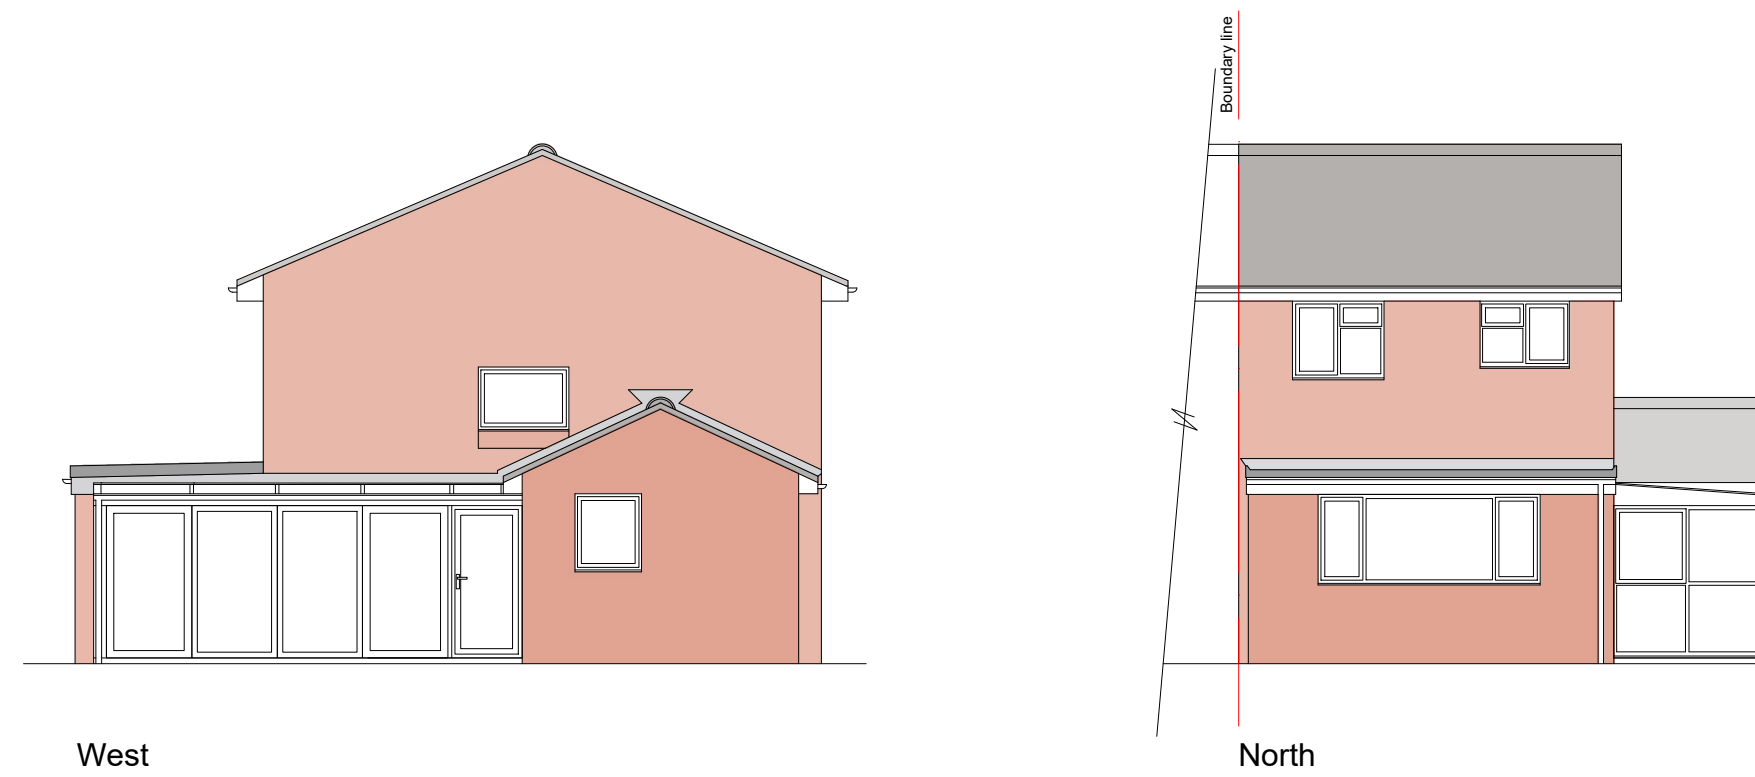

Location Plan
Scale 1:1250

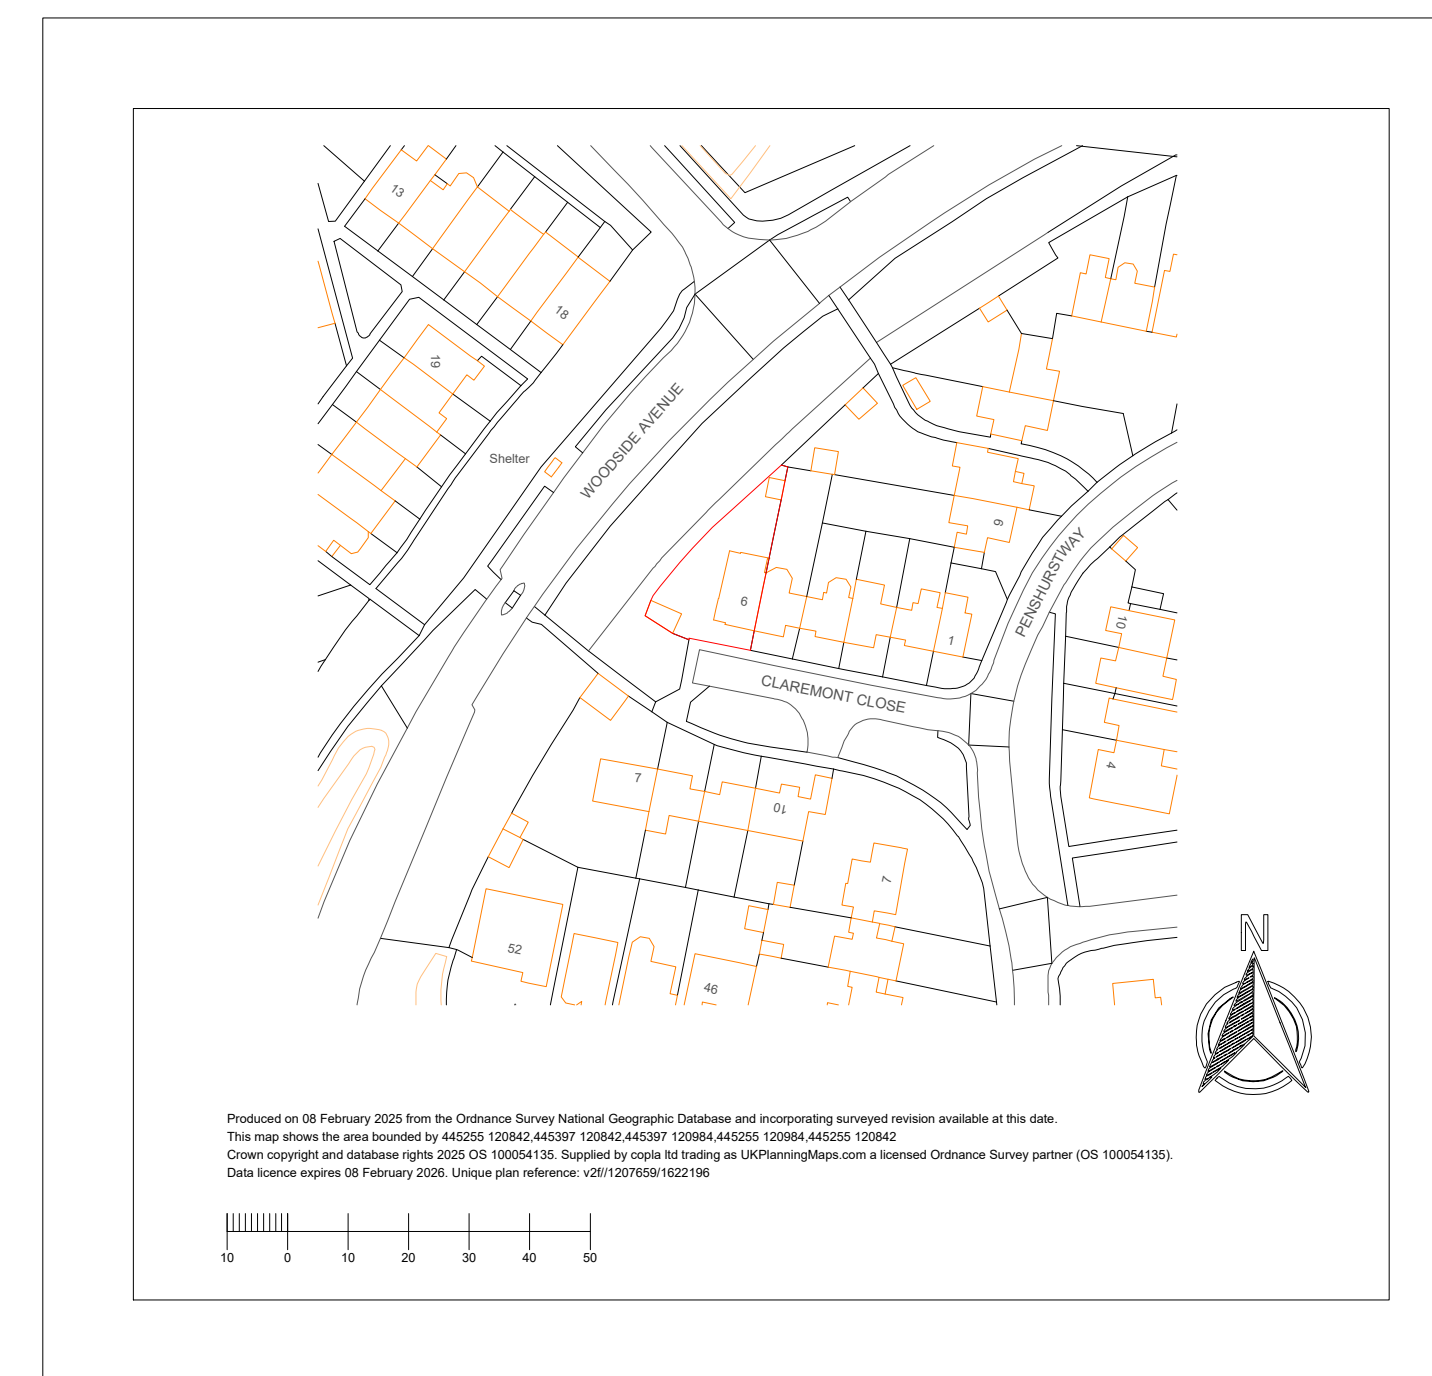

GENERAL NOTES

1. This drawing is © copyrighted. No unauthorised reproduction of any kind is permitted.
2. No dimensions to be scaled from this drawing. Verify all dimensions prior to construction. Immediately report any discrepancies on the document to the Architect / Contract Administrator.
3. Drawing to be read with all associated consultants drawings and specifications.

REVISION	DATE	DESCRIPTION
A	17.02.25	East Elevation added



EMP Partnership
ARCHITECTURE AND SURVEYING

PROJECT

6 Claremont Close, Boyatt Wood,
Eastleigh, SO50 4RF

Single storey side extension & internal alterations

SHEET

Plans showing:

Existing floor plans and elevations
Location Plan

DATE _____

January 2025

SCALE	DRAWN	CHKD
-------	-------	------

1:50 / 1:100 / 1:1250 @A1	AP	AP
---------------------------	----	----

DRAWING NUMBER	REVISION
000/01	A

6CC/01 A

SUITABILITY

Planning

Planning