




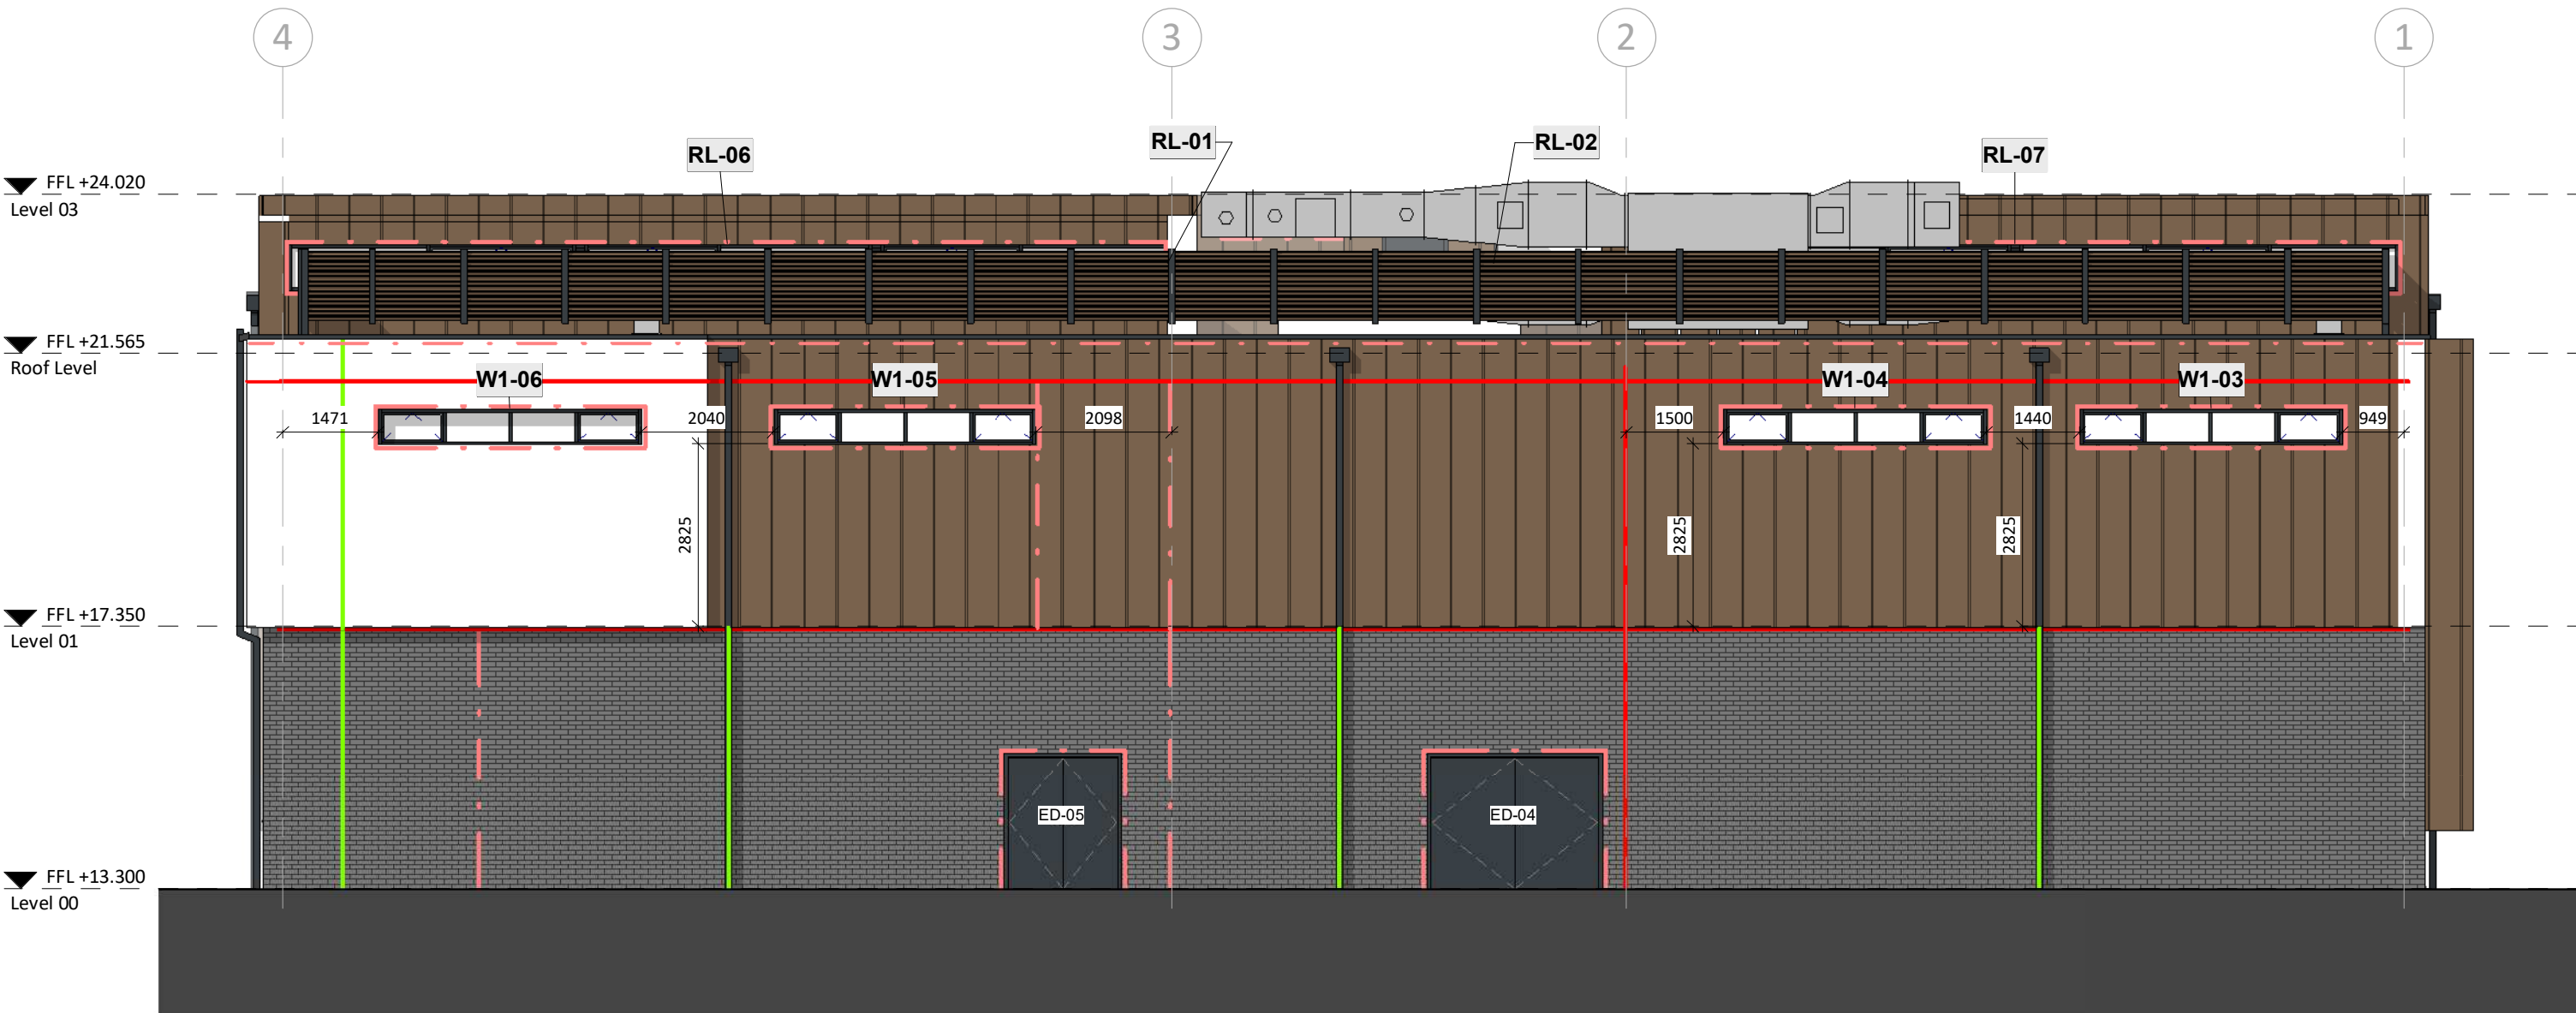

North Elevation
1 : 100

 

East Elevation
1 : 100

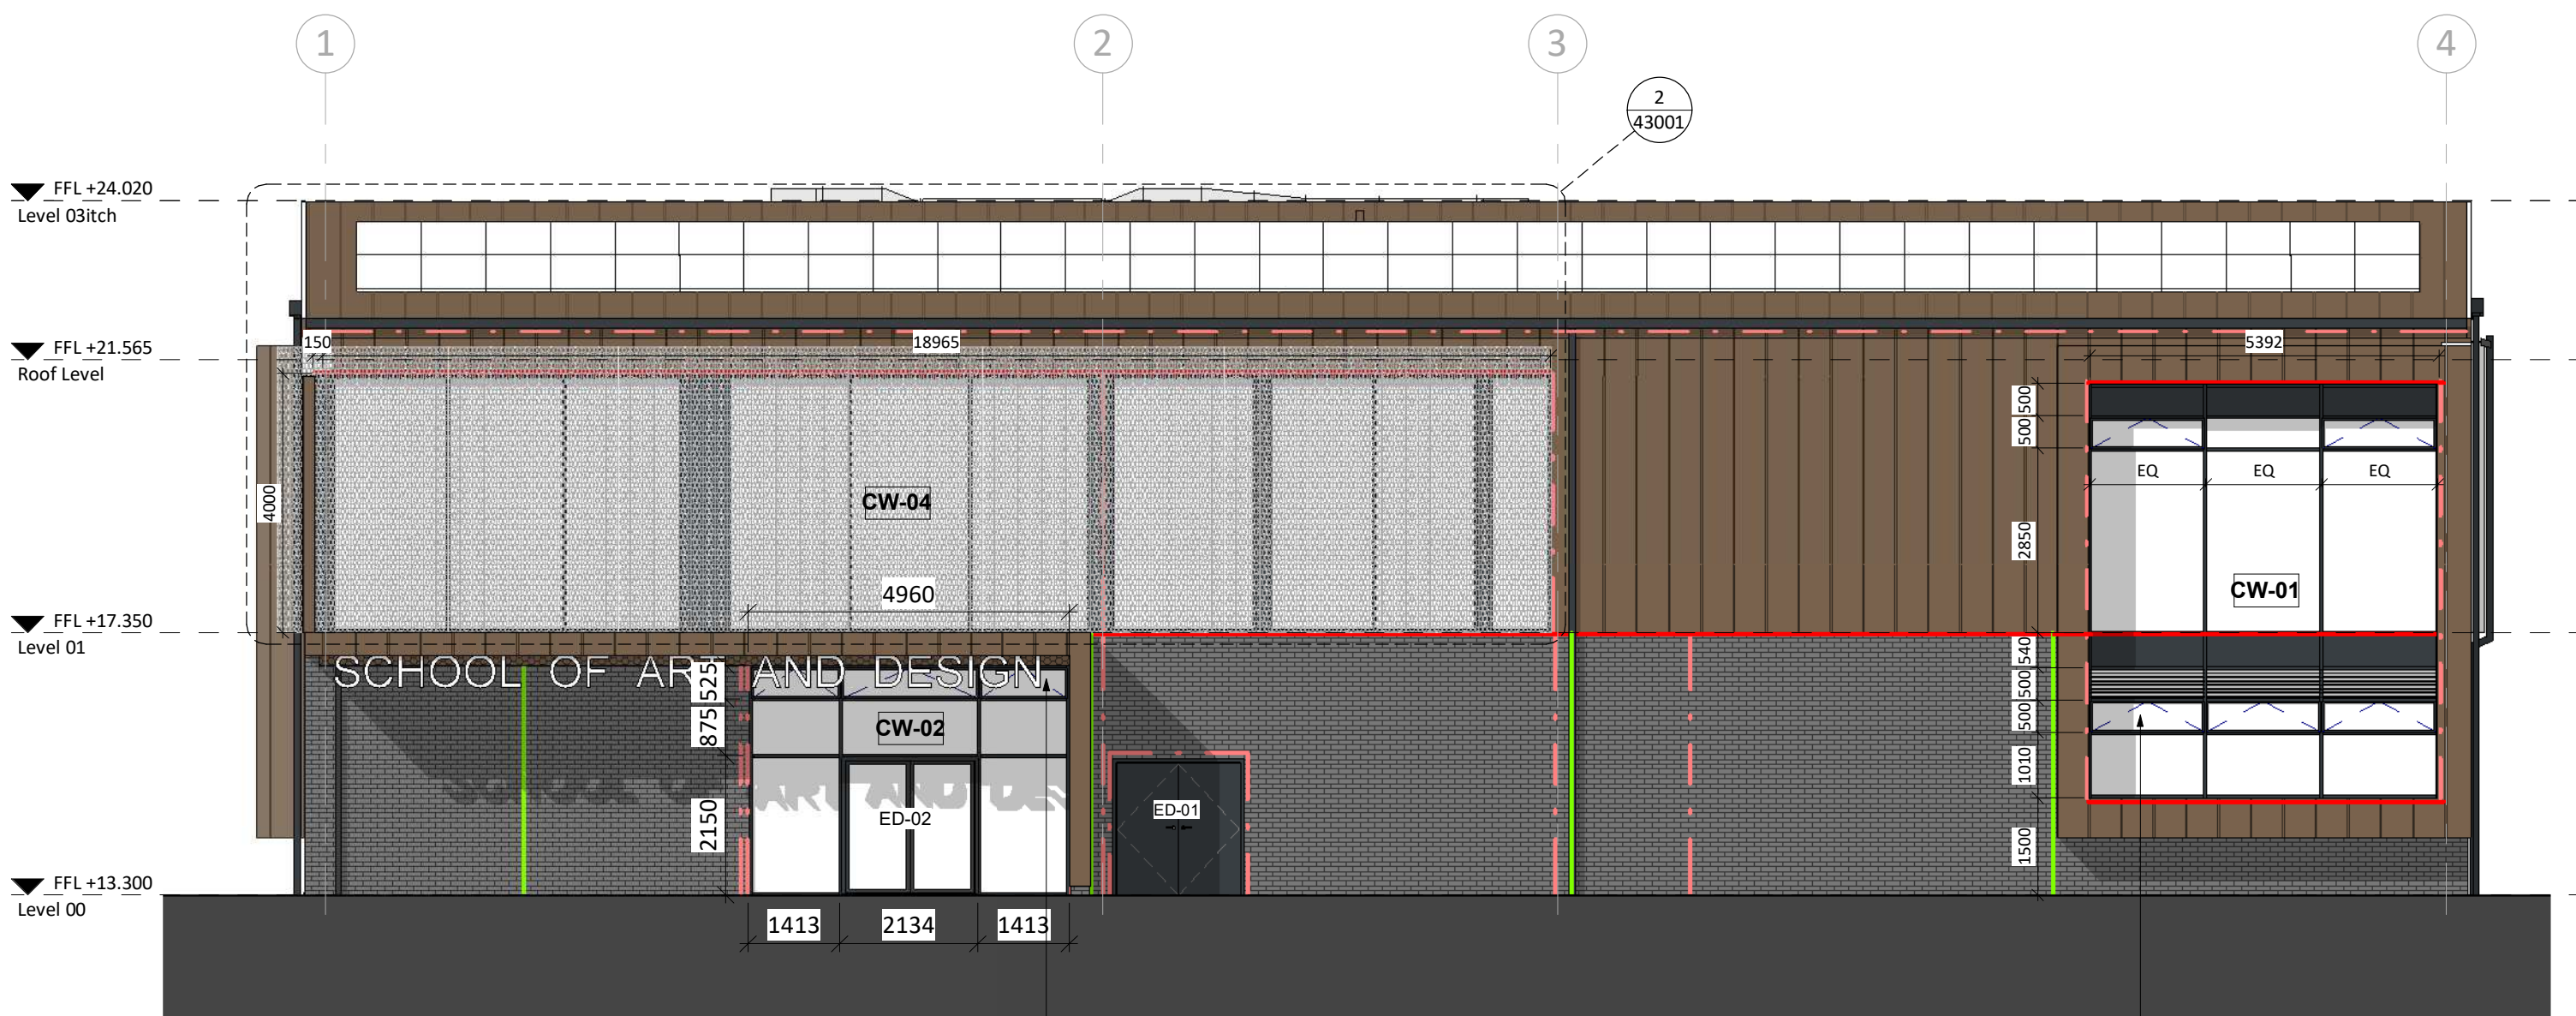

South Elevation
1 : 100



West Elevation
1 : 100

MATERIAL KEY

	Standing Seam Wall/Roof Cladding VMZinc Standing Seam @ 500mm C/C Colour - Pigmento Brown NBS: H74/110 & H74/130
	Perforated Metal Mesh Brise Soleil Colour - Pigmento Brown NBS: L10/680
	Facing Brick Finished External Wall/Plinth Ibstock Staffordshire Slate Blue Smooth - Colour matched mortar NBS: F10/111
	Render Finished External Wall SuoTherm Mineral K System Colour - White NBS: M21/210
	PPC Aluminium Curtain Walling/Windows/Glazed Doors Colour - RAL 7016 Matt NBS: H11/110
	Backpainted Glass Spandrel Panels Colour - RAL 7016 Matt NBS: H11/110

- Cavity Fire Barrier within wall void
- Fire Stops within wall void
- Movement Joint

NOTE:

Where proprietary products are indicated within the specification or drawings they may have been substituted by the contractor or installer with equivalent products from alternative manufacturers.

CR	CR1	23/10/2024	Construction Record Issue
A5	C14	02/04/2024	Details updated with latest Amiri Comments. GA Plans, Sections and Elevations updated to latest design. Setting out added to RCP plans. Fire Plans updated to latest design. Manifestation added to SC-06.
A5	C11	20/02/2024	GA Plans, Fire Plans and Elevations updated with latest wall types, movement joint and cavity barrier locations. Zinc details updated
A5	C6	09/01/2024	Partition types and setting out amended. Internal elevations of display boards and joinery items included with joinery codes.

STATUS	REV	DATE	DESCRIPTION	REVISED BY
CLIENT				JW
				CHECKED BY
				VG
				ORIGINATOR NO
				155652

CONSULTANT
STRIDE TREGLOWN
www.stridetreglown.com © Stride Treglown Limited
PROJECT
BPC School of Art and Design
Chestnut Ave, Eastleigh, SO50 5ZA

DRAWING TITLE
Proposed Elevations

STATUS CODE	SCALE
A5 : Authorized and accepted	1 : 100@A1
DRAWING USAGE: FOR CONSTRUCTION	
PROJECT - ORIGINATOR - VOLUME - LEVEL - TYPE - ROLE - CLASS - NUMBER	STATUS - REVISION
155652-STL-00-ZZ-DR-A-20100	CR_CR1