


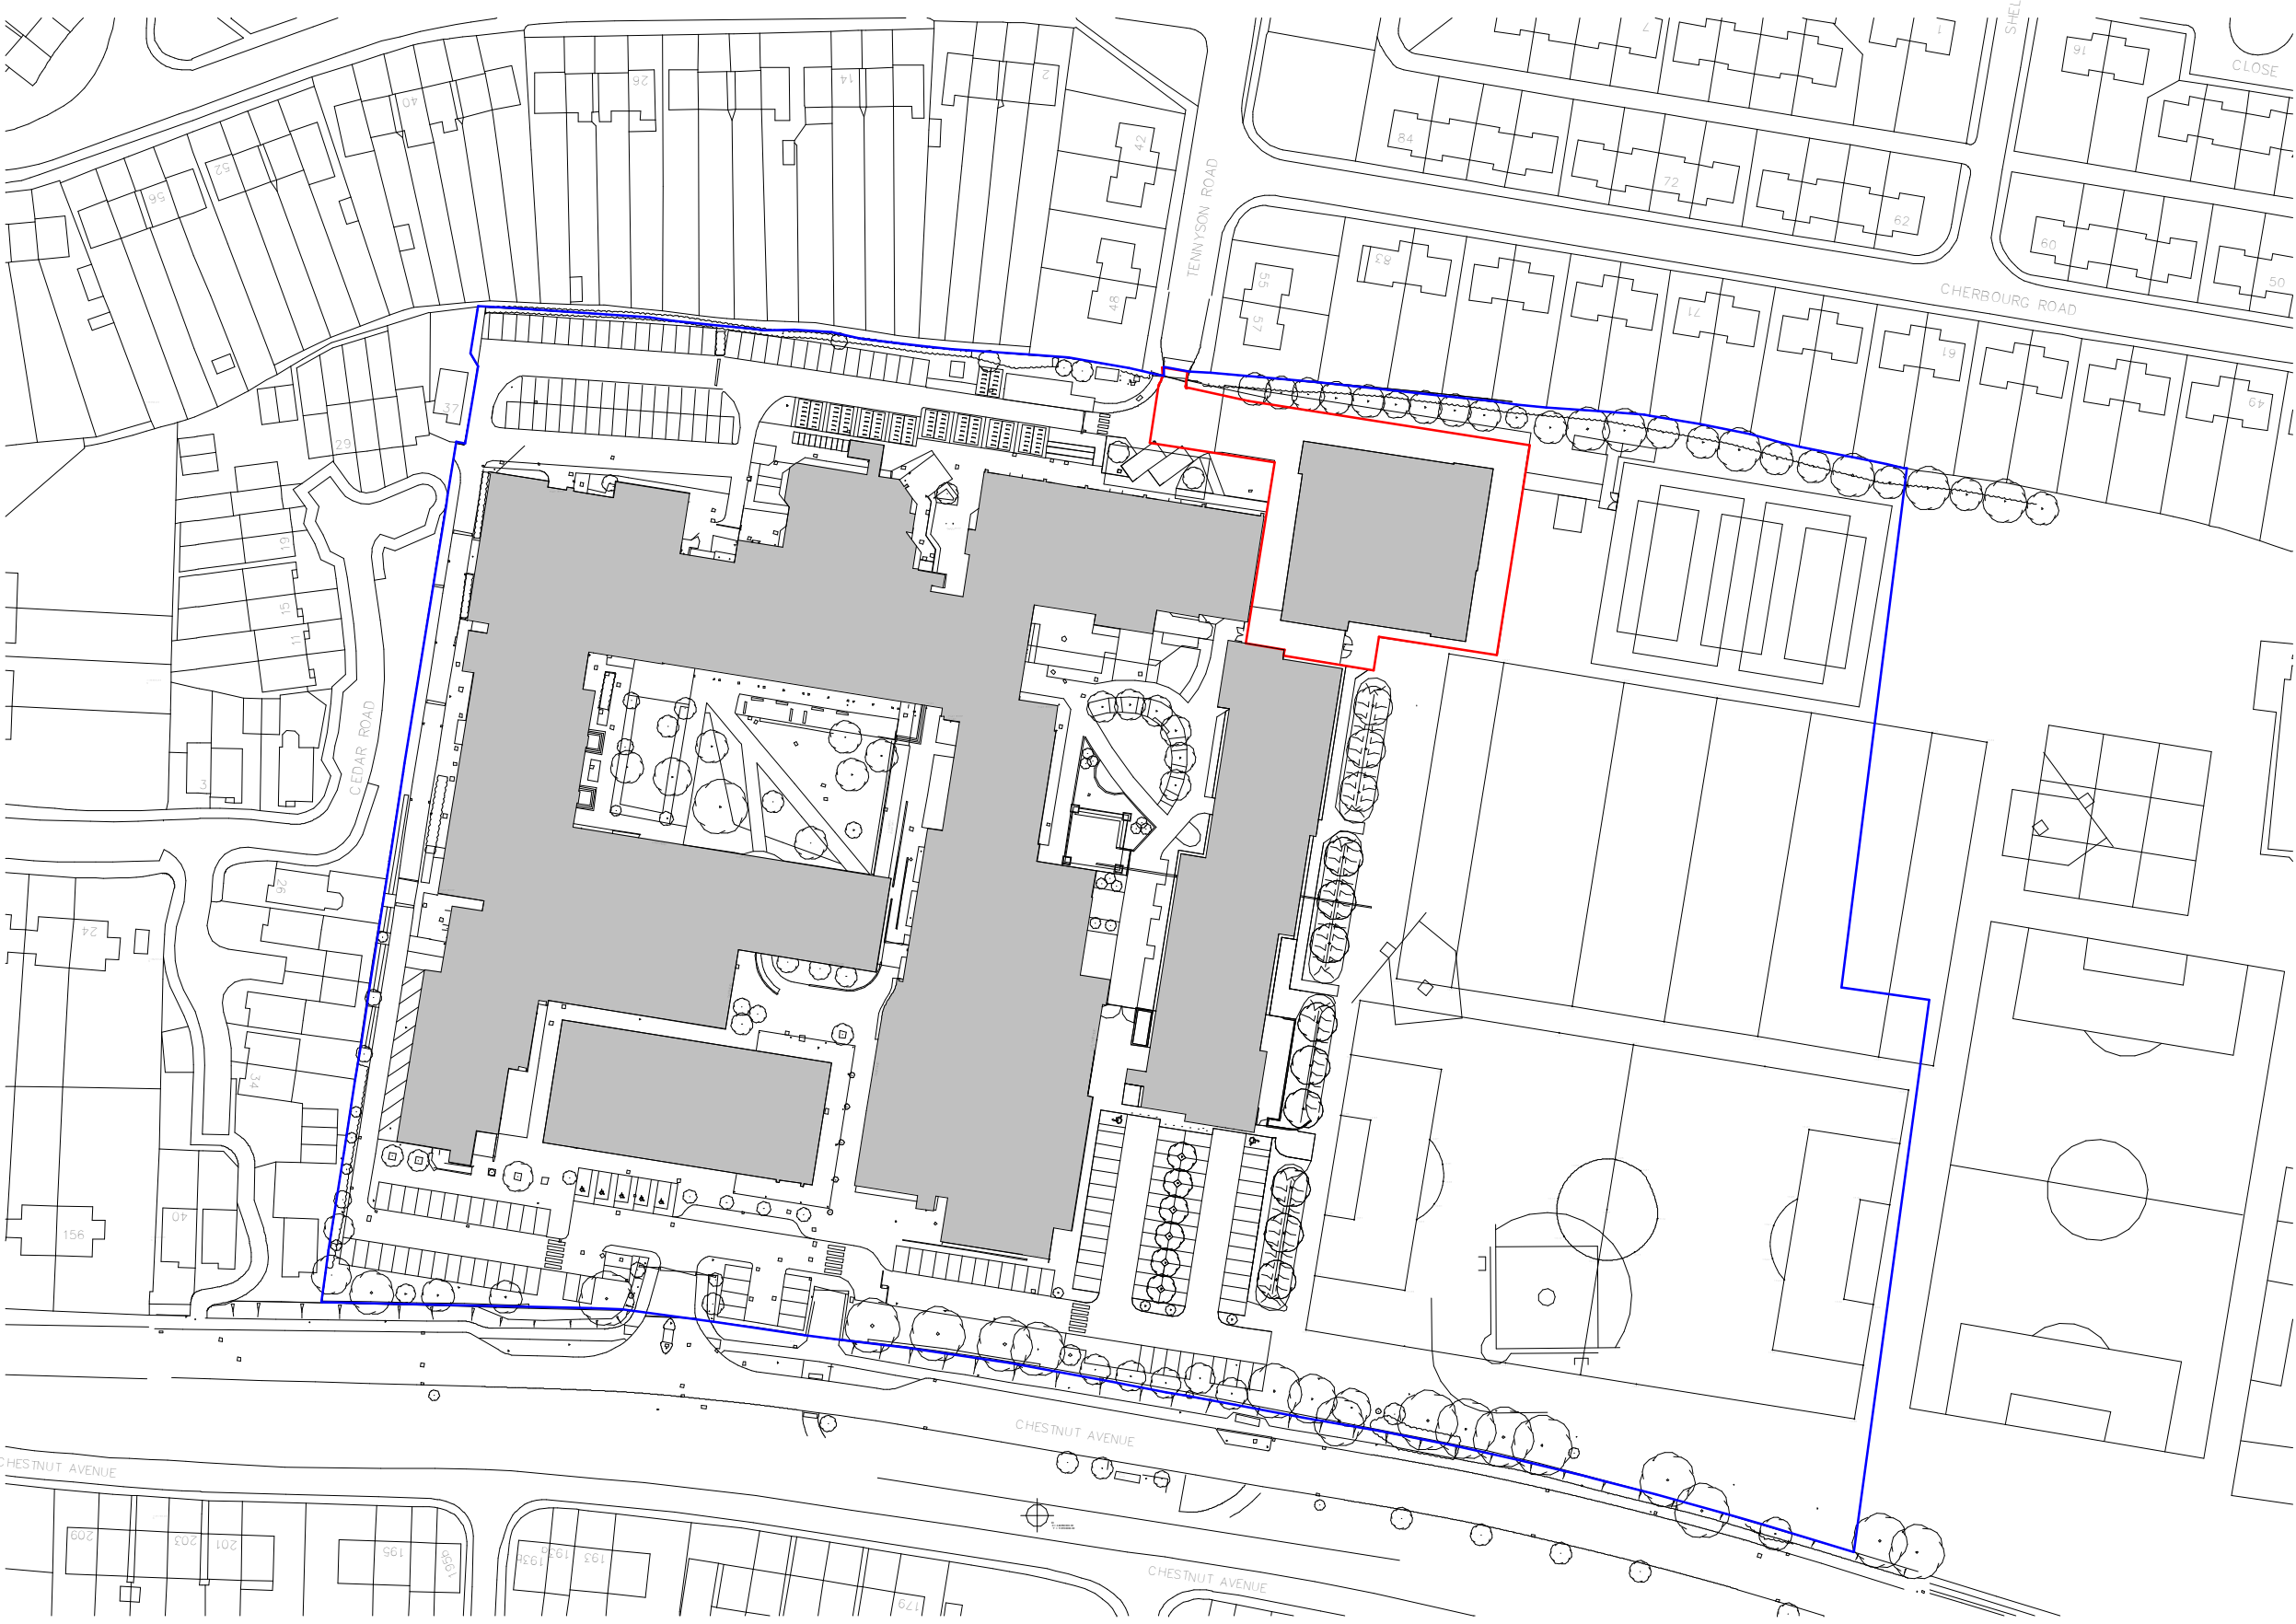

Responsibility is not accepted for errors made by others in scaling from this drawing.
All construction information should be taken from figured dimensions only.

- : Site Boundary
- : Application Boundary = 2095m²

PL	PL01	11/02/2025	Roof Plant Retrospective Planning Issue
STATUS	REV	DATE	DESCRIPTION
CLIENT			
Barton Peveril College			REVISED BY VG
			CHECKED BY JW
			ORIGINATOR NO 155652

CONSULTANT

STRIDE TREGLOWN

www.stridetreglow.com © Stride Treglow Limited ;, _

PROJECT

BPC School of Art and Design
Chestnut Ave, Eastleigh, SO50 5ZA

DRAWING TITLE

Proposed Site Location Plan - Roof Plant

SUITABILITY STATUS	SCALE
PL : Authorized and accepted	1 : 1250@A3
DRAWING USAGE: <i>Retrospective Issue</i>	
PROJECT - ORIGINATOR - VOLUME - LEVEL - TYPE - ROLE - CLASS - NUMBER	STATUS_REVISION
155652-STL-XX-XX-DR-A-PL101	PL_PL01

