




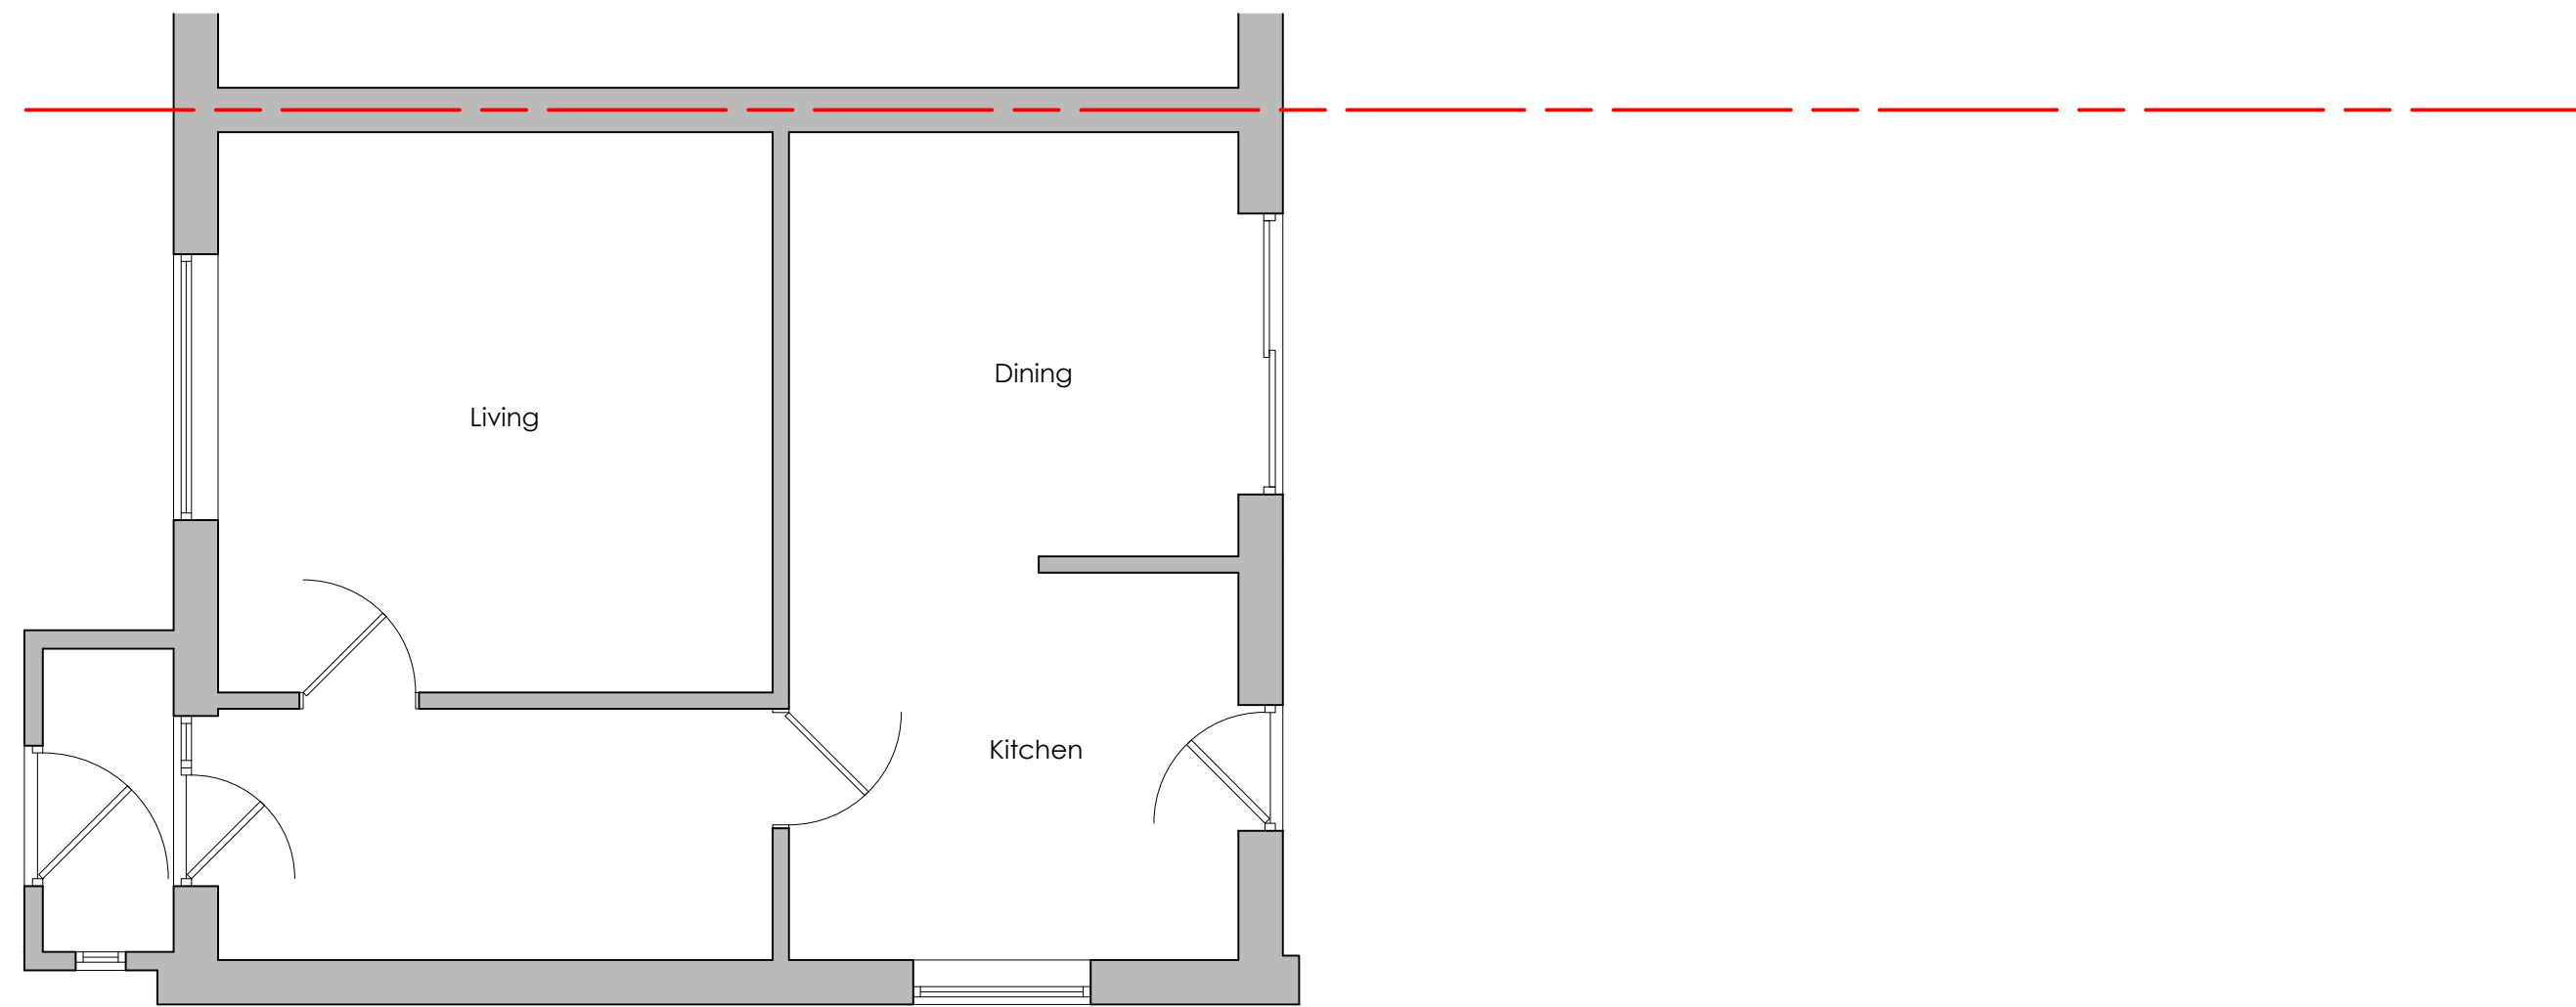


Existing Ground Floor Plan
Scale 1:50 @ A1

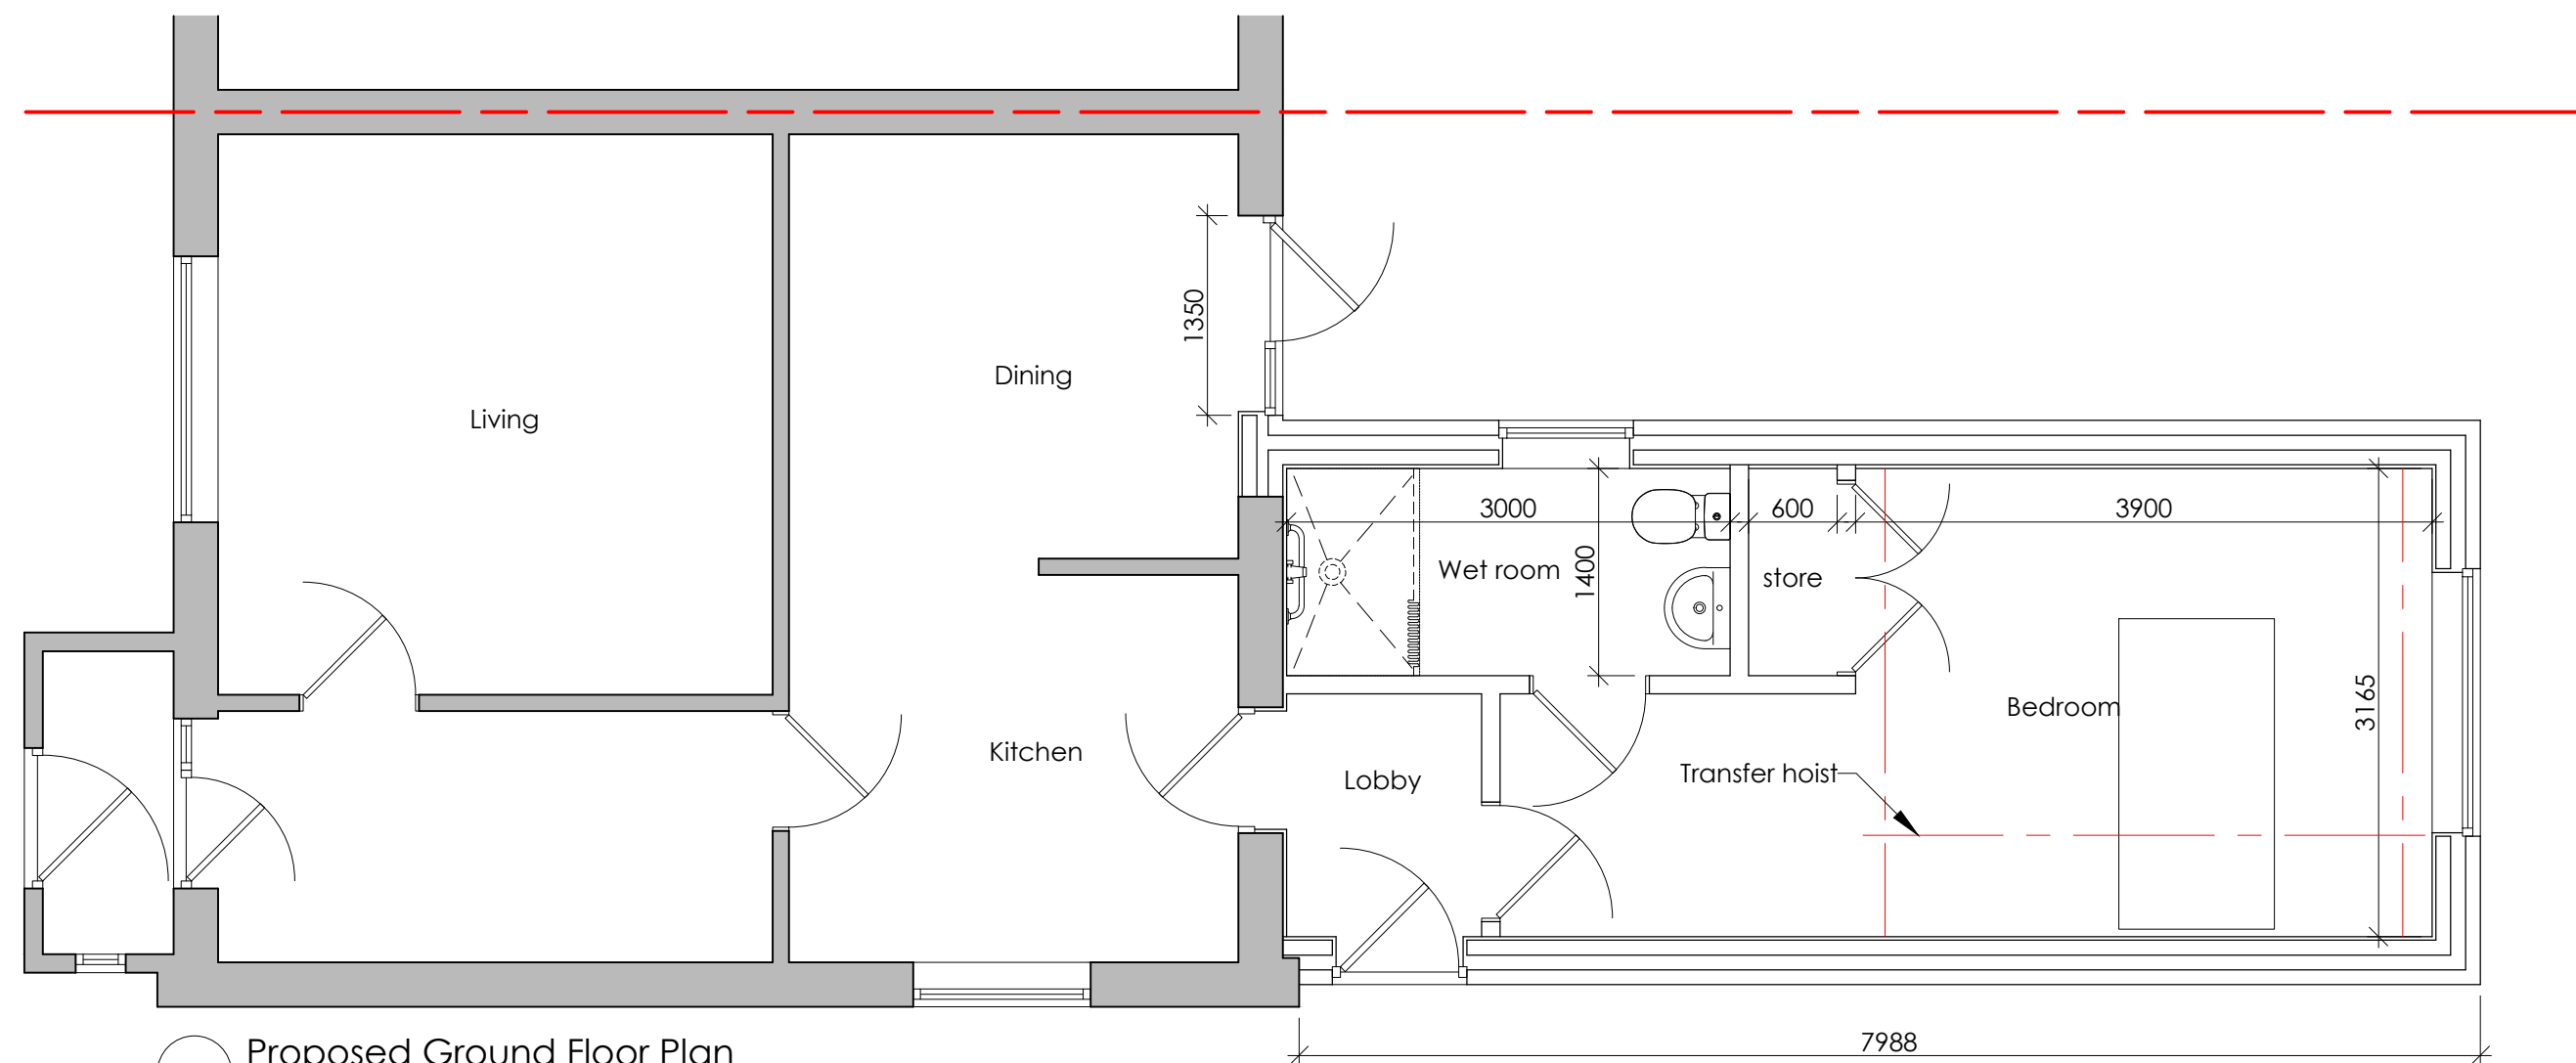


Proposed Ground Floor Plan
Scale 1:50 @ A1

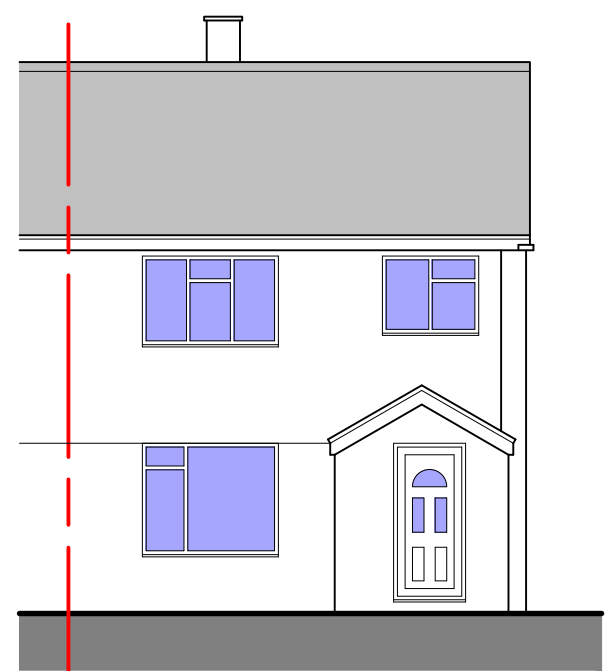


Existing Front Elevation
Scale 1:100 @ A1

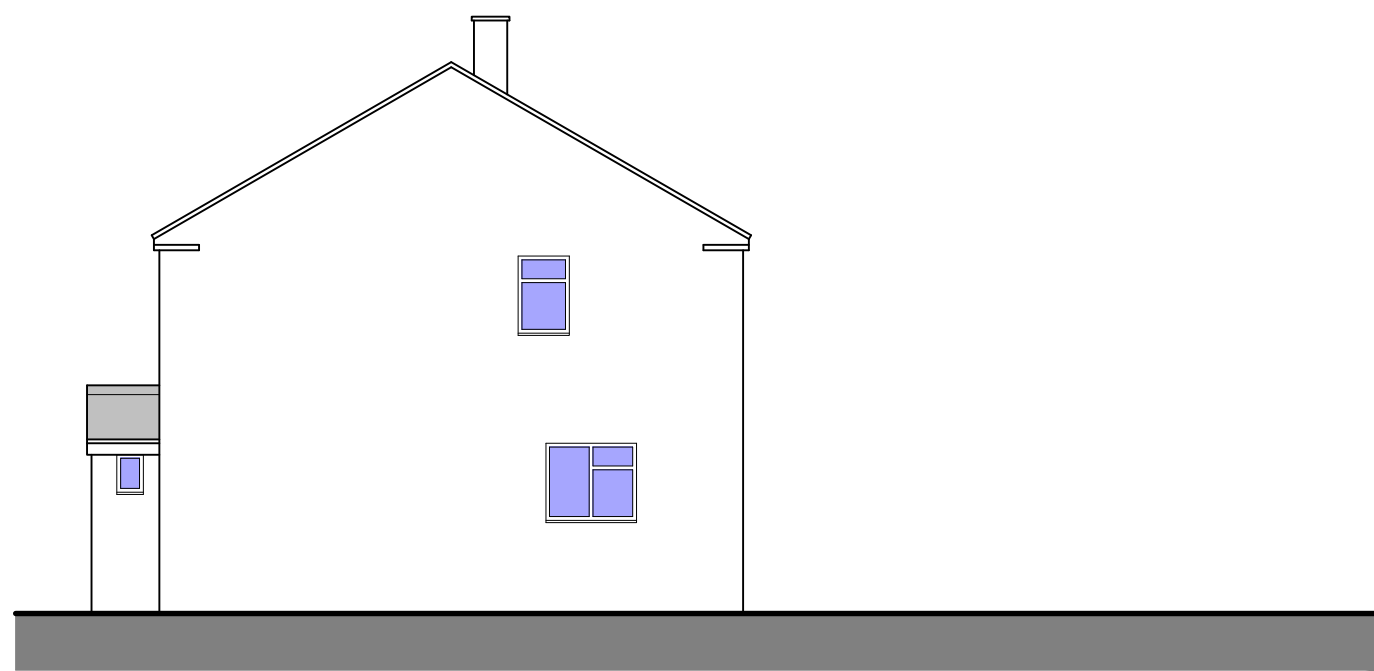


Existing Side Elevation
Scale 1:100 @ A1

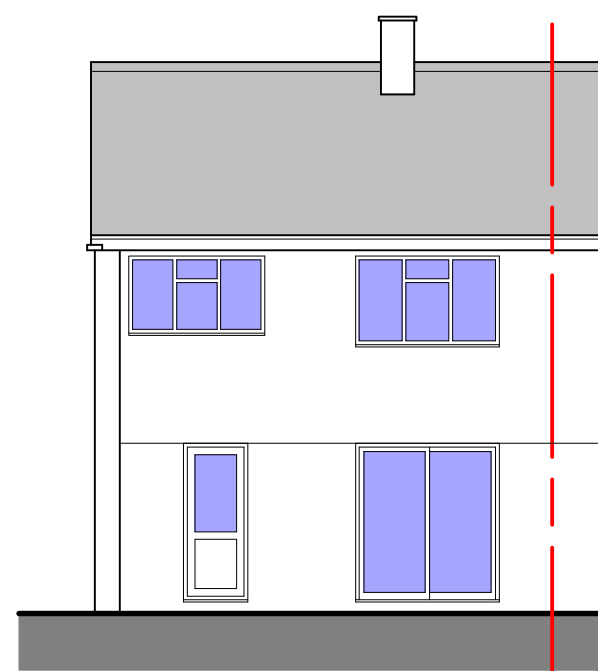


Existing Rear Elevation
Scale 1:100 @ A1

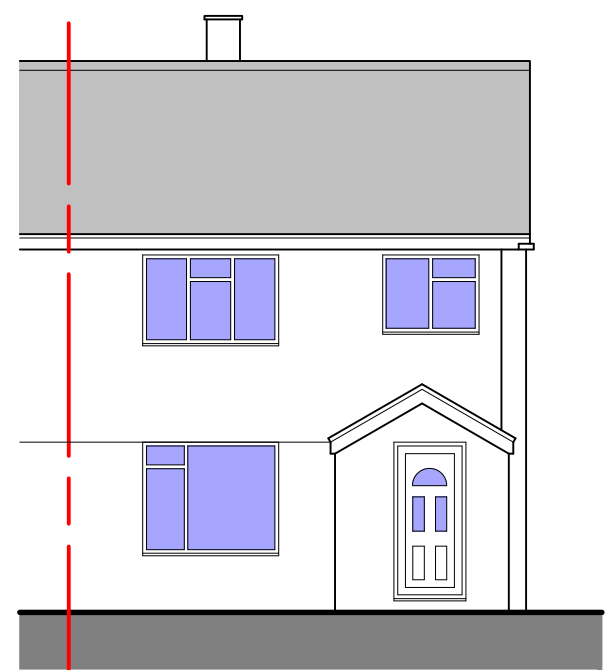


Proposed Front Elevation
Scale 1:100 @ A1

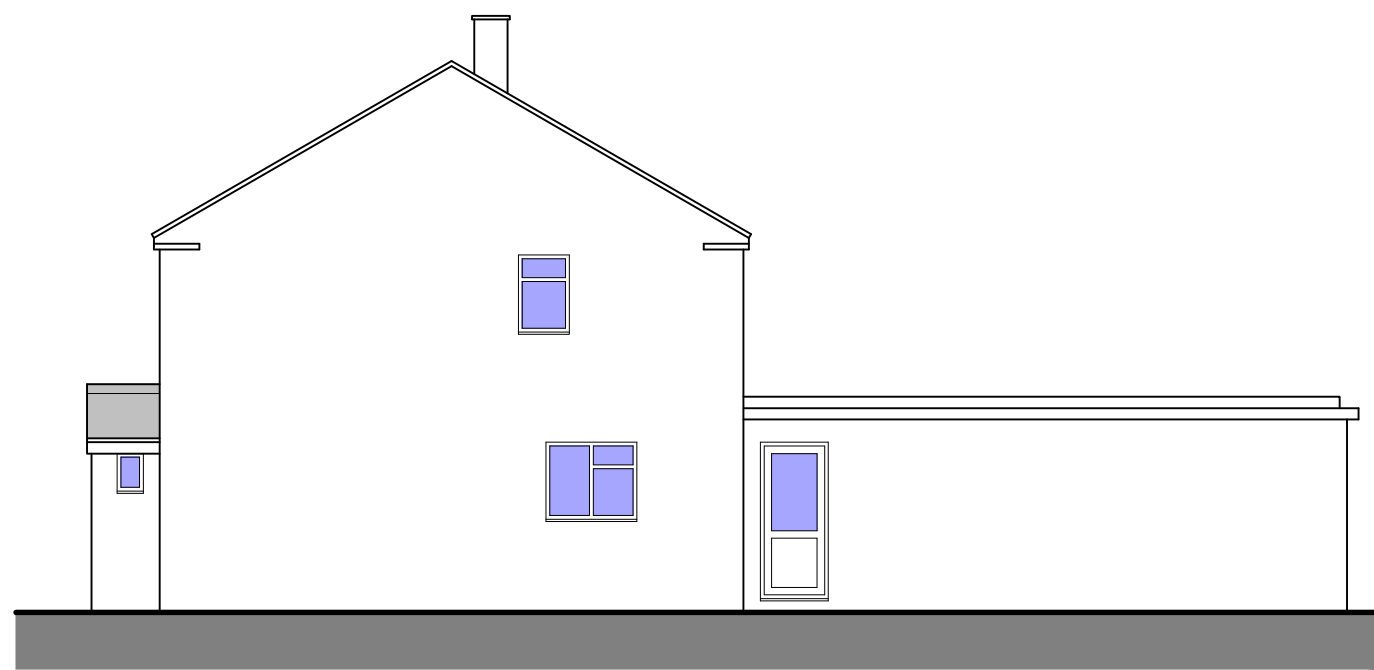


Proposed Side Elevation
Scale 1:100 @ A1

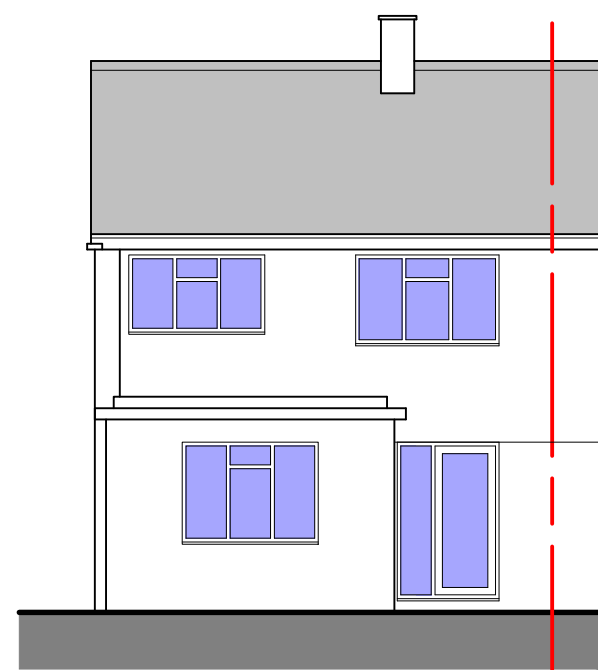


Proposed Rear Elevation
Scale 1:100 @ A1

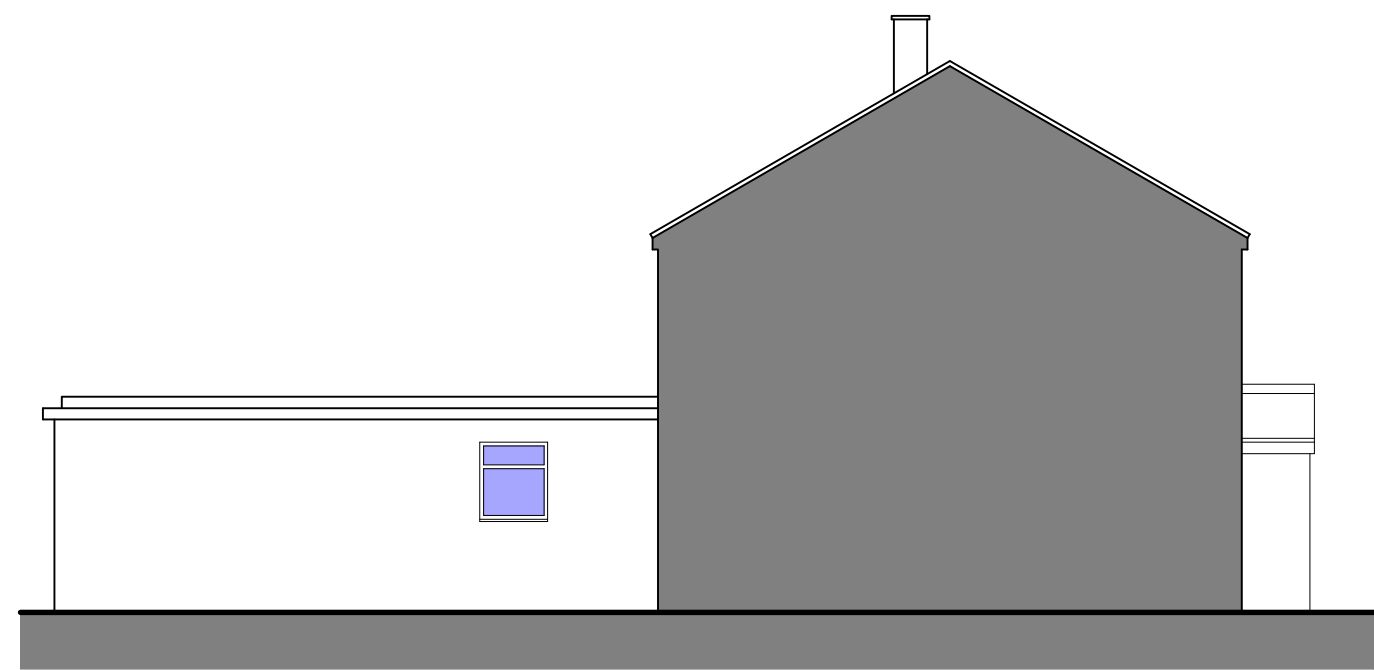


Proposed Side Elevation
Scale 1:100 @ A1

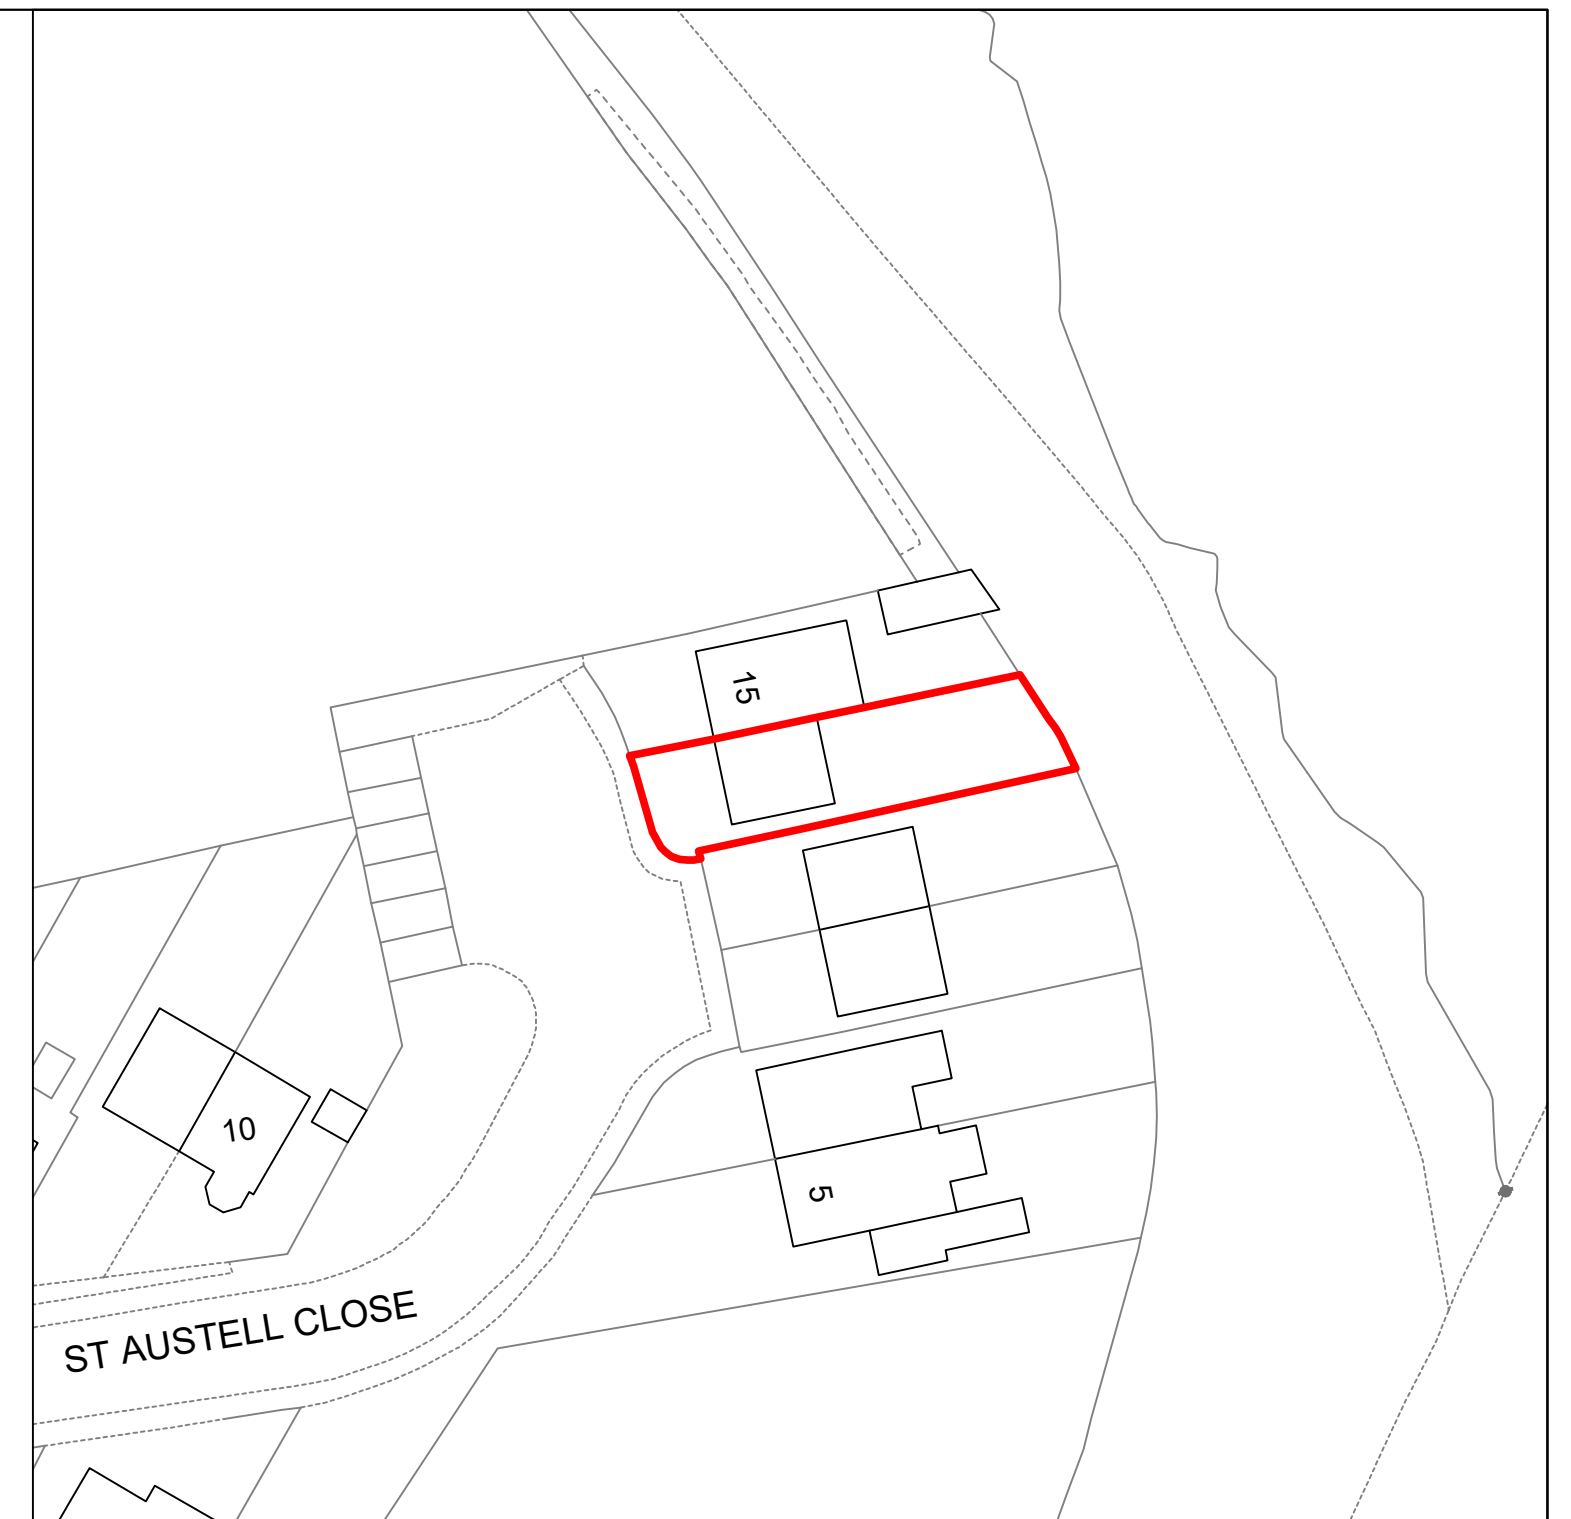

Location Plan
Scale 1:500 @ A1

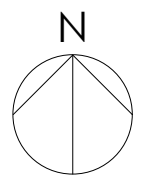

© Crown Copyright 2025
Ordnance Survey Licence no. 100053143

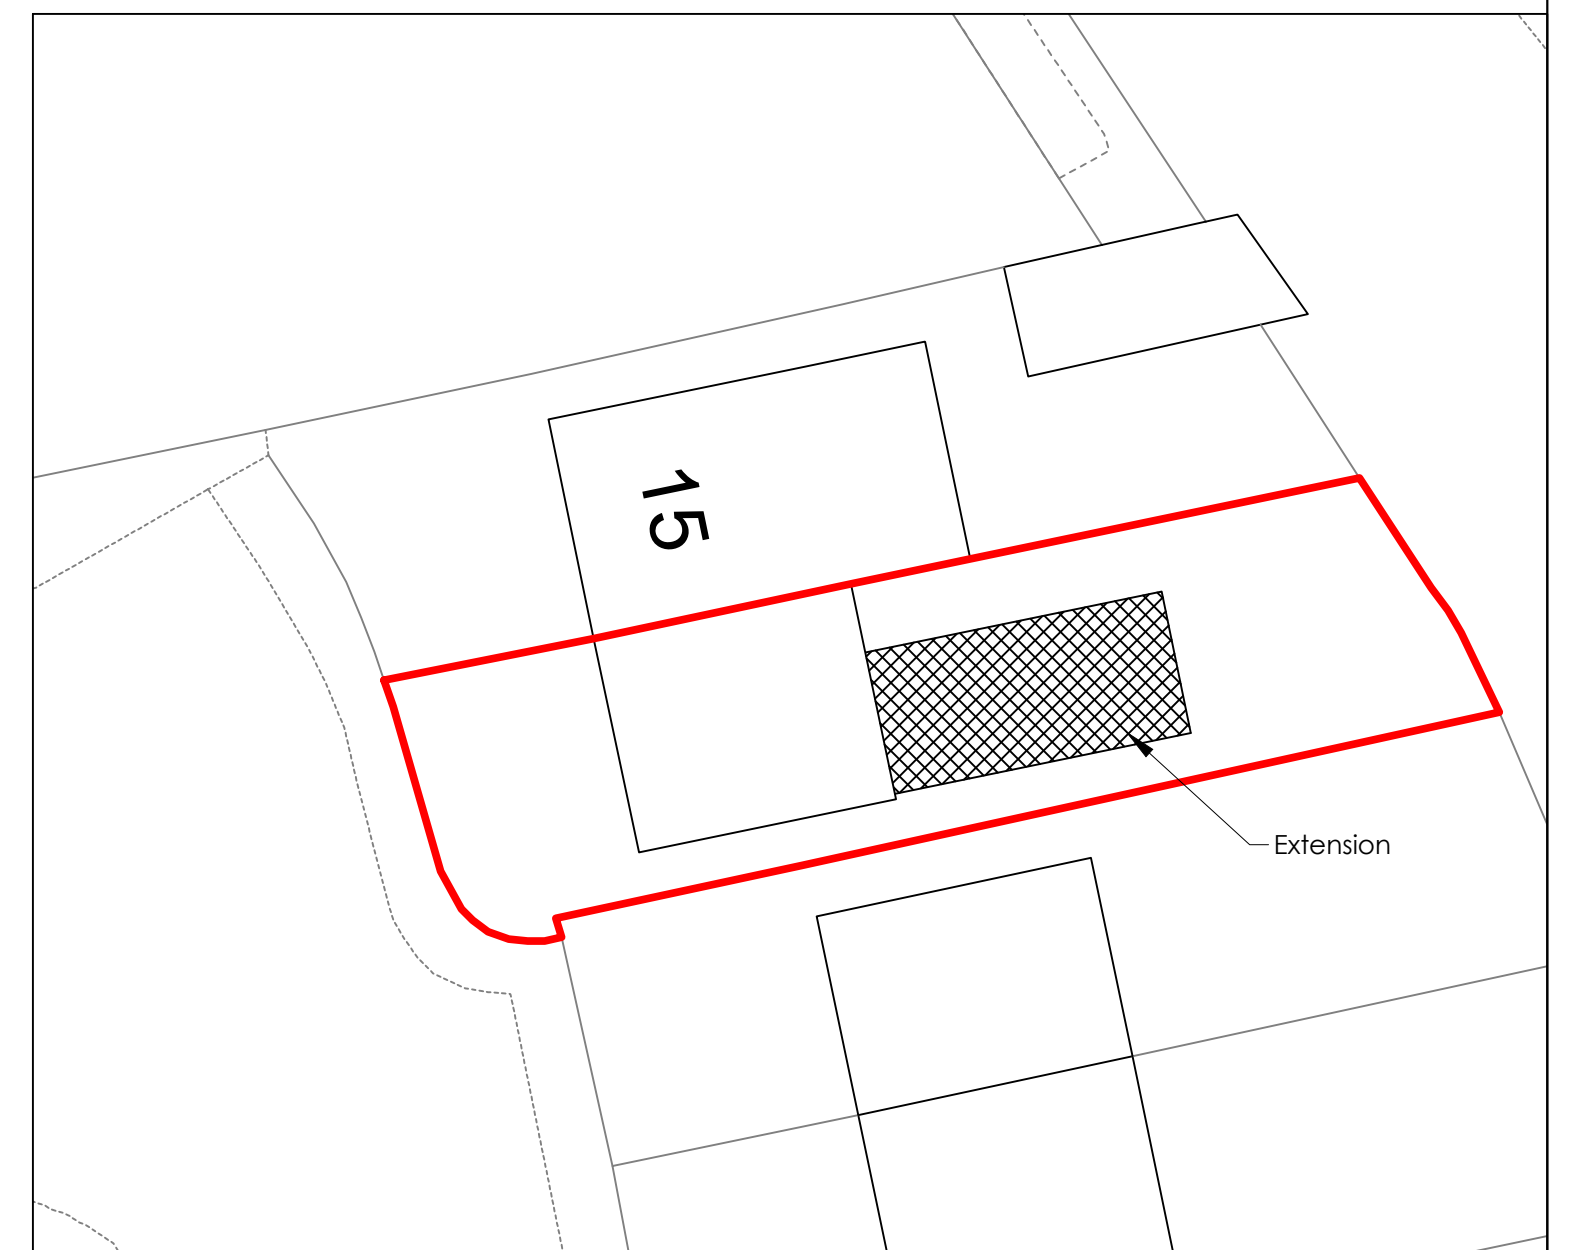

Block Plan
Scale 1:200 @ A1

A 30.01.25
Scale bars added

by CL

PLANNING



HSR Design (2004) Ltd
29 Chestnut Road
Southampton
SO16 6BS

t: 07759 409604
e: chris@hsrdesignltd.co.uk

client Mr A. Salmon

project 13 St Austell Close
Bishopstoke

title Existing and Proposed Plans,
Elevations, Location Plan

date	scale	paper	drawn	checked
Jan 2025	as shown	A1	CL	-

job no.	dwg. no.	rev. no.
25-050	01	A

The Copyright of this drawing belongs to HSR Design (2004) Ltd and may not be reproduced, copied or altered in any way without written authority.

Use written dimensions only. All dimensions to be checked on site prior to commencement of work.

