


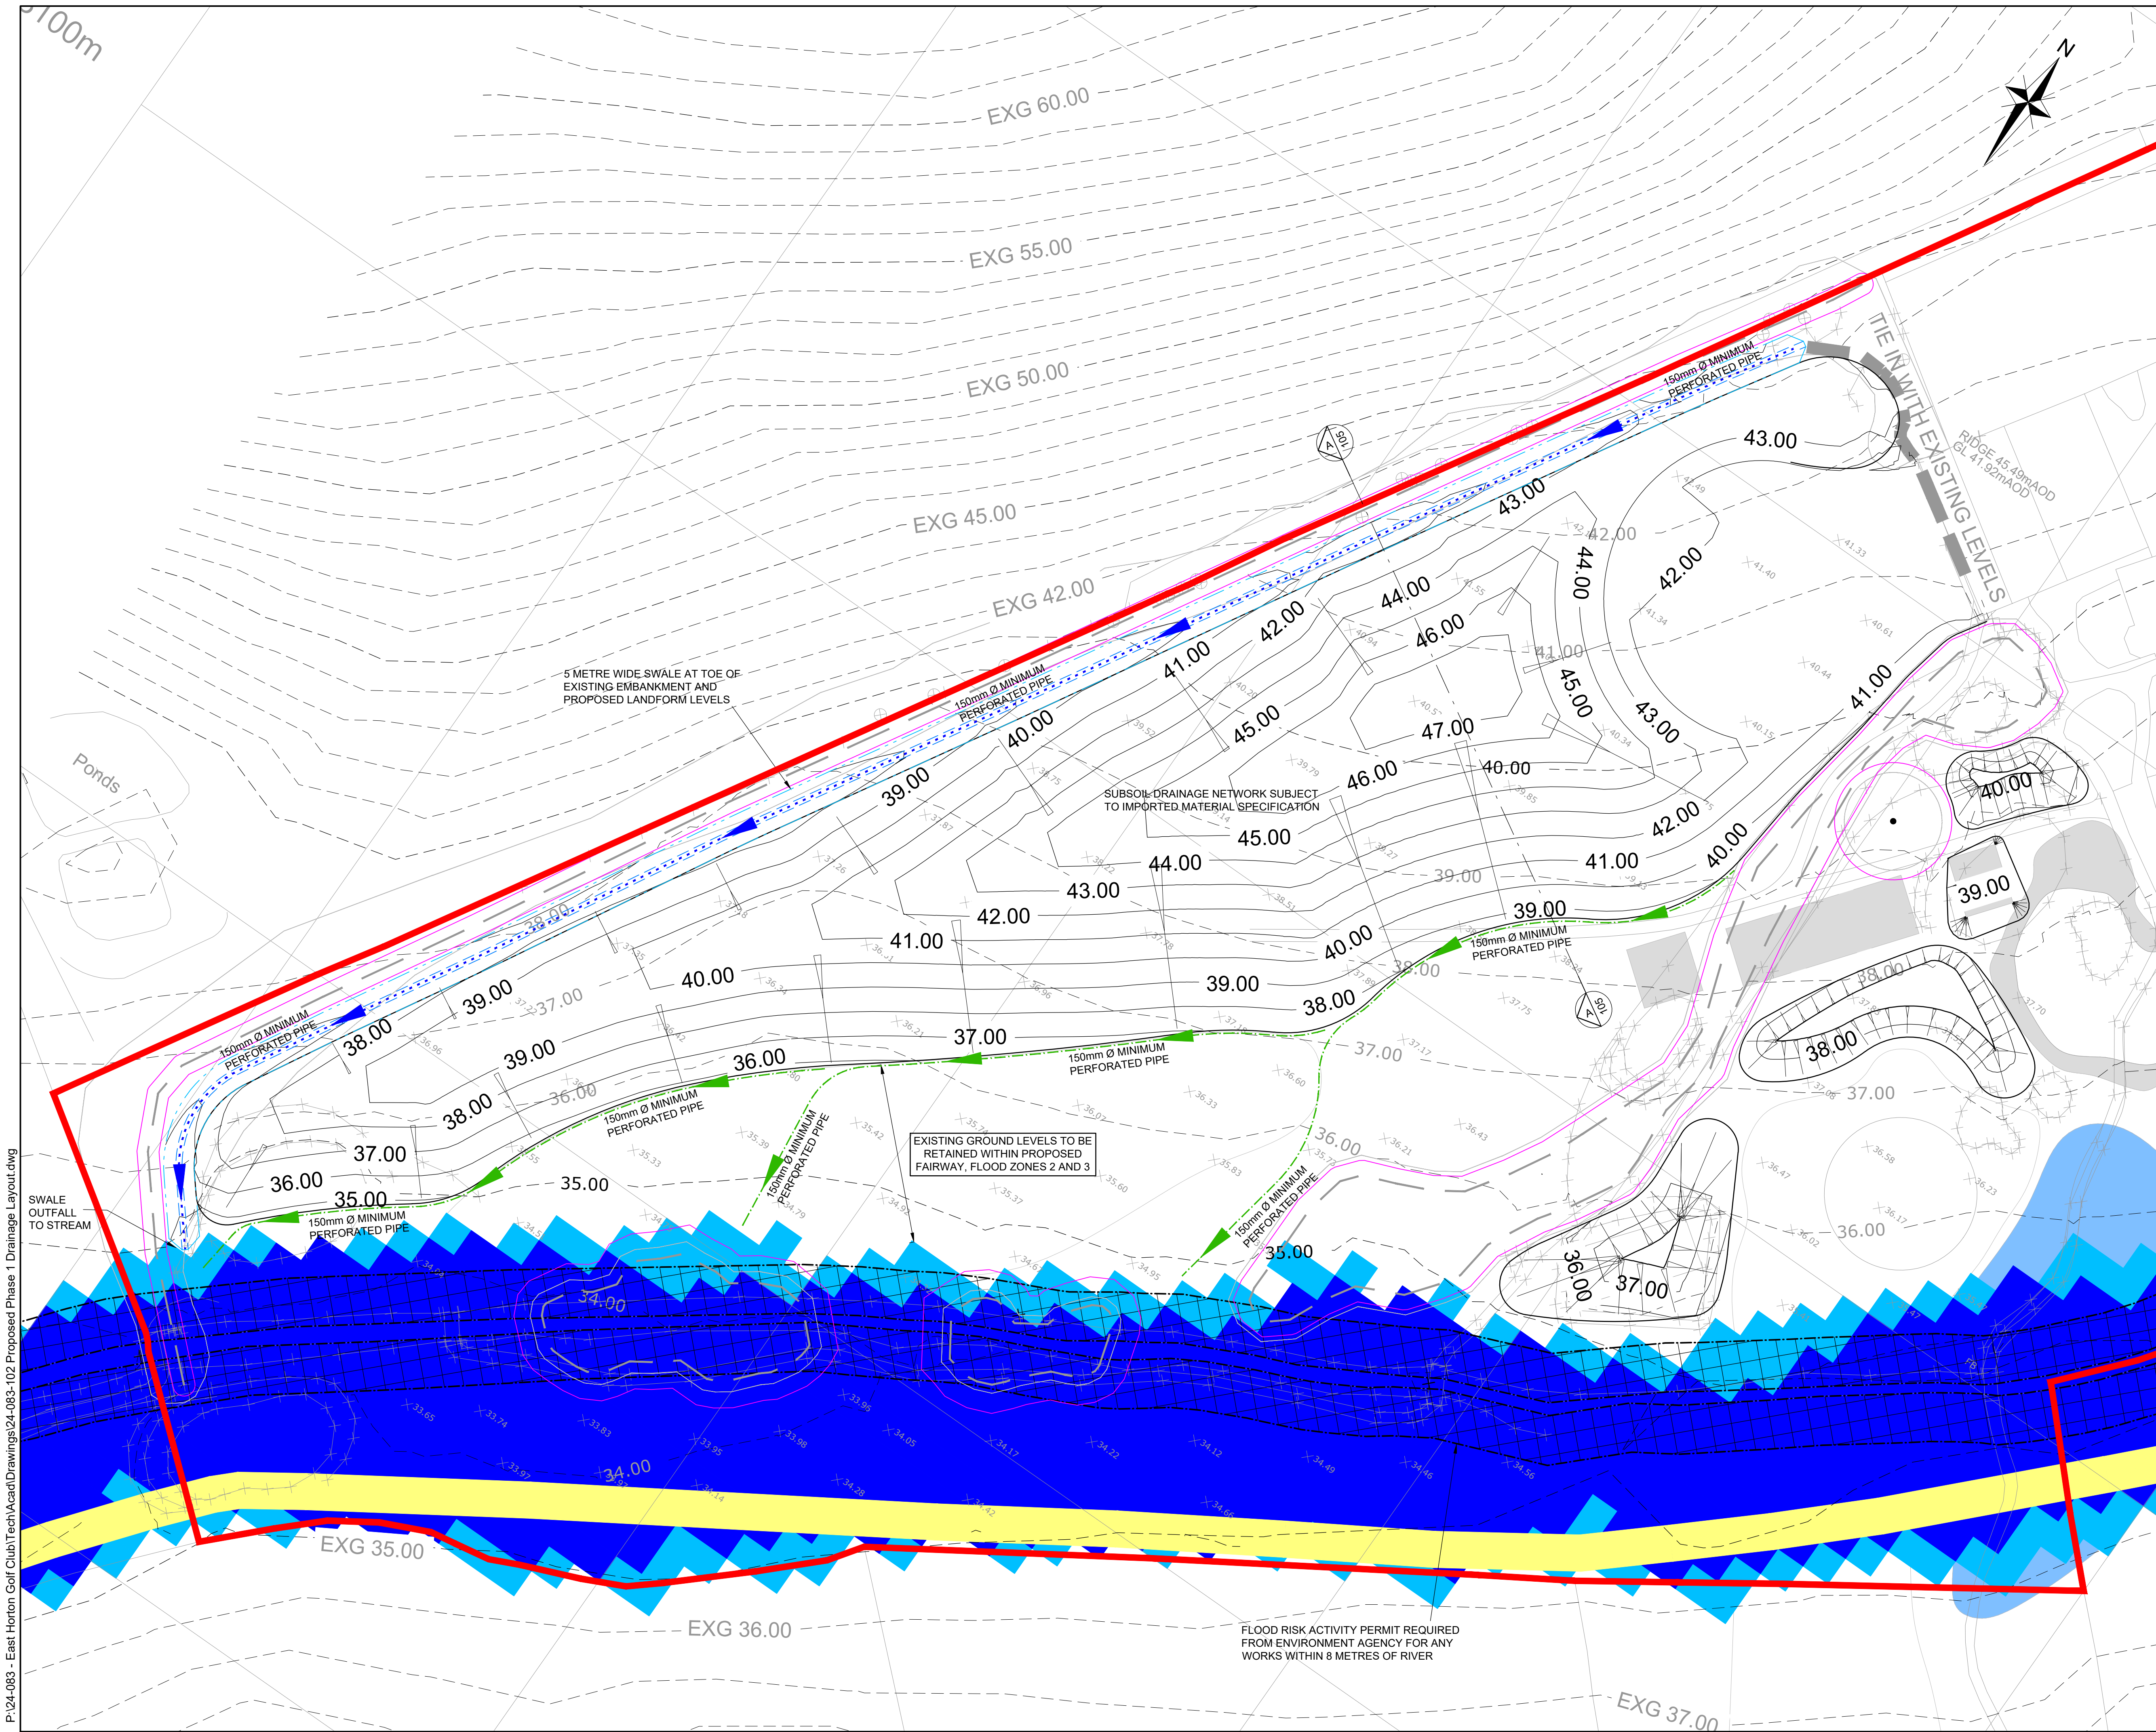

NOTES

1. THIS DRAWING IS TO BE READ IN CONJUNCTION WITH ALL OTHER DRAWINGS AND DOCUMENTS ISSUED FOR THIS PLANNING APPLICATION.
2. FINAL DRAINAGE LAYOUT AND DETAILS SUBJECT TO DETAILED DESIGN AND SPECIFICATION OF FILL TO BE OF CLEAN IMPORTED MATERIAL.
3. PROPOSED CONTOURS SHOWN AT 1 METRE VERTICAL INTERVALS.

DRAINAGE AND CONSTRAINTS LEGEND

- PERFORATED FILTER DRAIN WITHIN 5 METRE WIDE SWALE WITH FALL TO EXISTING STREAM.
- LAND FILTER DRAIN WITH FALL TO EXISTING STREAM.
- PROPOSED CONTOUR WITH LEVEL - SEE NOTE 3.
- APPROXIMATE LOCATION OF CLH PIPELINE TAKEN FROM RECORDS AS NOTED ON PLAN. 6 METRE EASEMENT MEASURED 3 METRES EITHER SIDE OF PIPELINE CENTRE AS STATED IN CLH PIPELINE SYSTEMS LTD "STANDARDS REQUIREMENTS FOR CROSSING OR WORKING WITHIN CLOSE PROXIMITY TO CLH-PS PIPELINES"
- 8 METRE FLOOD RISK ACTIVITY ZONE OFF EXISTING RIVER EMBANKMENT (E.A.)
- EXISTING FLOOD ZONE 2 (ENVIRONMENT AGENCY (EA) MAPPING)
- EXISTING FLOOD ZONE 3 (EA MAPPING)
- EXISTING RETAINED TREE ROOT PROTECTION AREA TAKEN FROM ARBOR-ECO CONSULTANCY DRAWING MB240602-01-01 A
- EXISTING TREE RETAINED TO ARBOR-ECO CONSULTANCY DETAILS
- EXISTING CONTOUR (AT 1 METRE VERTICAL CENTRES)
- EXISTING GROUND LEVEL
- PHASE 1 BOUNDARY
- SECTION LOCATION - SEE DRAWING NUMBER FOR DETAILS

FOR PLANNING PURPOSES ONLY

Rev	Amendments	Dtm	Chk	App	Date

ODYSSEY

Unit 1 Pucknall Farm
Dones Lane
Brainfield
Romsey SO51 0QJ

Telephone: 01794 537860
Fax: 01296 331134
E: info@odysseyconsult.co.uk
W: www.odysseyconsult.co.uk

Job Title
**EAST HORTON GOLF CLUB
HAMPSHIRE**

Drawing Title
**PROPOSED PHASE 1
DRAINAGE LAYOUT**

Client
EAST HORTON GOLF CLUB

Scale 1:500 @A1	Date FEB 25	Designed RP
Drawn RP	Checked RP	Approved BAC
Job No 24-083	Drawing No 24-083-102	Rev