
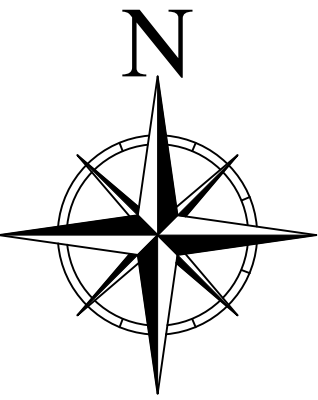


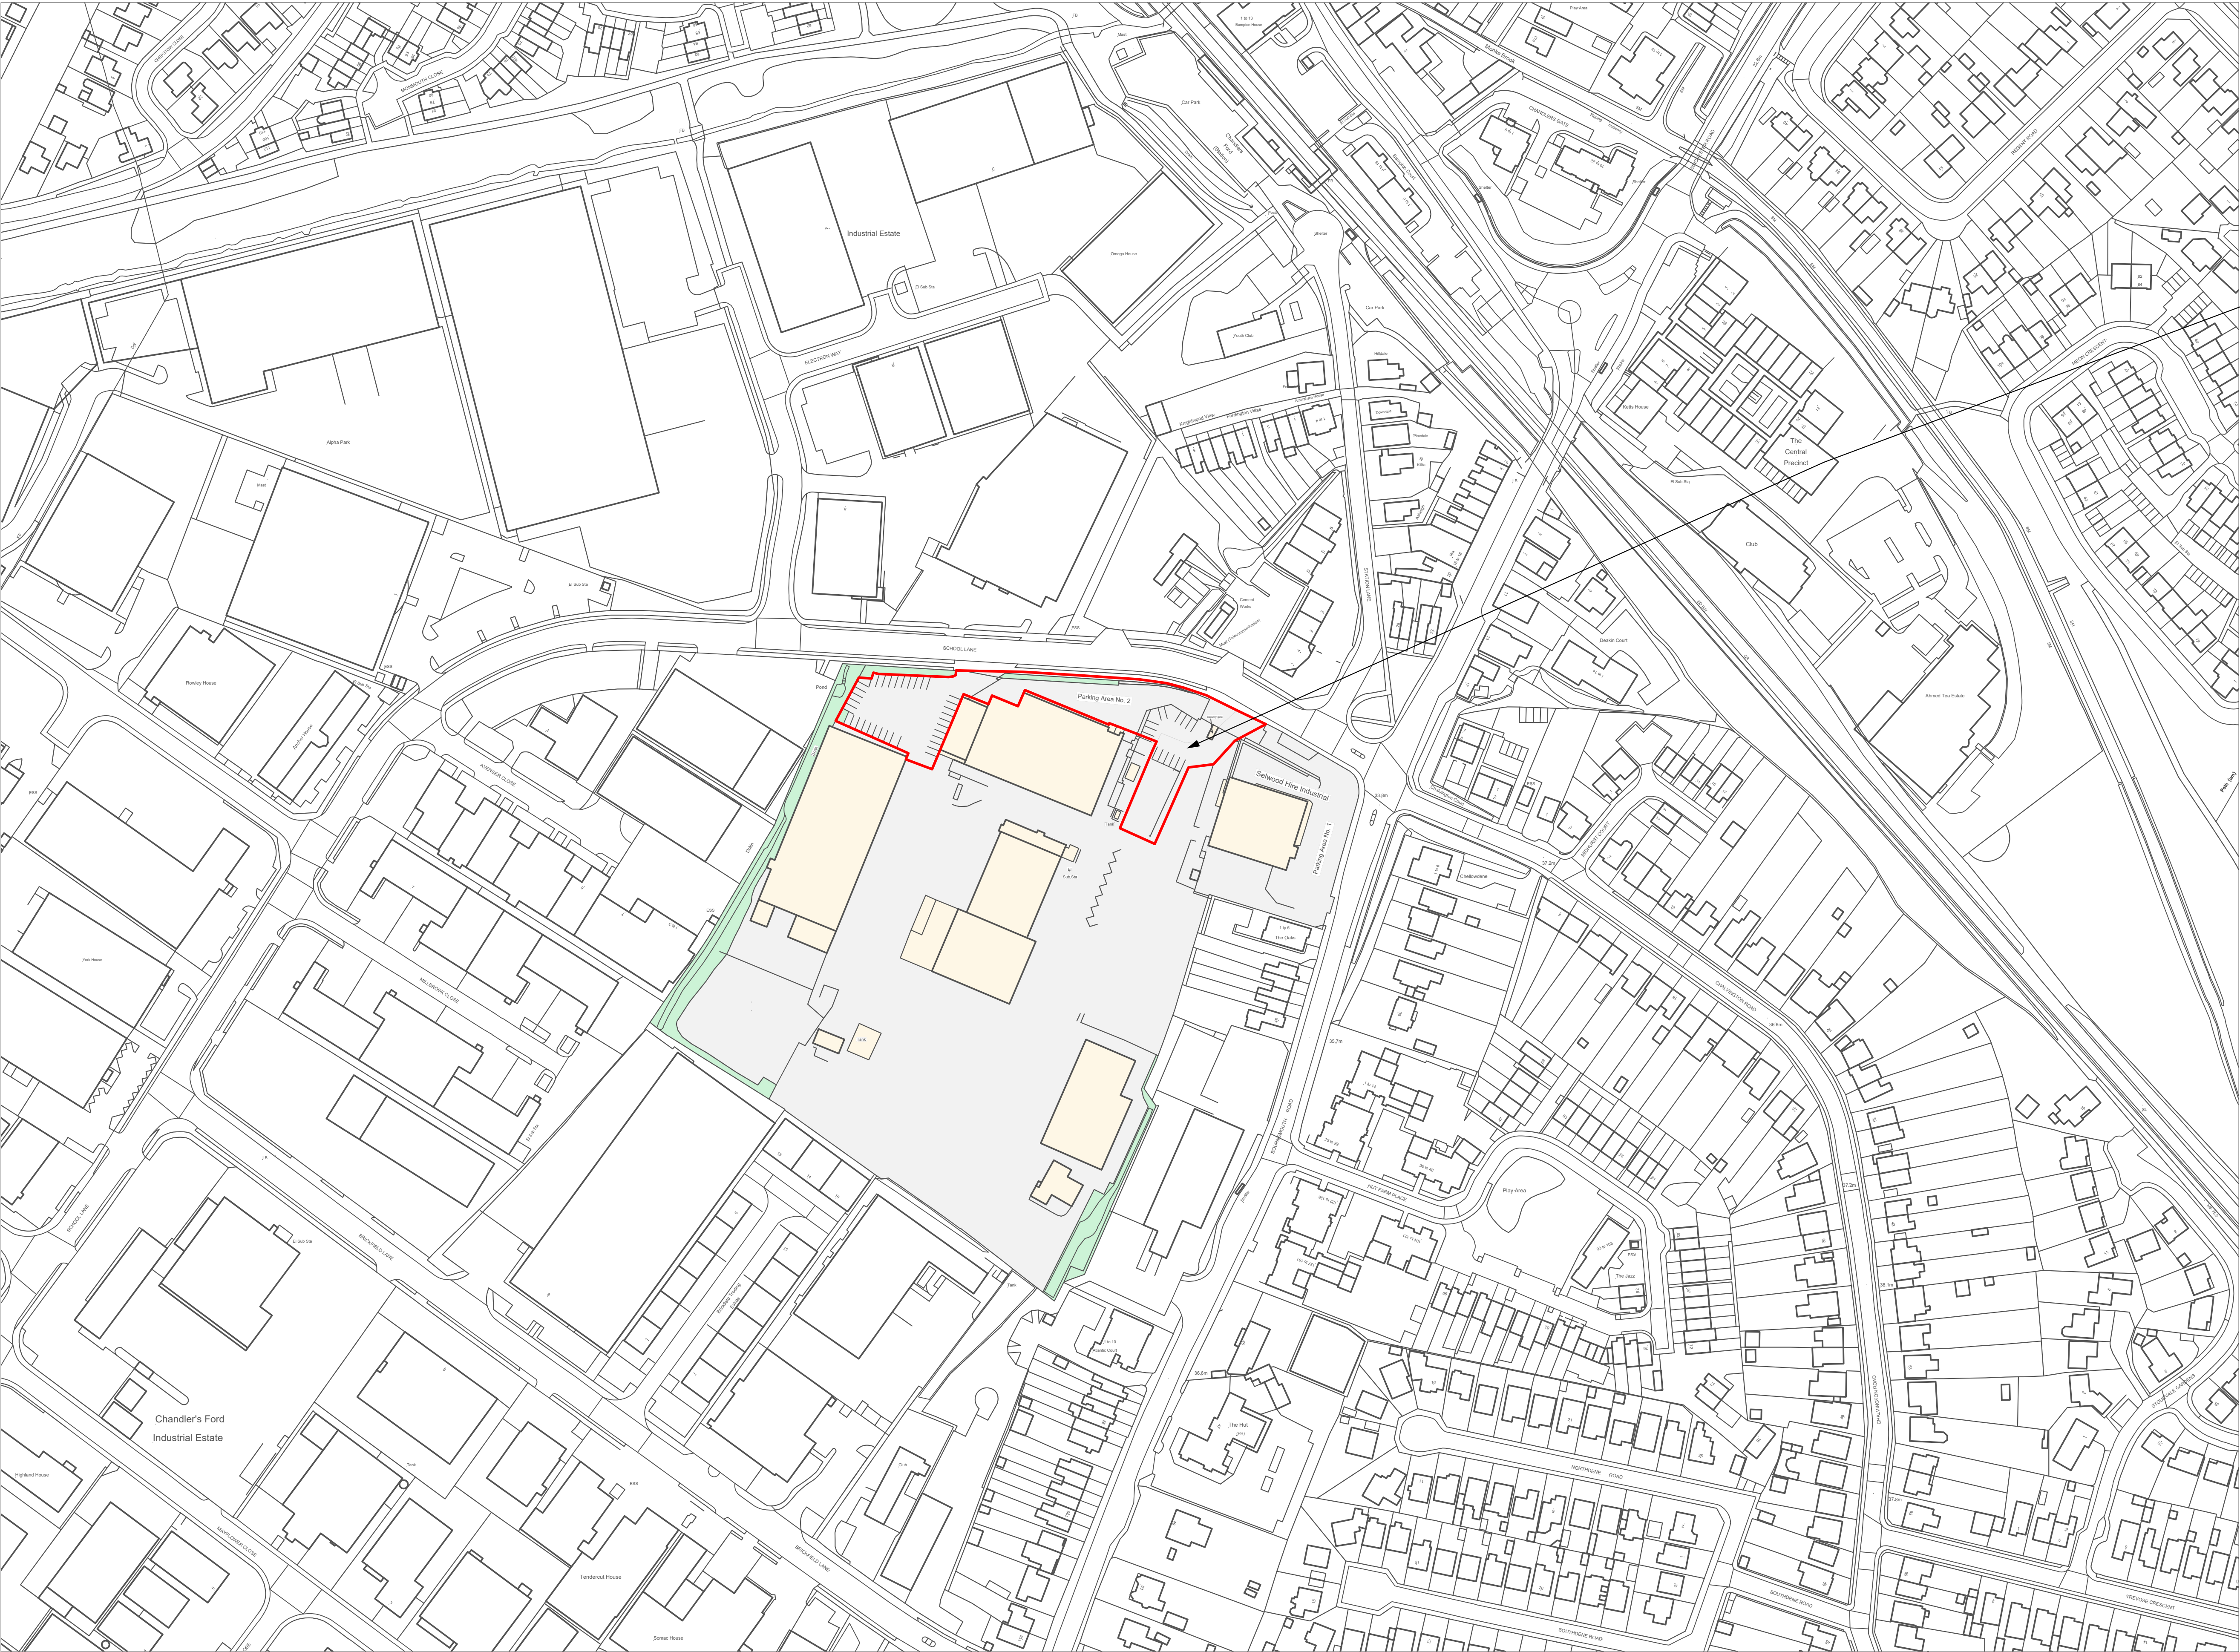

Proposed location of
three storey Portakabin
building

Portakabin

Portakabin Limited New Lane Huntingdon
York YO32 9PT United Kingdom
+44 (0)1904 611655
portakabin.co.uk

Existing Location Plan

Selwood Limited
at 32-36 Bournemouth Road,
Chandler's Ford,
Eastleigh, SO53 3ZL

Date: 18th February 2025

Scale: 1:1250 @ A1

Drawing Number RC420065537 ELP	Rev A
-----------------------------------	-------

KEY:
Application boundary

NOTES:
- Site plan is based on existing Ordnance Survey information
- Responsibility is not accepted for errors made by others in scaling from this drawing. Contractors must check all dimensions on site. Discrepancies must be reported to the drawing owner before proceeding.

© Portakabin Limited 2000
This drawing is the property of Portakabin Limited. It must not be copied, reproduced or divulged to anyone without written permission.

LOCATION PLAN
Scale 1:1250