




Rev	Revision Description	Date	By
A	GF M WC layout amended and Fire Rating annotations added.	22/11/24	MTR
B	Fire Rating annotations amended.	26/11/24	MTR
C	Meetings rooms to open plan on GF. Call rooms added on the FF	05/12/24	AWG
D	GF Meeting room reconfig	06/12/24	AWG
E	Following Design Freeze meeting - GF - Dis WC removed to allow for larger Male WC area and increased number of urinals and whb.	11/12/24	JW
F	Changes to GF plant external door. FF call rooms reduced from 5m to 3m.	16/12/24	AWG
G	Slight reconfigure to the GF Male VIC	16/12/24	AWG

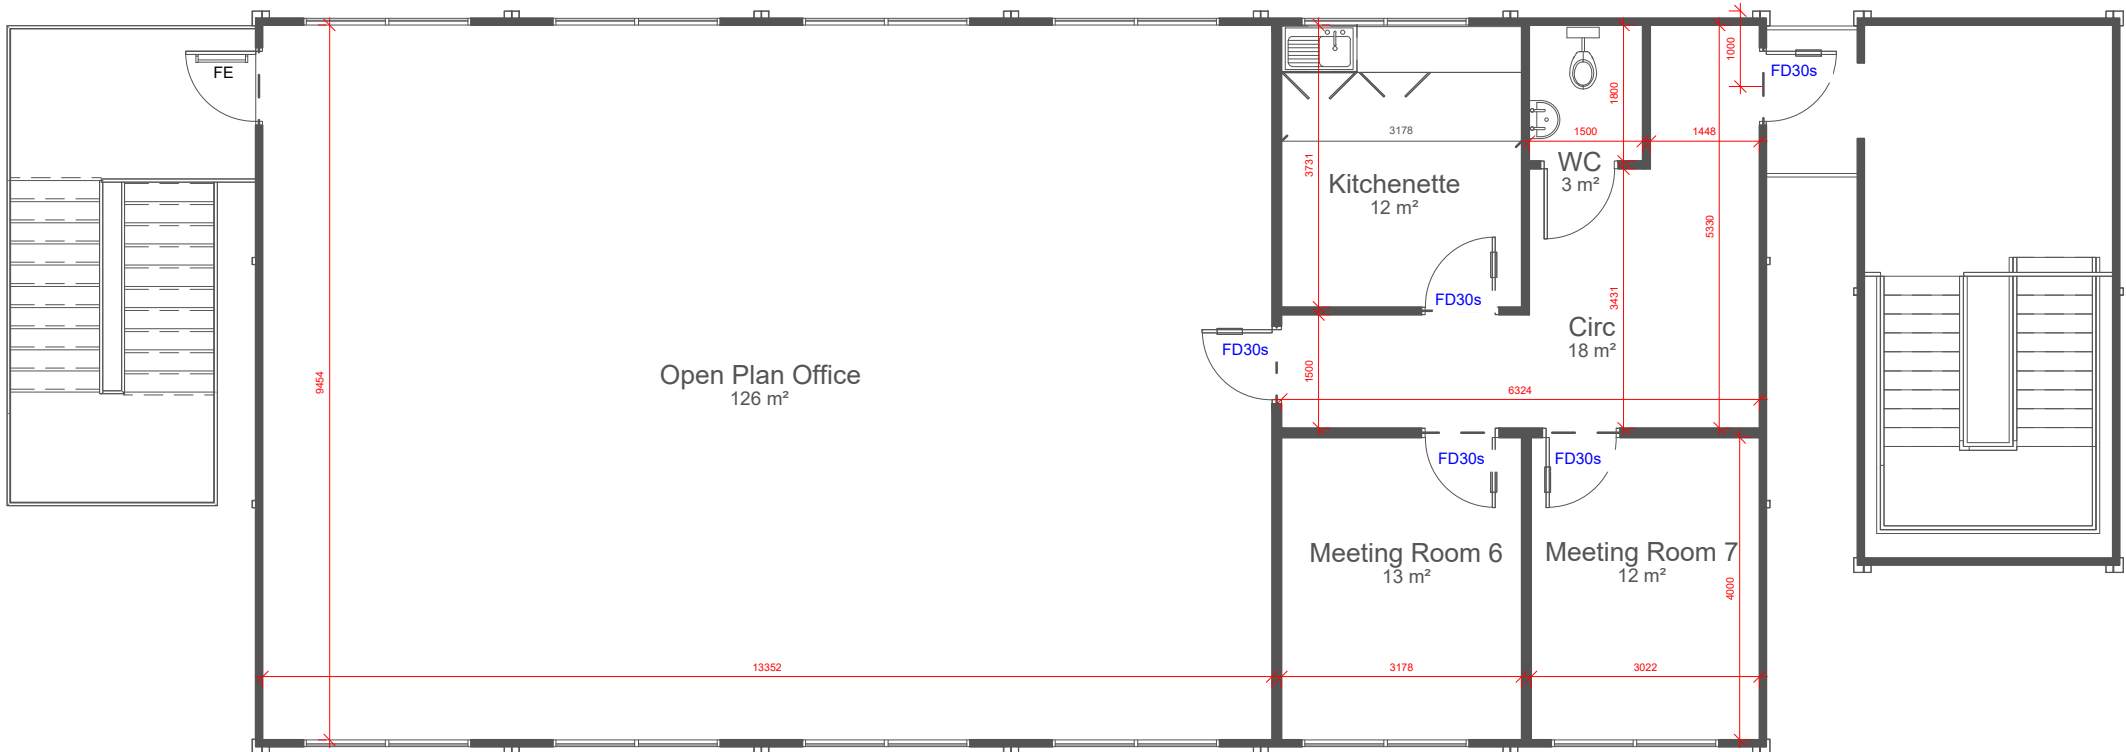

7 Second Floor
1 : 100

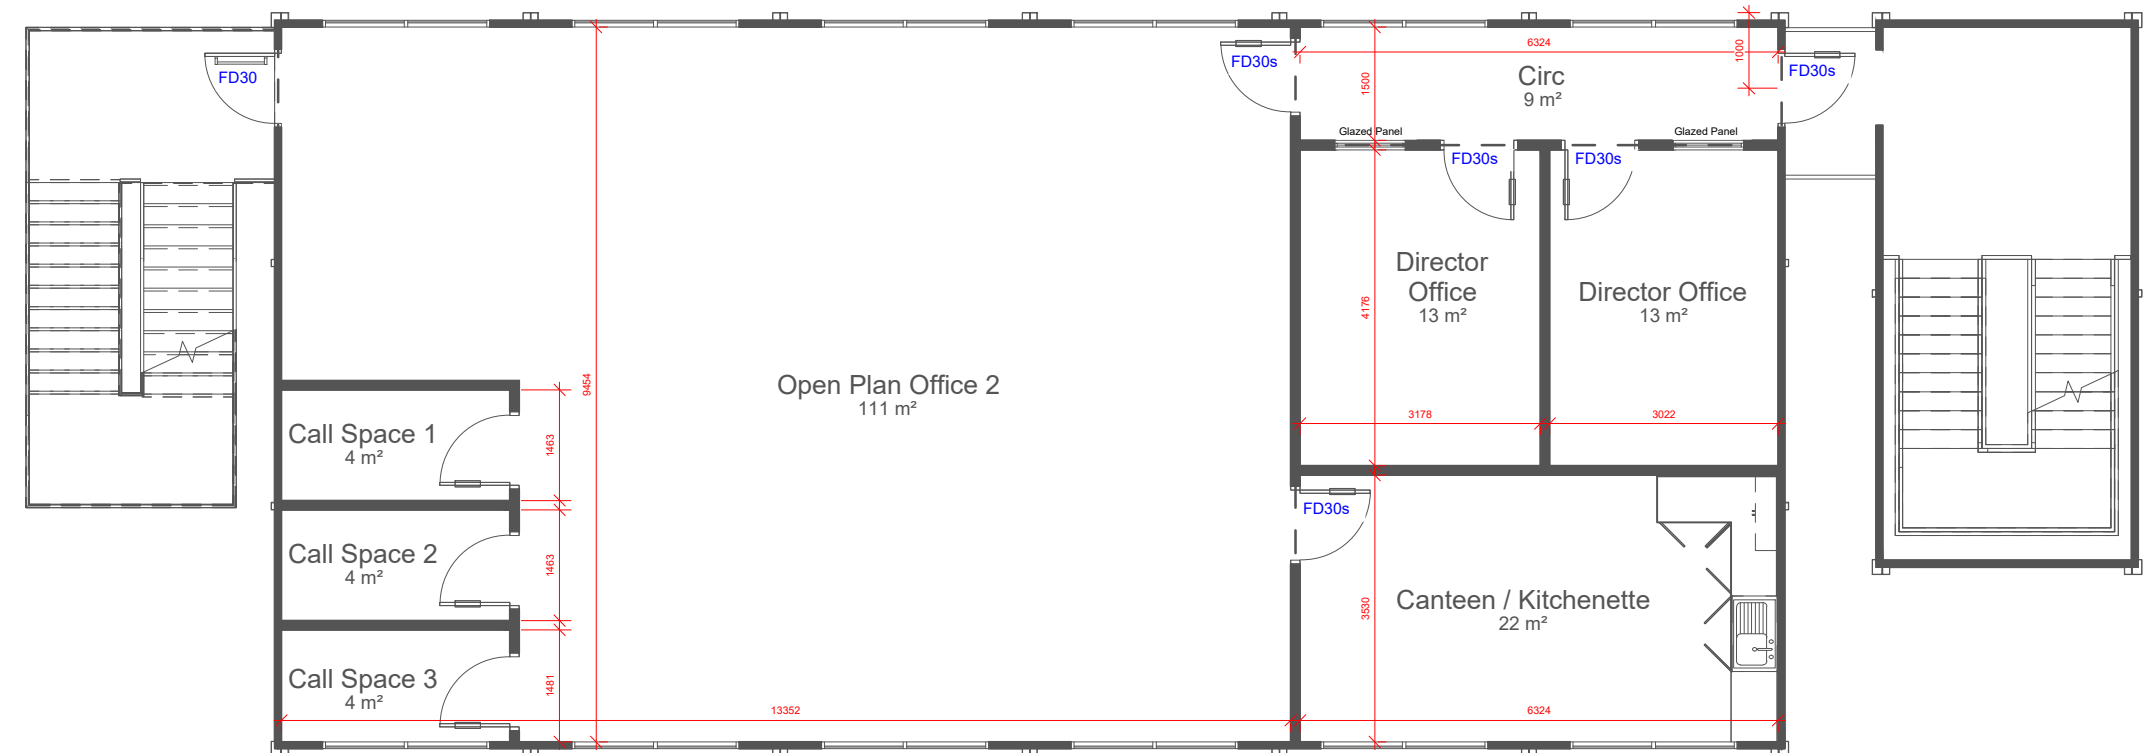


2 First Floor
1 : 100

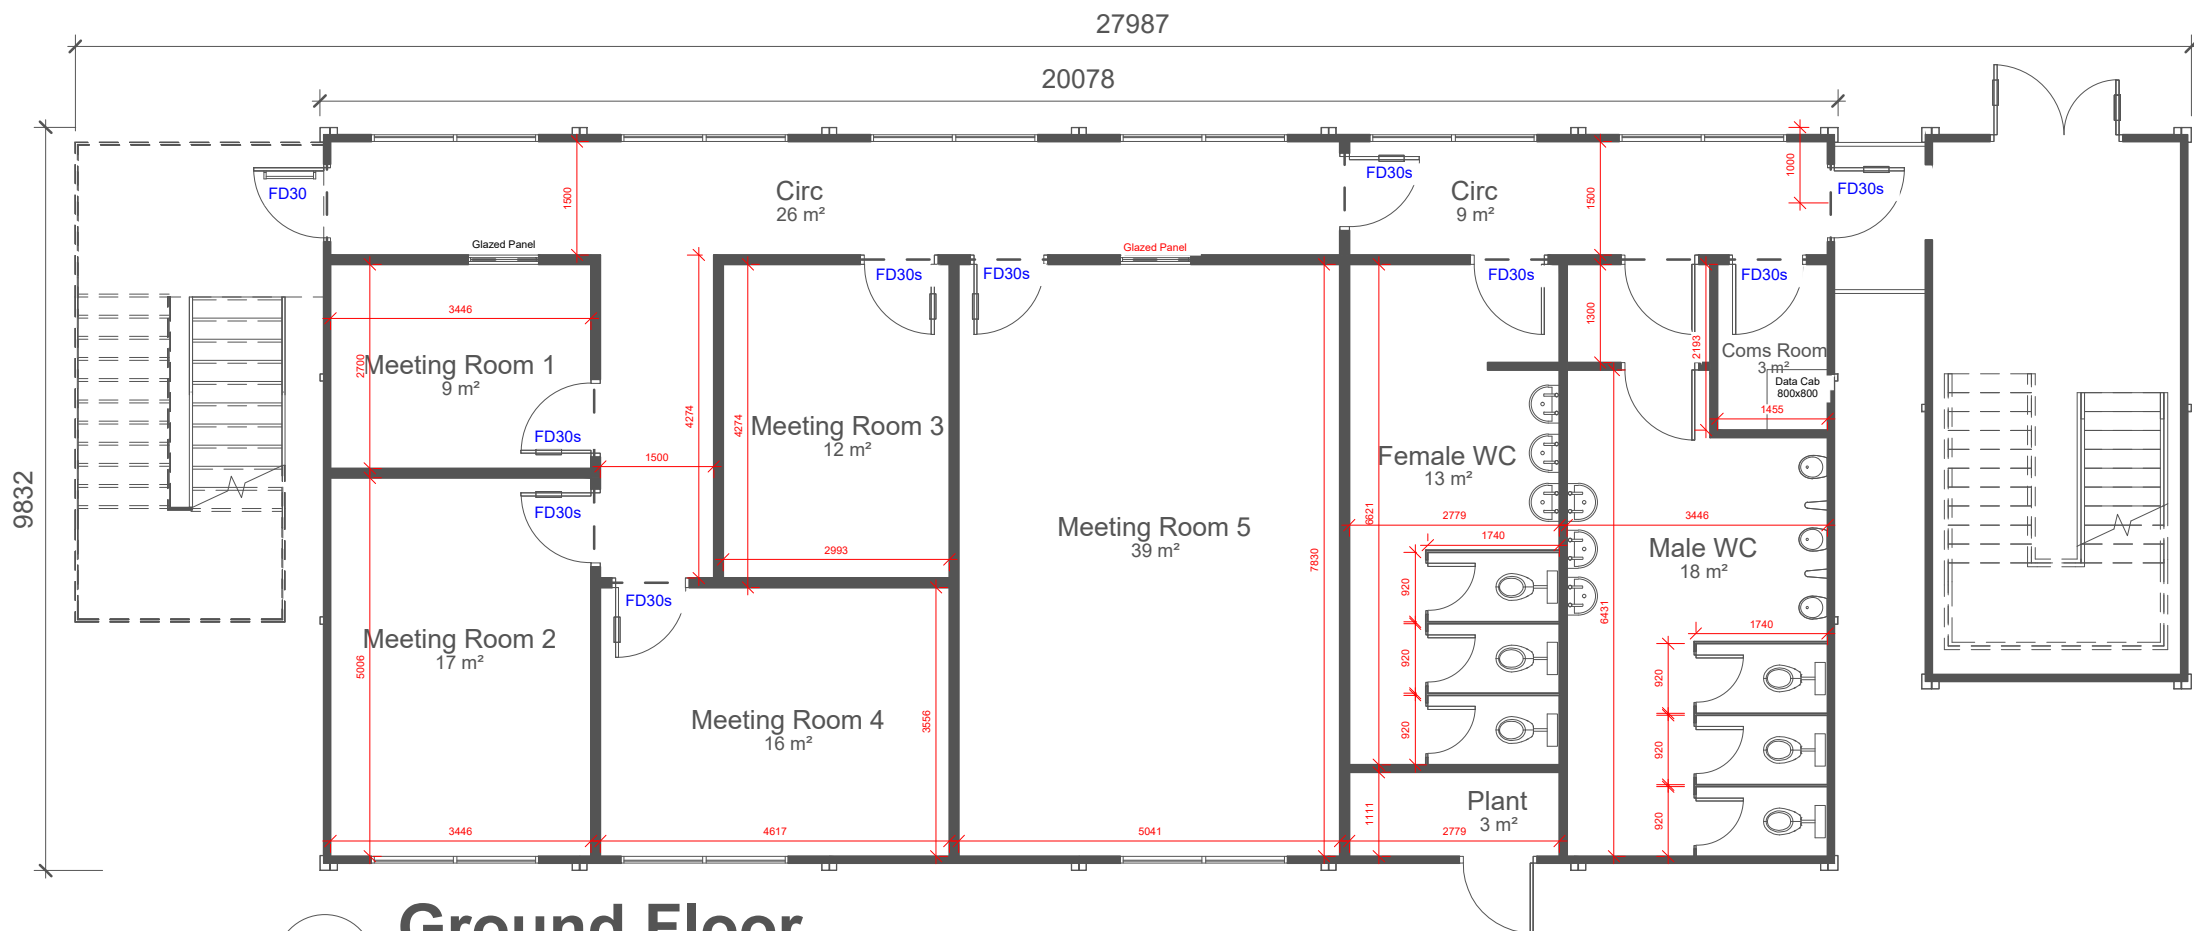


1 Ground Floor
1 : 100


- 99mm Single Skin Partition
- 124mm Double Skin Partition
- Indicates where 30 min fire rating to be maintained
- Indicates where 60 min fire rating to be maintained

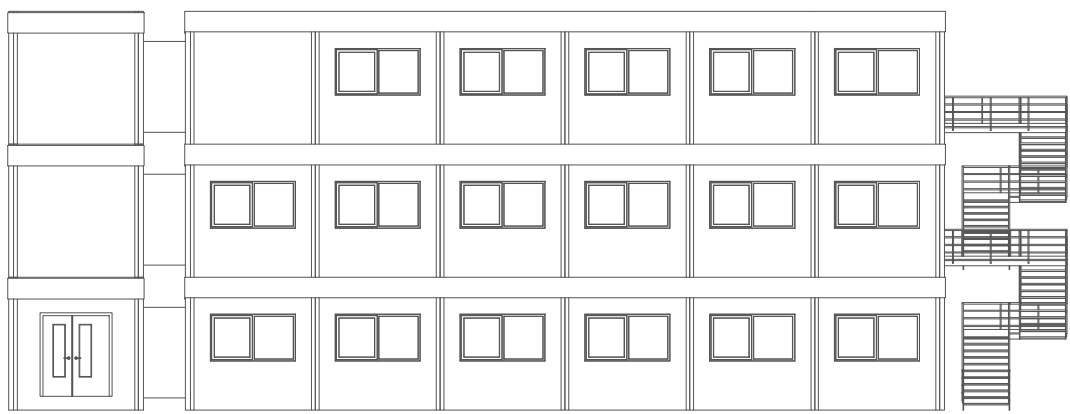


3 North Elevation
1 : 200

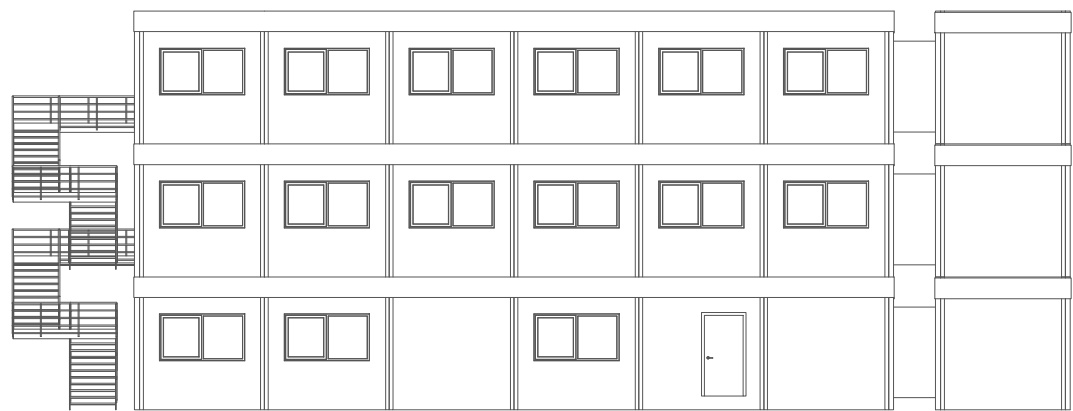

5 South Elevation
1 : 200

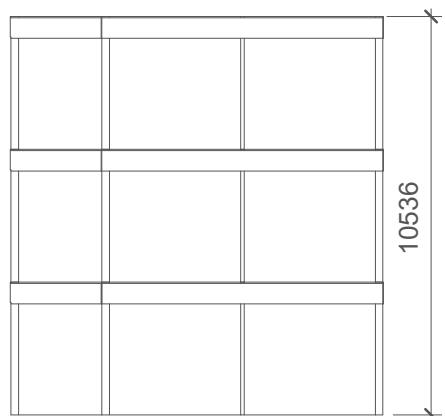

4 East Elevation
1 : 200

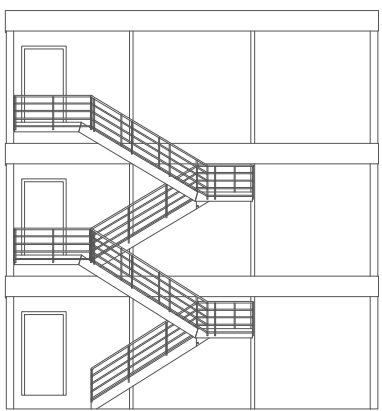

6 West Elevation
1 : 200
Total Floor Area 639m²

Standard floor loading is 3kN/m². Any loading imposed on a floor that is greater than 3kN/m² may require strengthening. Please contact your hire centre if you expect to exceed 3kN/m².

Any fire strategy shown on this drawing is subject to Fire Officer and Building Control approval

Please note that this and any accompanying drawing(s) are for illustrative purposes only and as such, the building shown may vary from the actual finished building on site.

The position of windows, external doors and electrical fixtures (if shown) are dependent on stock availability at time of order.

EXTERNAL COLOUR SCHEME | Ultima

Walls - Goosewing Grey - nearest BS ref 10 A 05
Vertical wall trim - Goosewing Grey - nearest BS ref 10 A 05
Bottom wall trim - White - nearest BS ref 00 E 55
Long wall fascia (covering wall) - Goosewing Grey - nearest BS ref 10 A 05
Long wall fascia (covering beam) - White - nearest BS ref 00 E 55
Short wall composite fascia - Goosewing Grey - nearest BS ref 10 A 05
Roof - White - nearest BS ref 00 E 55
External Skir - Goosewing Grey - nearest BS ref 10 A 05
Columns, external corner - Grey - BS 4800 00 A 05
Columns, intermediate - Grey - BS 4800 00 A 05
Windows - Blue Grey - nearest BS 4800 18 B 29
Doors (insulated door) - Slate grey - nearest BS 18 B 25

Internal Portakabin Note
For connection details please see drawing DQ0539



Portakabin

Portakabin Limited New Lane Huntingdon
York YO32 9PT United Kingdom
+44 (0)1904 611655
portakabin.co.uk

Client:	Selwood
Project:	Office, Meeting, Kitchen & Toilet
Title:	Proposed Layout 6 on 6 on 6 x UK093 Ultima Module Building with Stairpod
Scale @ A2:	As Indicated
Date:	30.10.2024
Drawn By:	RC
Project Number:	HD/13998/02
Rev:	G