


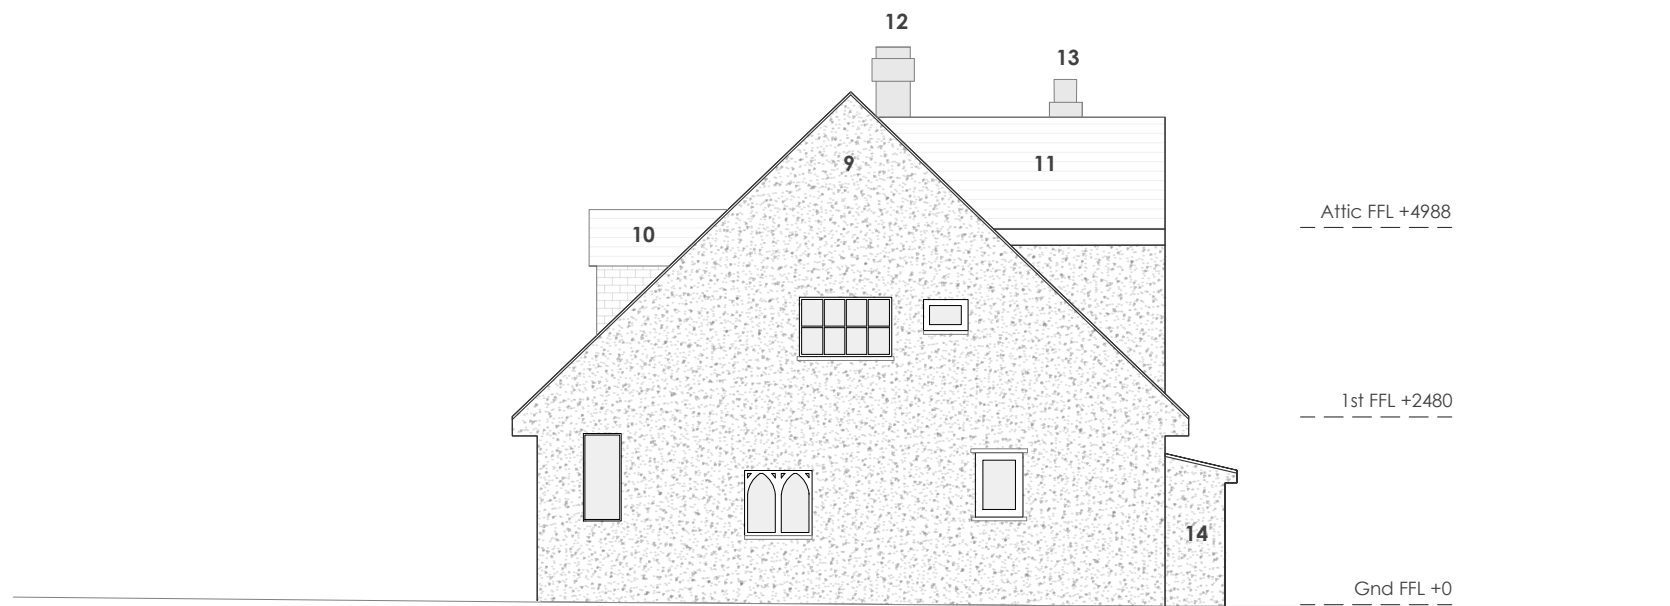

1 EAST ELEVATION

scale 1:100



2 WEST ELEVATION

scale 1:100

NOTES

EAST ELEVATION

1. Rear lean-to single-storey building with a single-pitch tiled roof.
2. Outbuilding.
3. Outbuilding.
4. Exterior wall finished in textured concrete render.
5. Rear gable with a pitched roof finished in small clay tiles.
6. Front dormer with a gable-pitched roof finished with small clay tiles.
7. Central chimney stack.
8. Secondary chimney stack.

WEST ELEVATION

9. Exterior wall finished in textured concrete render.
10. Front dormer with a gable-pitched roof finished with small clay tiles.
11. Rear gable with a pitched roof finished in small clay tiles.
12. Central chimney stack.
13. Secondary chimney stack.

NOTES

THIS DRAWING IS THE COPYRIGHT OF ROOT2 SOLUTIONS

THE CONTRACTOR IS RESPONSIBLE FOR CHECKING DIMENSIONS, TOLERANCES AND REFERENCE. ANY DISCREPANCIES TO BE CHECKED BEFORE PROCEEDING WITH THE WORKS

WHERE AN ITEM IS COVERED BY DRAWINGS TO DIFFERENT SCALES, THE LARGER SCALE DRAWING IS TO BE WORKED TO

DO NOT SCALE FROM DRAWING, FIGURED DIMENSIONS TO BE WORKED TO AT ALL TIMES

ALL WORK AND MATERIALS TO BE IN ACCORDANCE WITH THE BUILDING REGULATIONS AND TO COMPLY WITH THE RELEVANT CODES OF PRACTICE AND BRITISH STANDARDS



scale 1:100

REVISION	DATE	DETAILS

address
KEEPER'S LODGE, SOUTHAMPTON, HAMPSHIRE,
SO19 6AJ
drawing title
EXISTING ELEVATIONS (2 OF 2)

date FEB 25	client MRS NISBET	
scale 1 : 100 @ A3	drawing no. 25 / 121 / E201	revision -

ROOT2 SOLUTIONS

Newminster House 27-29,
Baldwin Street
Bristol
BS1 1LT

0117 441 0115
0759 288 9584



root2.co