



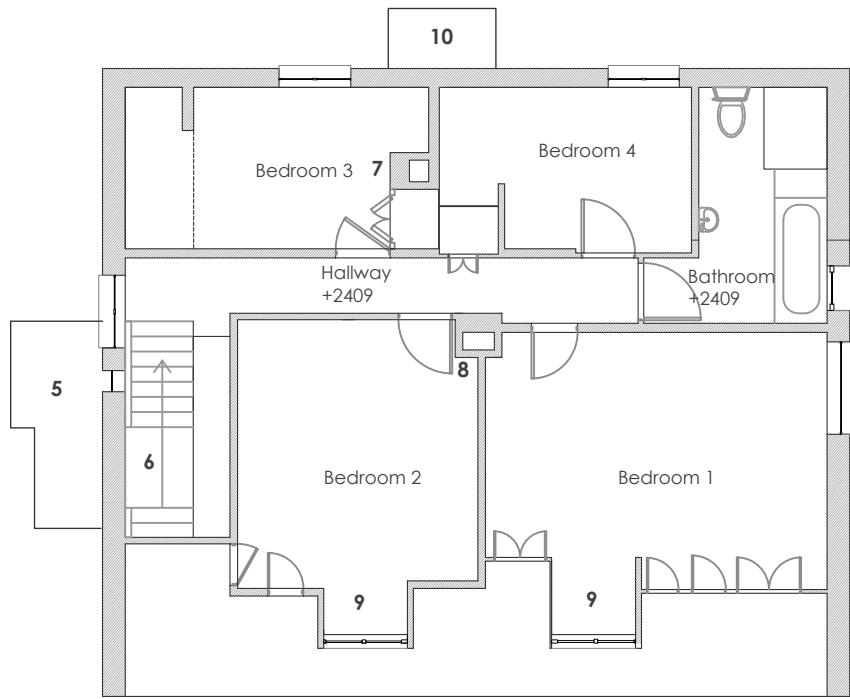

1  
E100

## FIRST FLOOR PLAN

scale 1:100

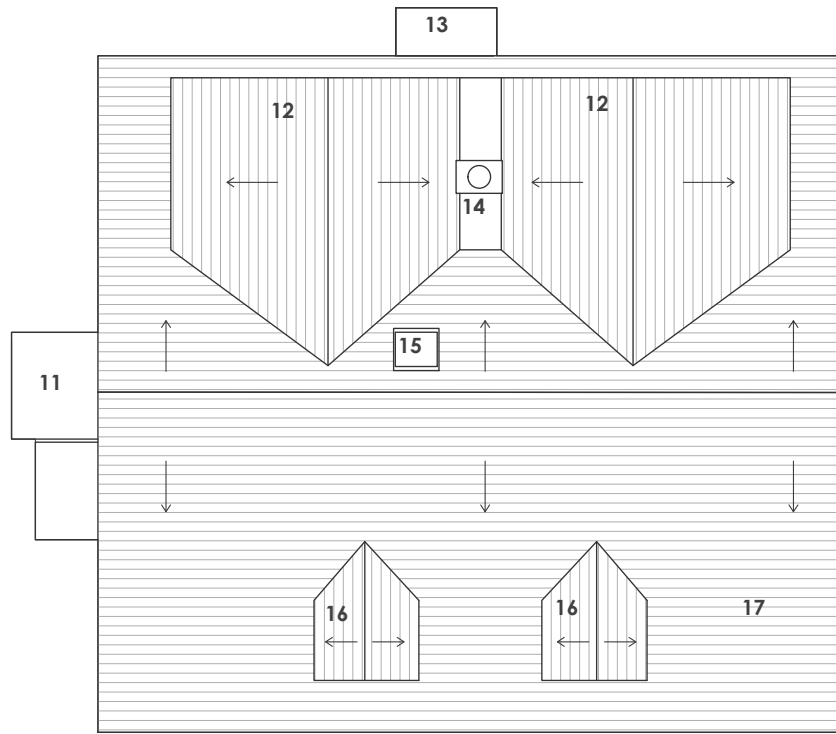

2  
E100

## ROOF FLOOR PLAN

scale 1:100

### NOTES

#### GROUND FLOOR PLAN


- Existing front door.
- Central chimney stack.
- Secondary chimney stack.
- Rear lean-to single-storey building with a single-pitch tiled roof.

#### FIRST FLOOR

- Outline of outbuilding on the ground floor.
- Existing timber staircase.
- Secondary chimney stack.
- Central chimney stack.
- Front dormers with pitched roofs and gables.
- Outline of the rear lean-to single-storey building on the ground floor with a single-pitch tiled roof.

#### ROOF PLAN

- Outline of outbuilding on the ground floor.
- Rear gable-pitched roof finished with small clay tiles.
- Outline of the rear lean-to single-storey building on the ground floor with a single-pitch tiled roof.
- Secondary chimney stack in the roof valley.
- Central chimney stack.
- Front dormers with pitched roofs and gables, finished with small clay tiles.
- Main roof pitch finished with small clay tiles.

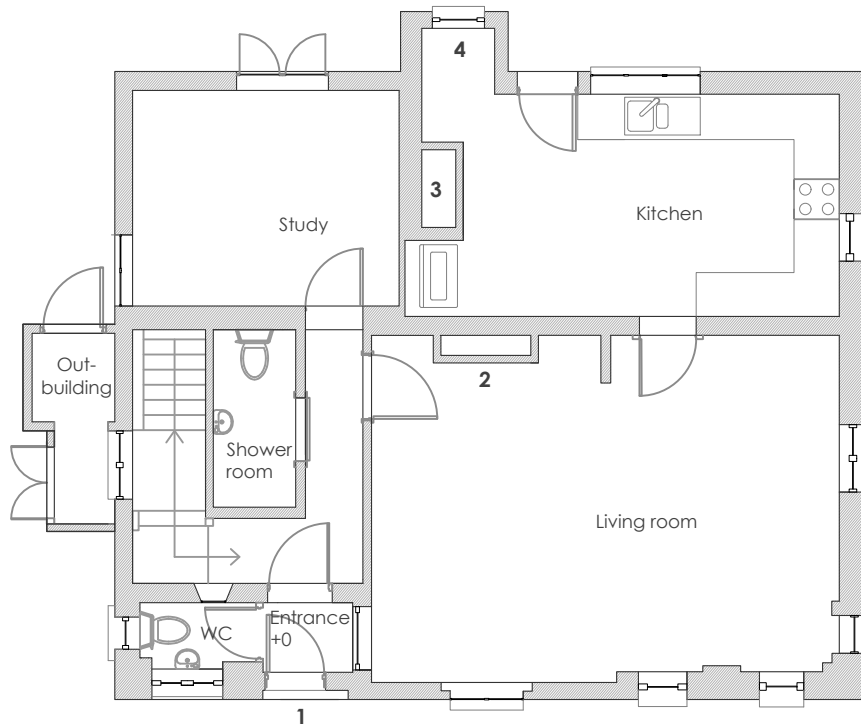

3  
E100

## GROUND FLOOR PLAN

scale 1:100

### NOTES


THIS DRAWING IS THE COPYRIGHT OF ROOT2 SOLUTIONS

THE CONTRACTOR IS RESPONSIBLE FOR CHECKING DIMENSIONS, TOLERANCES AND REFERENCE. ANY DISCREPANCIES TO BE CHECKED BEFORE PROCEEDING WITH THE WORKS

WHERE AN ITEM IS COVERED BY DRAWINGS TO DIFFERENT SCALES, THE LARGER SCALE DRAWING IS TO BE WORKED TO

DO NOT SCALE FROM DRAWING, FIGURED DIMENSIONS TO BE WORKED TO AT ALL TIMES

ALL WORK AND MATERIALS TO BE IN ACCORDANCE WITH THE BUILDING REGULATIONS AND TO COMPLY WITH THE RELEVANT CODES OF PRACTICE AND BRITISH STANDARDS

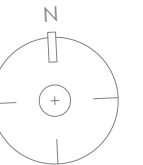

scale 1:100

| REVISION | DATE | DETAILS |
|----------|------|---------|
|          |      |         |
|          |      |         |
|          |      |         |

address

KEEPER'S LODGE, SOUTHAMPTON, HAMPSHIRE,  
SO19 6AJ

drawing title

EXISTING FLOOR PLANS

|              |                 |          |
|--------------|-----------------|----------|
| date         | client          | revision |
| FEB 25       | MRS NISBET      | -        |
| scale        | drawing no.     | revision |
| 1 : 100 @ A3 | 25 / 121 / E100 | -        |

ROOT2 SOLUTIONS

Newminster House 27-29,  
Baldwin Street  
Bristol  
BS1 1LT

0117 441 0115  
0759 288 9584



root2.co