



PROPOSED SINGLE STOREY REAR EXTENSION TO 34 WYCHWOOD GROVE CHANDLERS FORD EASLEIGH SO53 1FQ

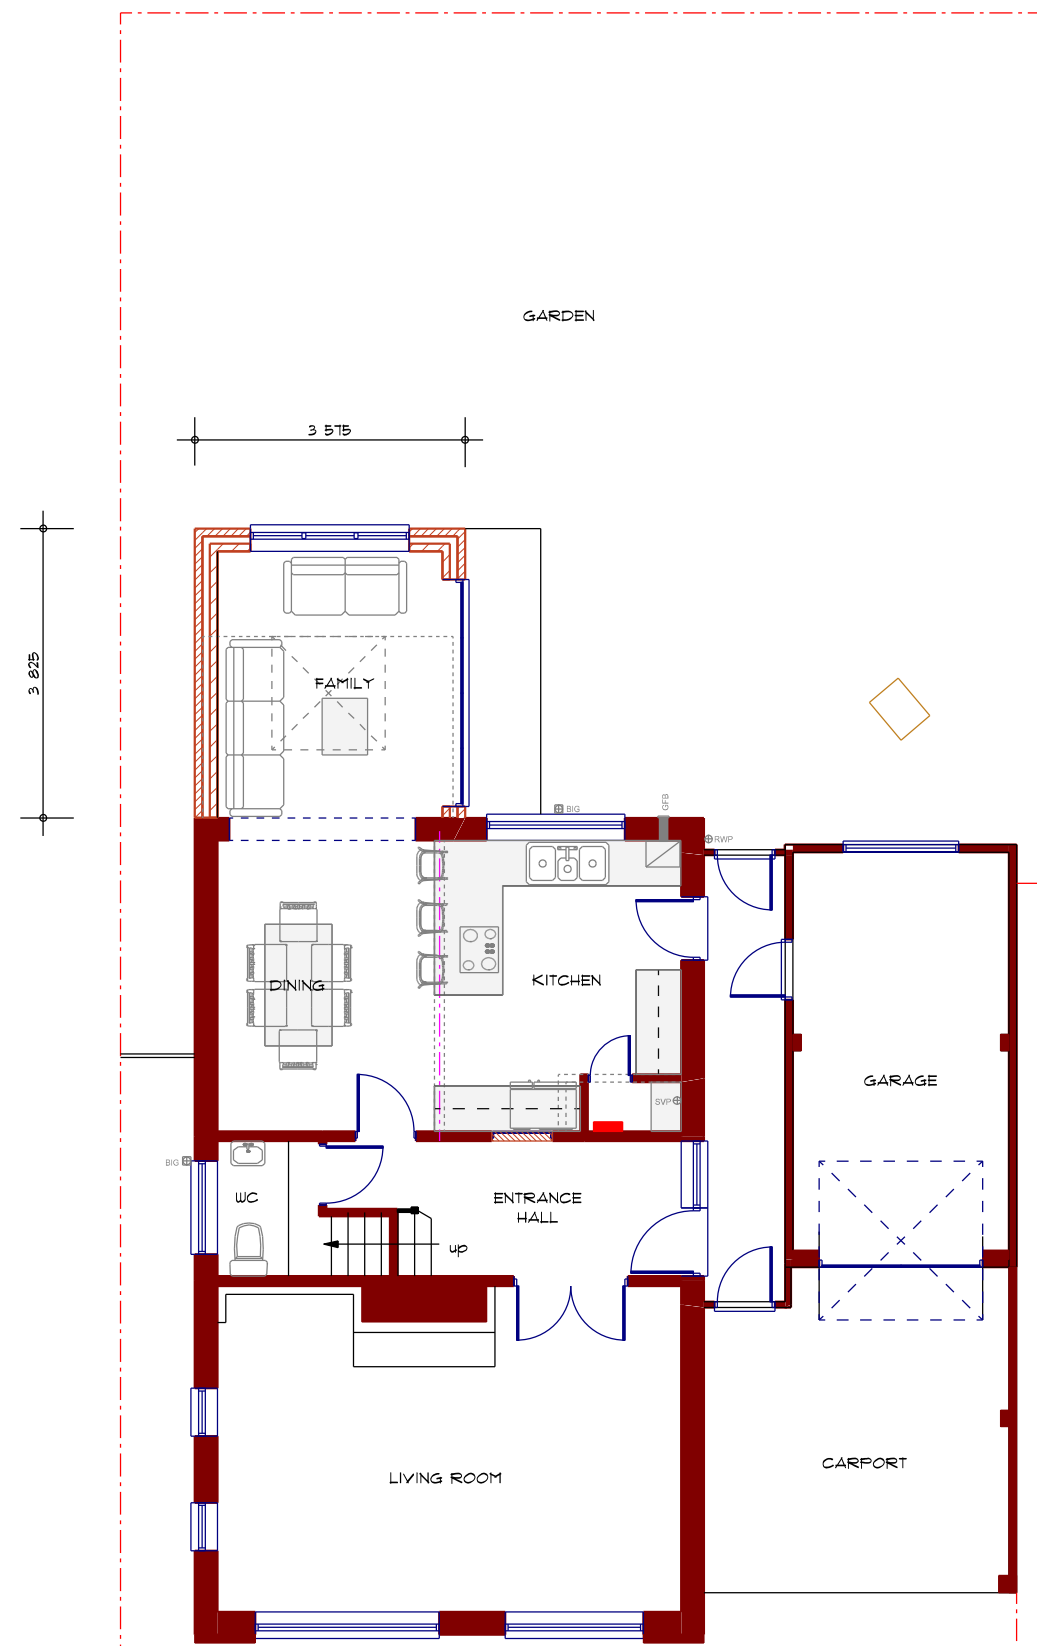

PROPOSED GROUND FLOOR PLAN
Scale 1:100 @ A3 1:50 @ A1



PROPOSED REAR ILLUSTRATION
Do not scale

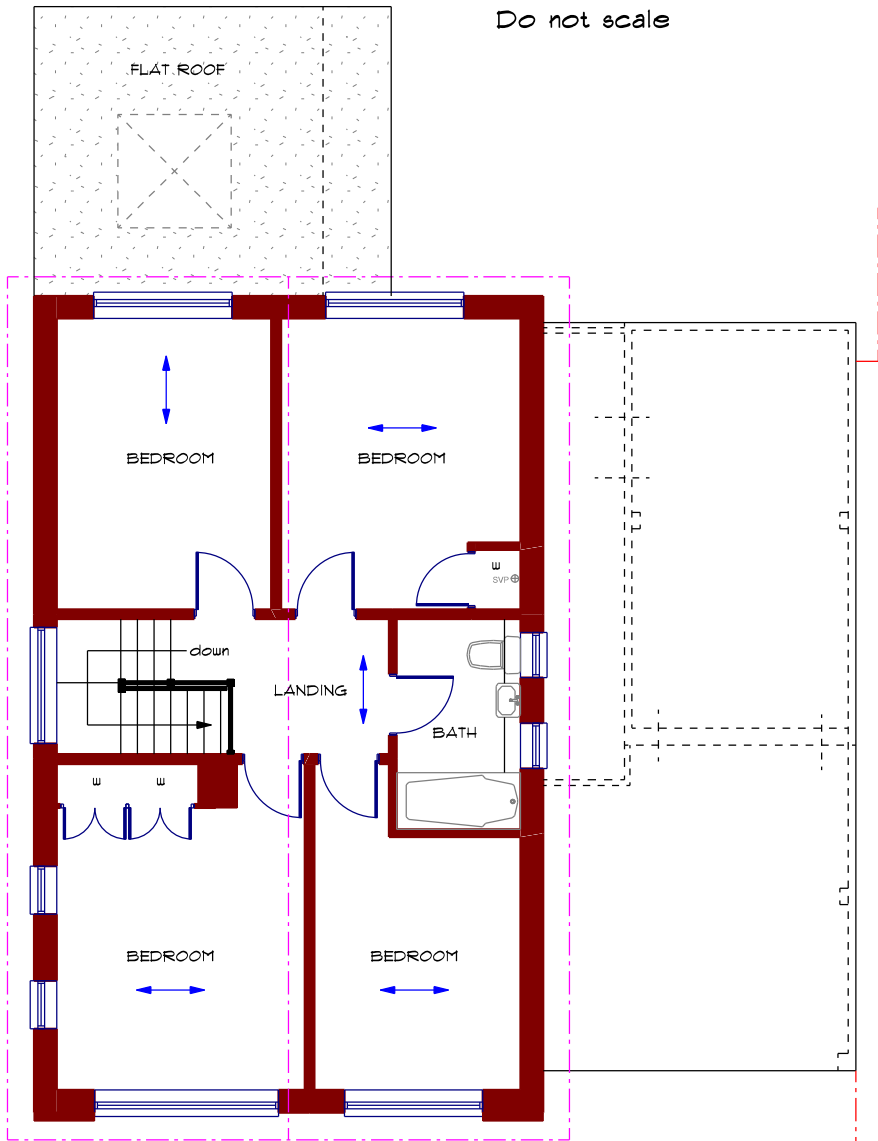

PROPOSED FIRST FLOOR PLAN
Scale 1:100 @ A3 1:50 @ A1

