



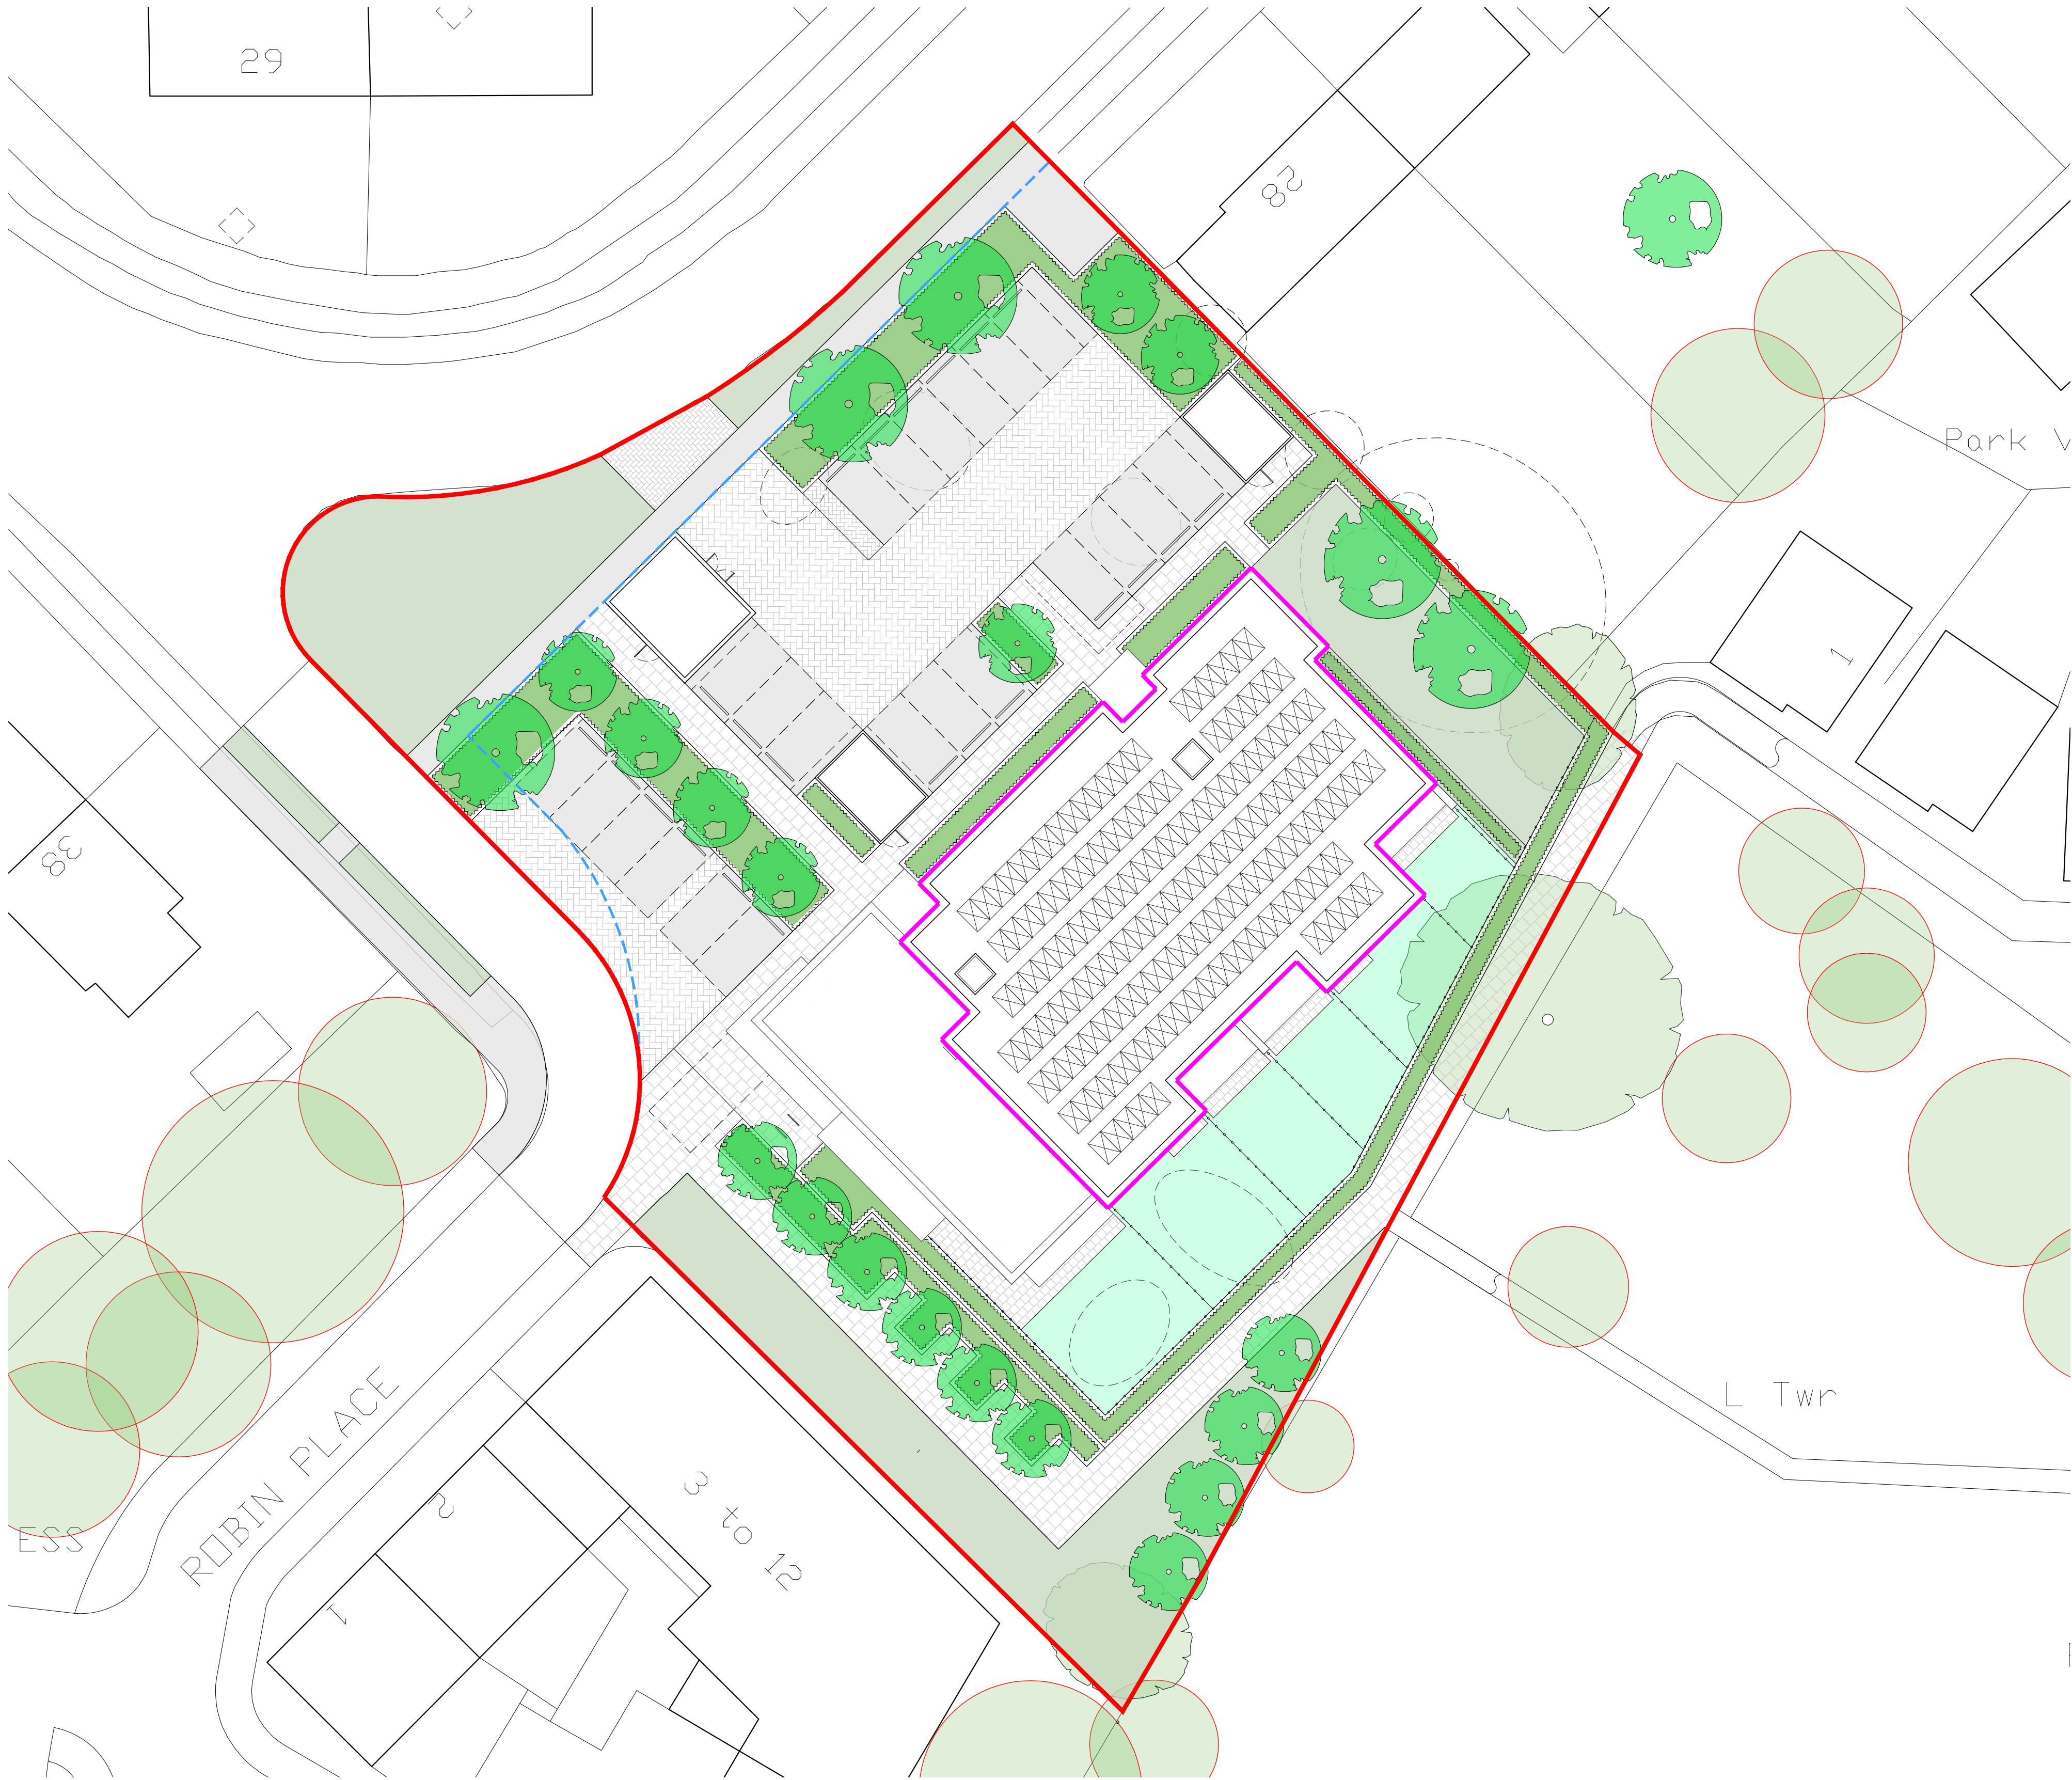

Site Plan 1:200 @ A1

1:200

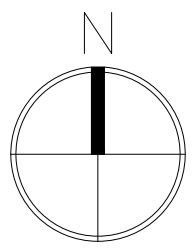

Notes

1. This drawing is the copyright of MH Architects Ltd

2. Do not scale this drawing except for Local Authority planning purposes

3. All dimensions must be checked on site by the contractor prior to commencement of the works.

Client Approval

X

A - Approved


X

B - Approved with comments

X

C - Do not use

Rev.	Revision Note/Purpose of Issue	Drw By	Date	Chk By	Date
------	--------------------------------	--------	------	--------	------

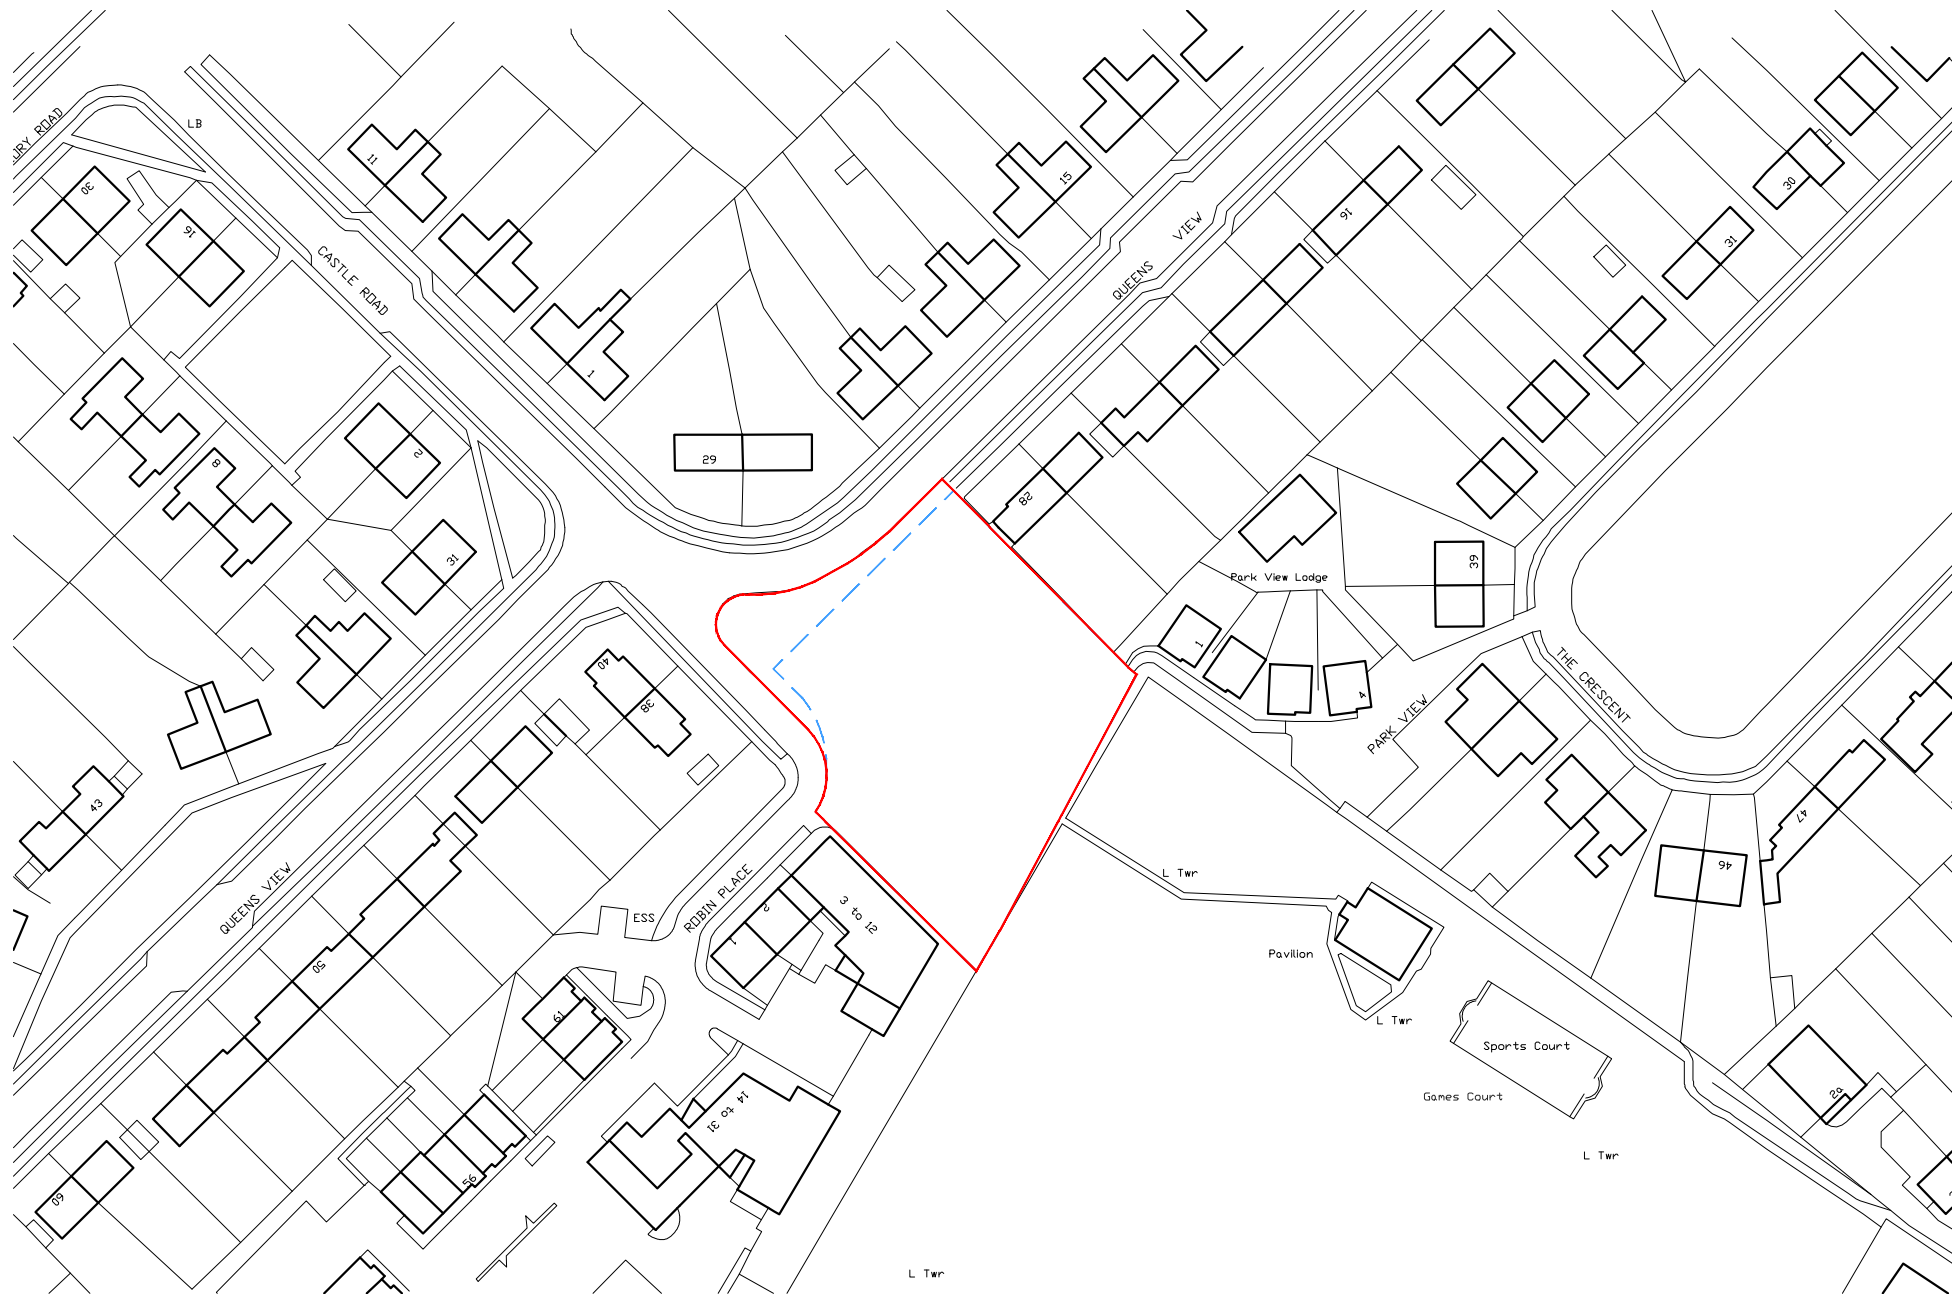

Licence number: LIG0975
Location Plan 1:1250 @ A1

1:1250

Eastleigh Borough Council
Queens View
Netley Abbey
Residential proposals

Drawing title

Site location plan and block plan

Drawn

Date

Checked

Date

Scale at A1

Job No.

Pro.

Org.

Zone

Level

Type

Role

No.

Rev.

19-067

EBC

MHA

XX

XX

DR

AR

0018

A03

Purpose of Issue

PLANNING

Ground Floor Bicentennial Building

Southern Gate | Chichester

West Sussex | PO19 8EZ

1: 01243 774748

e: admin@mharchitects.co.uk

www.mharchitects.co.uk

Limited Company

Registered in England No.0994213