






EXISTING FRONT ELEVATION 1/100.

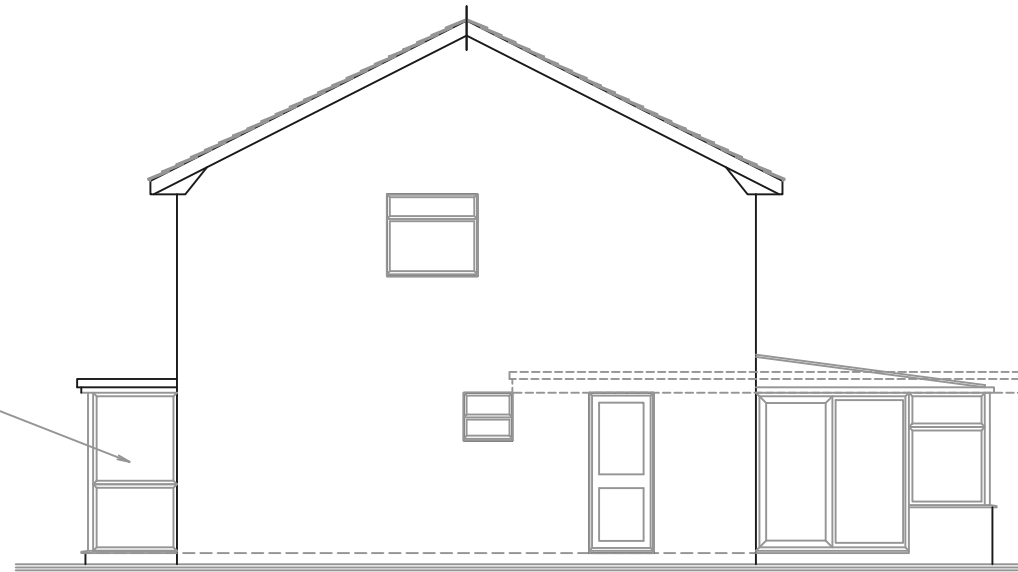

EXISTING SIDE ELEVATION 1/100.

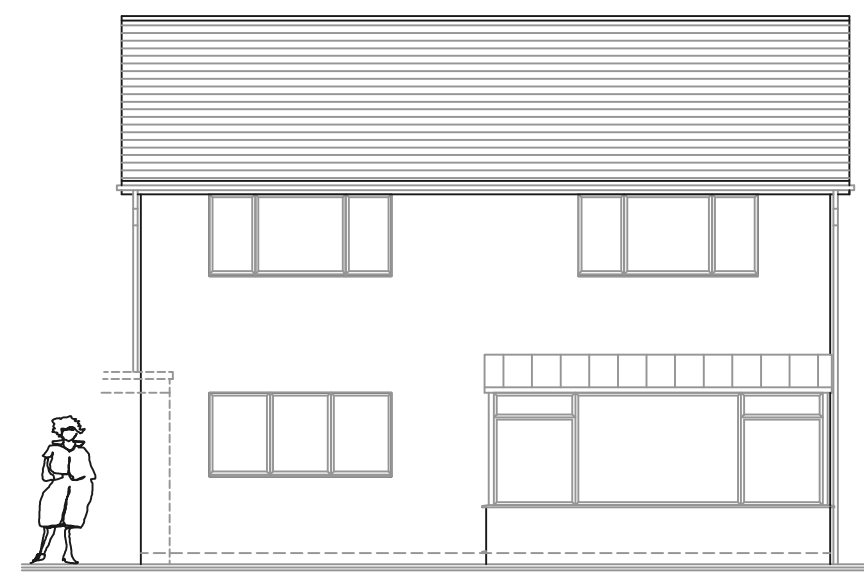


EXISTING REAR ELEVATION 1/100.

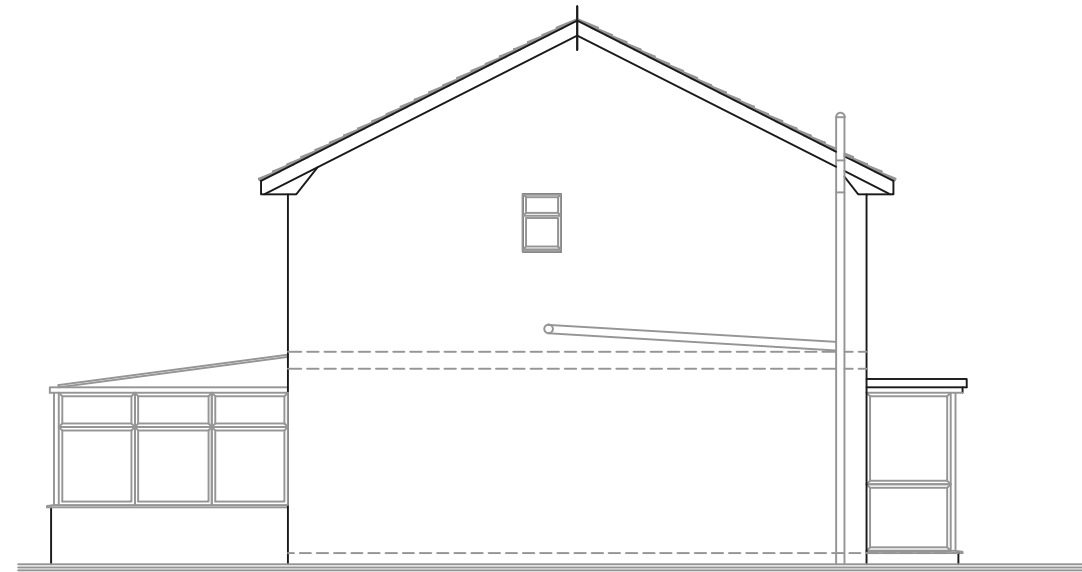

EXISTING SIDE ELEVATION 1/100.




PROPOSED FRONT ELEVATION 1/100.

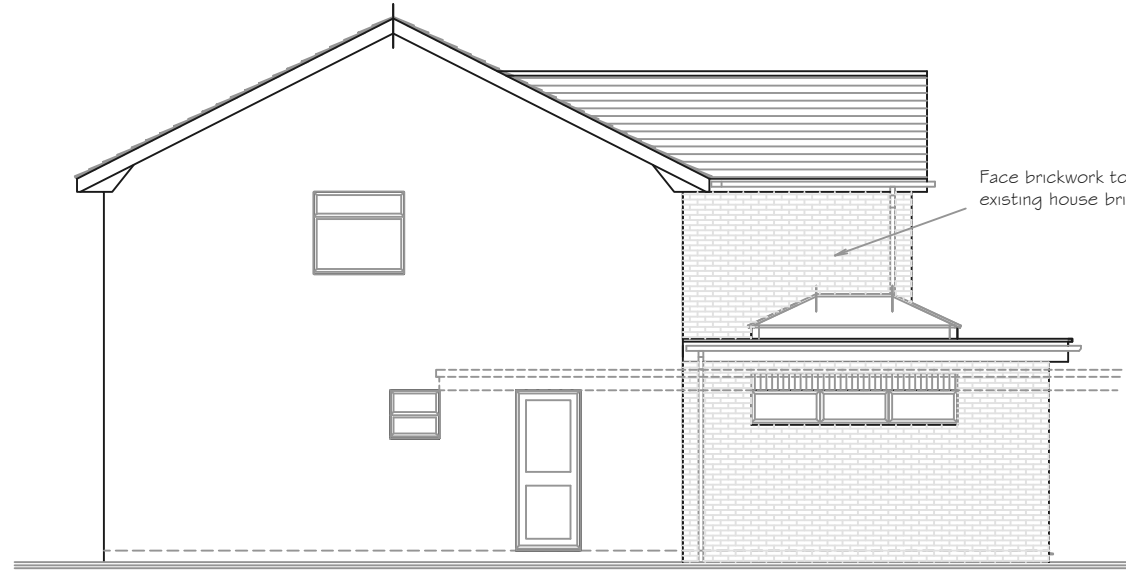


PROPOSED SIDE ELEVATION 1/100.




PROPOSED REAR ELEVATION 1/100.

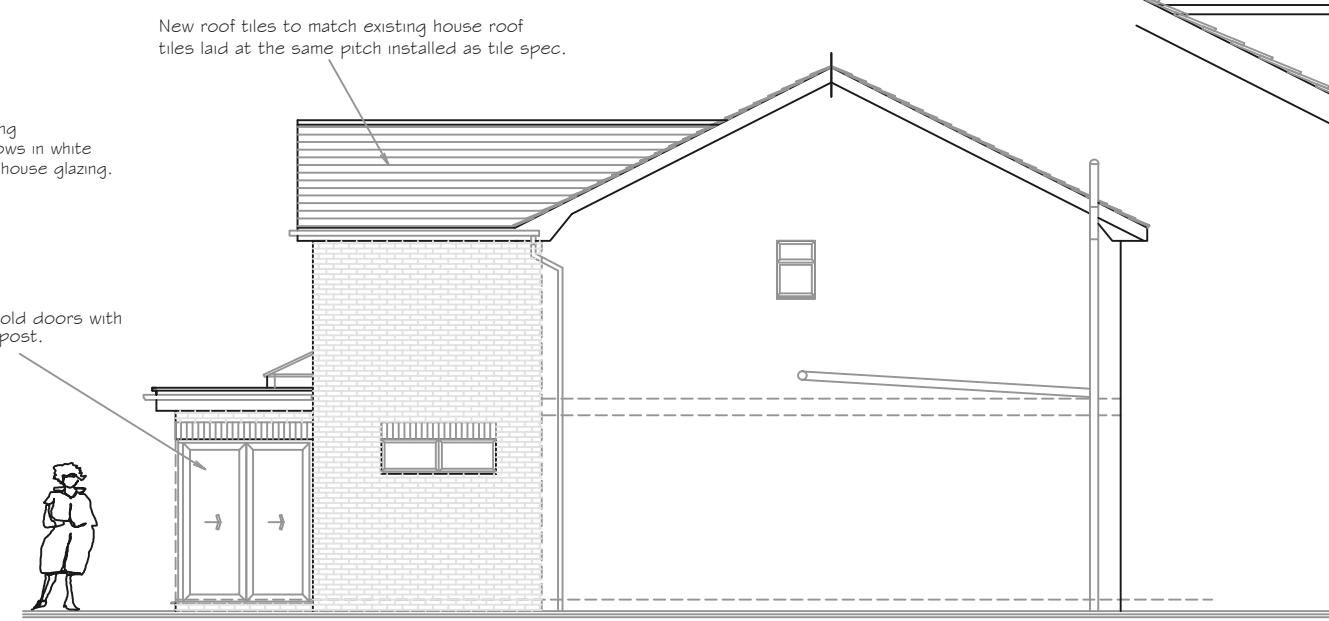


PROPOSED SIDE ELEVATION 1/100.

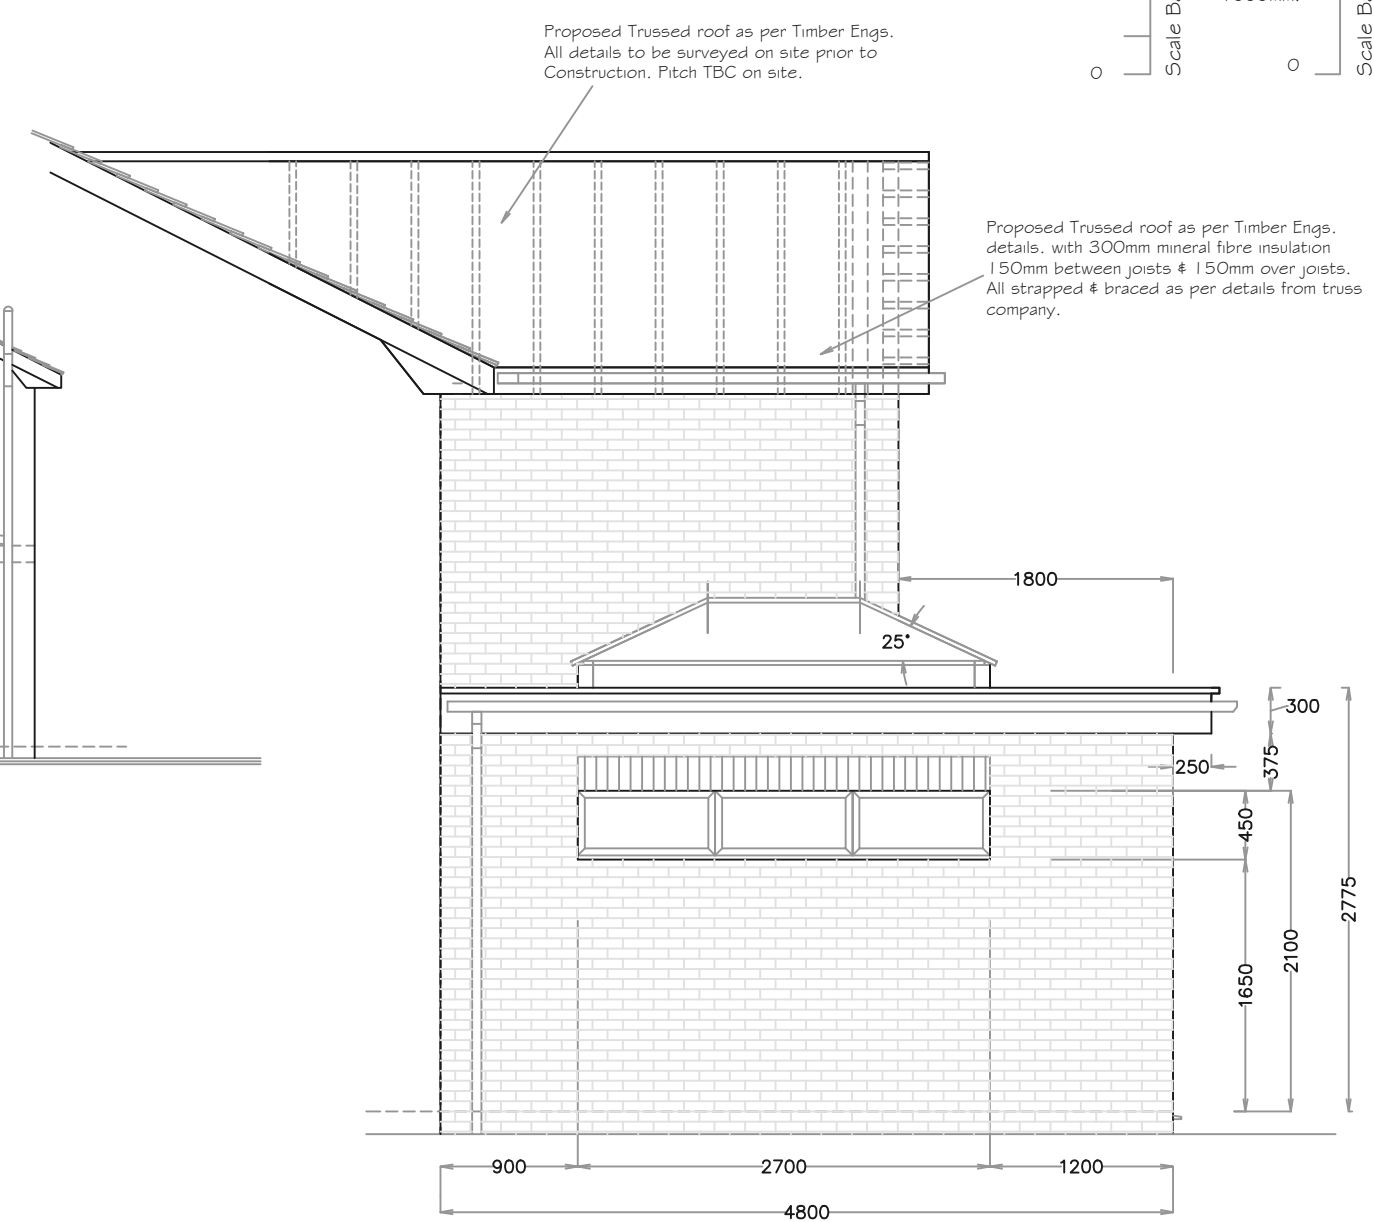


PROPOSED SIDE ELEVATION. 1/50.

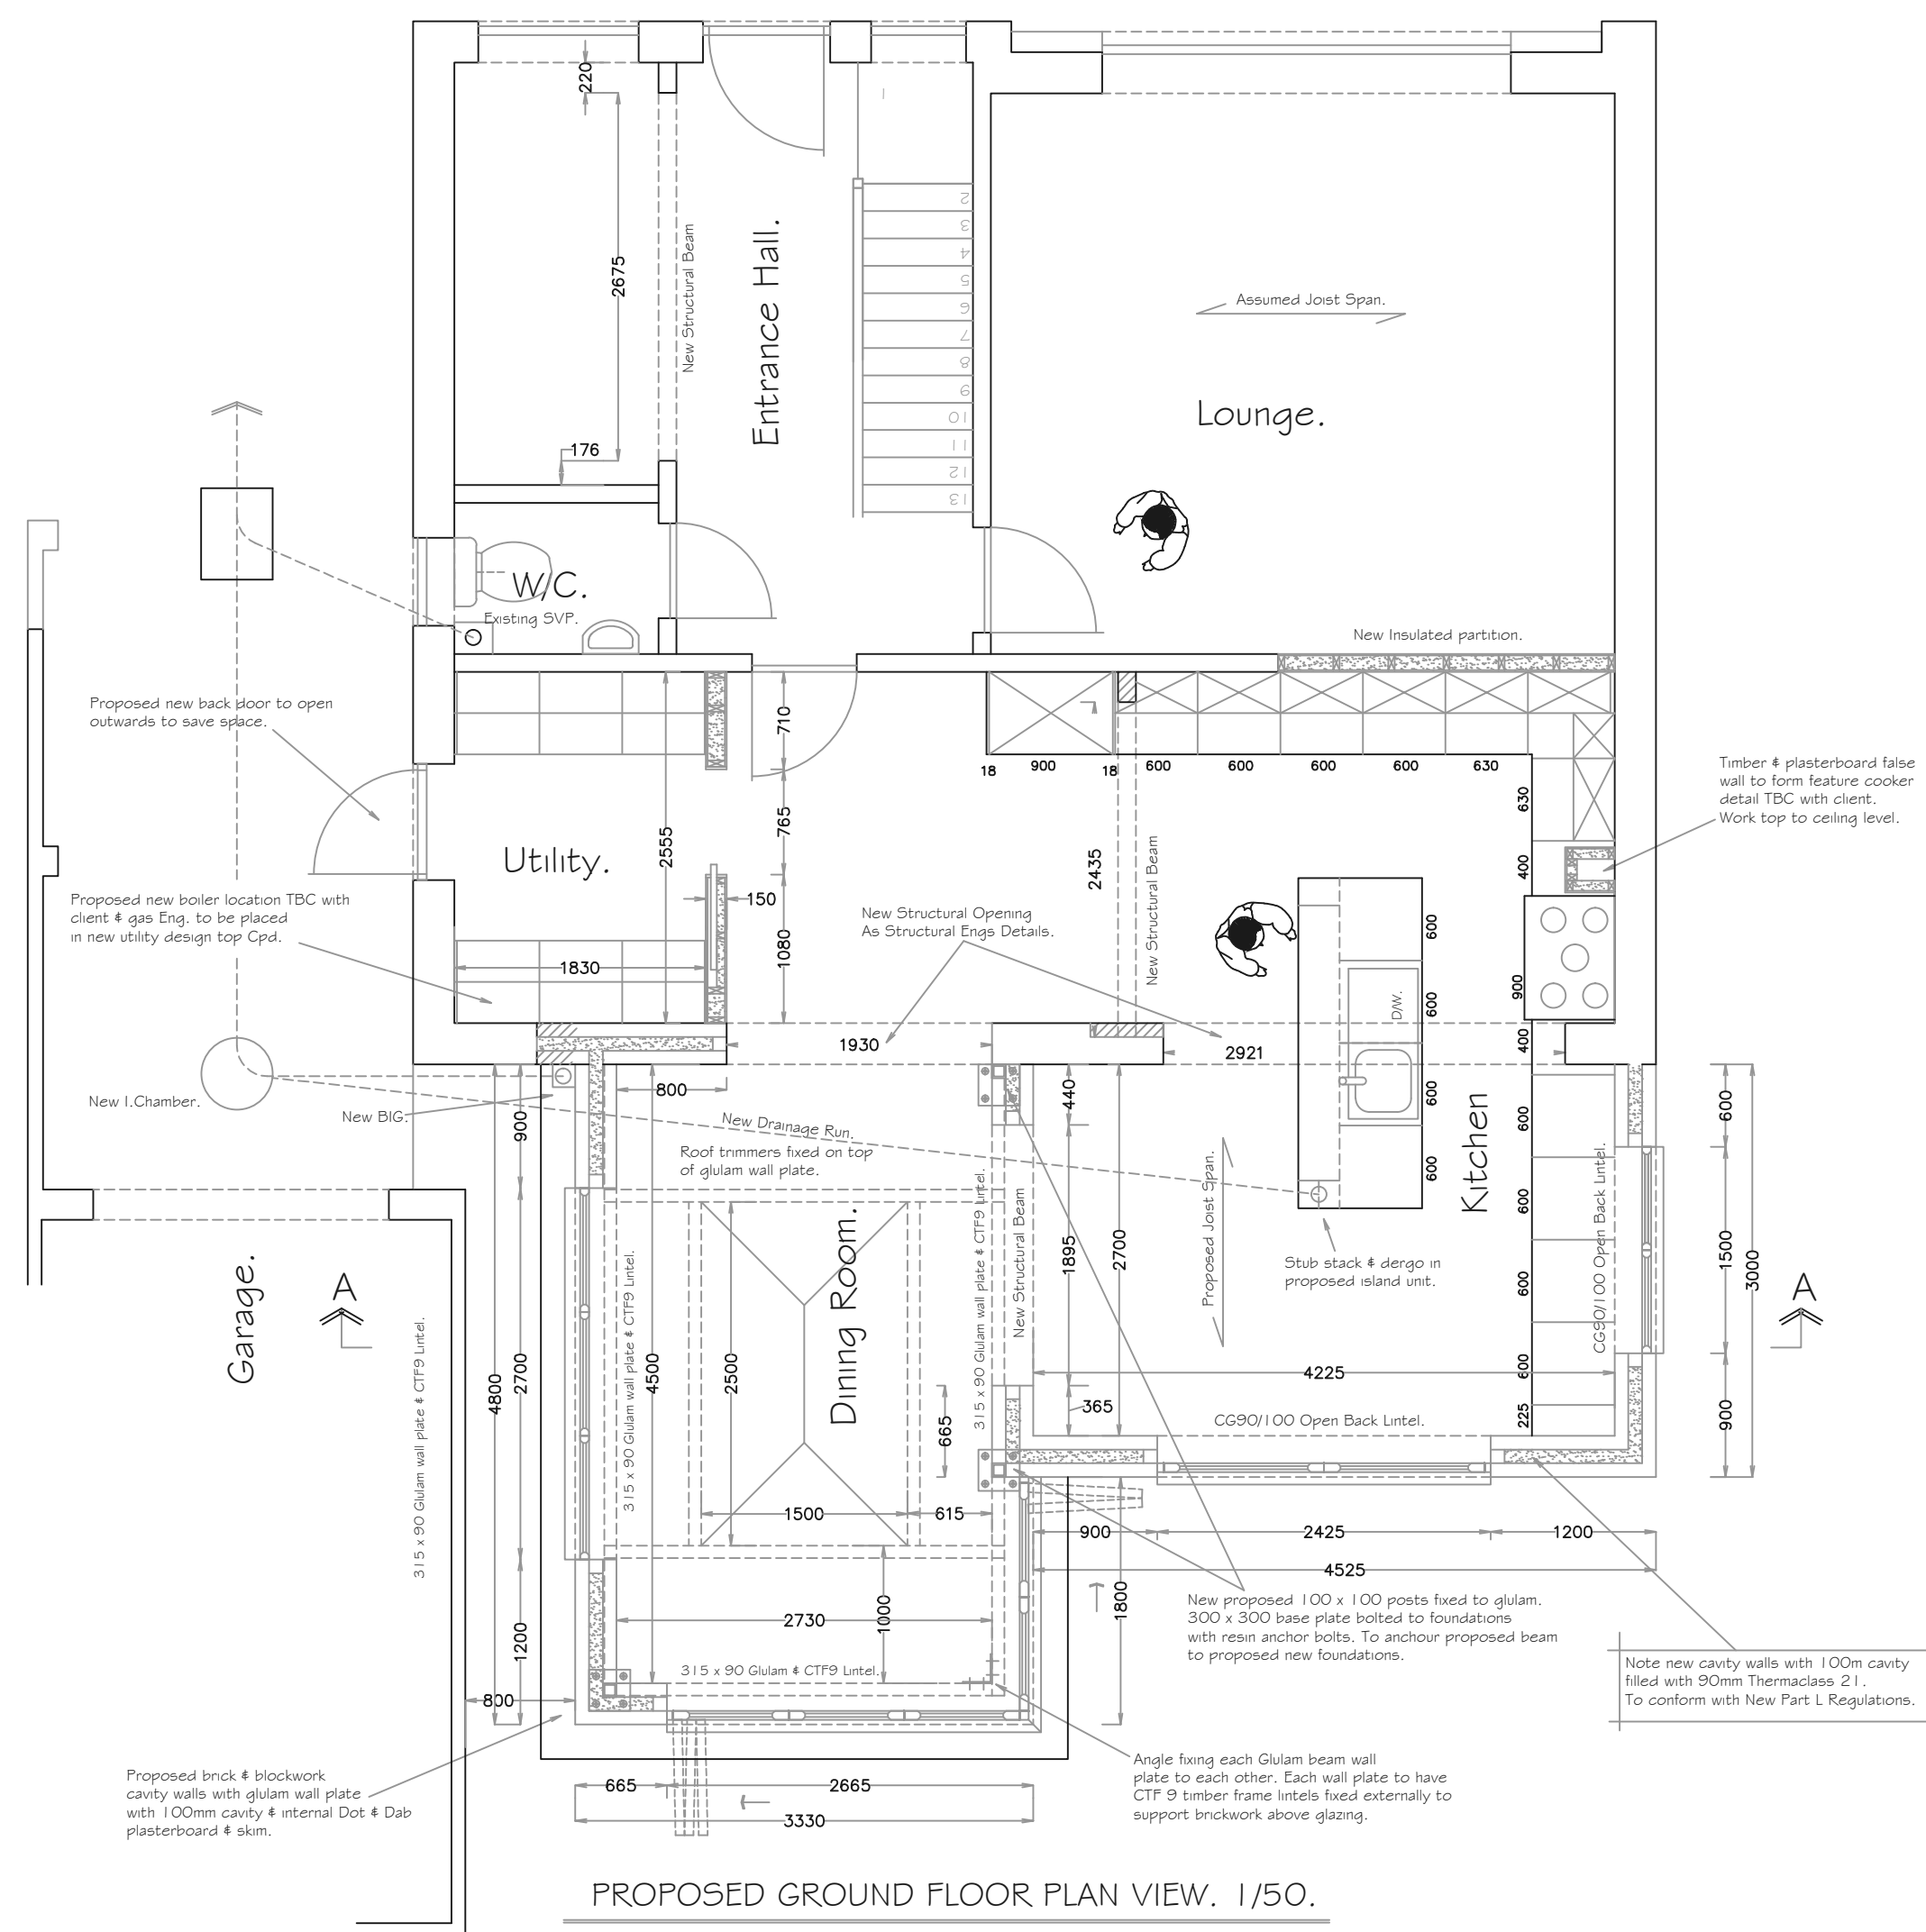


PROPOSED GROUND FLOOR PLAN VIEW. 1/50.

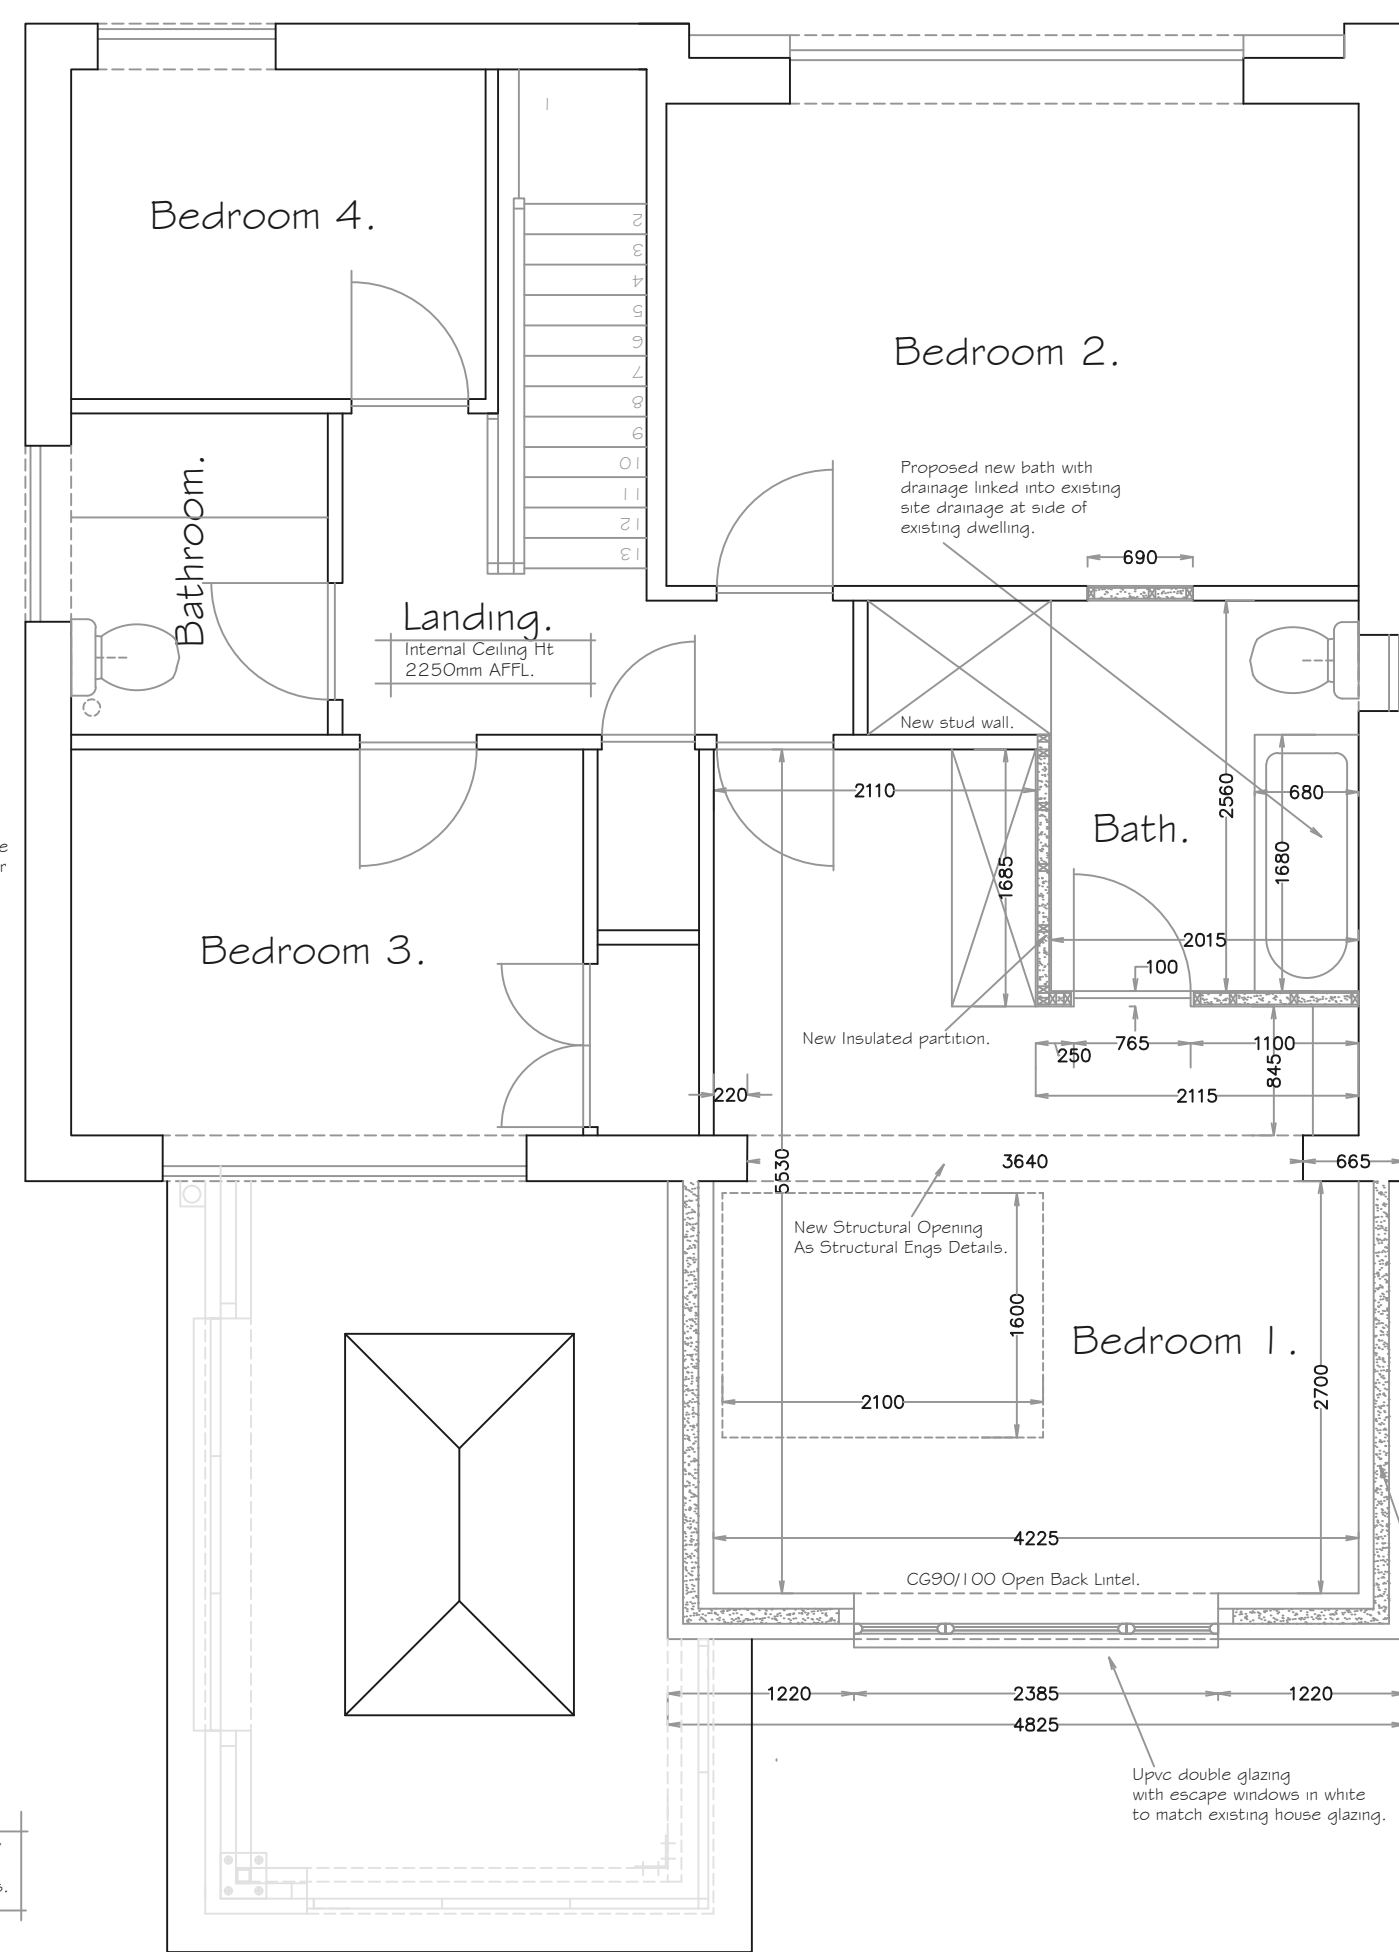

PROPOSED FIRST FLOOR PLAN VIEW. 1/50.

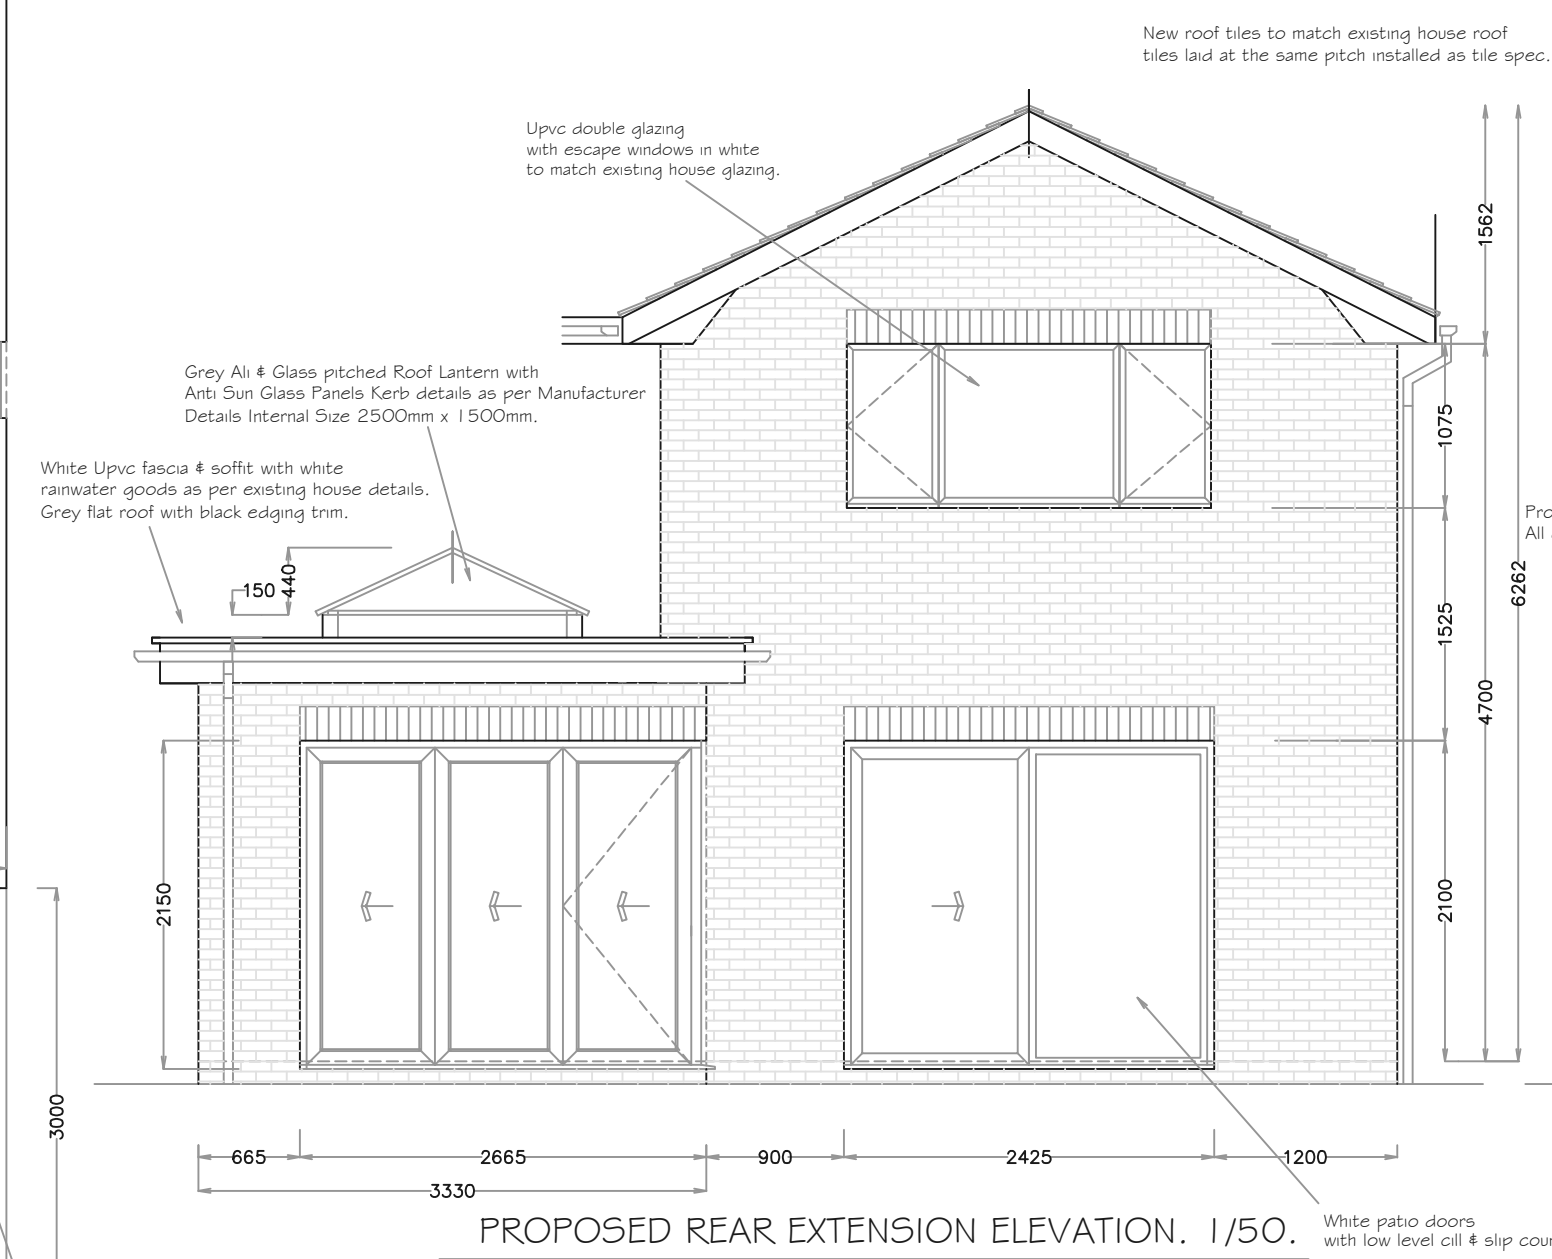

PROPOSED REAR EXTENSION ELEVATION. 1/50.

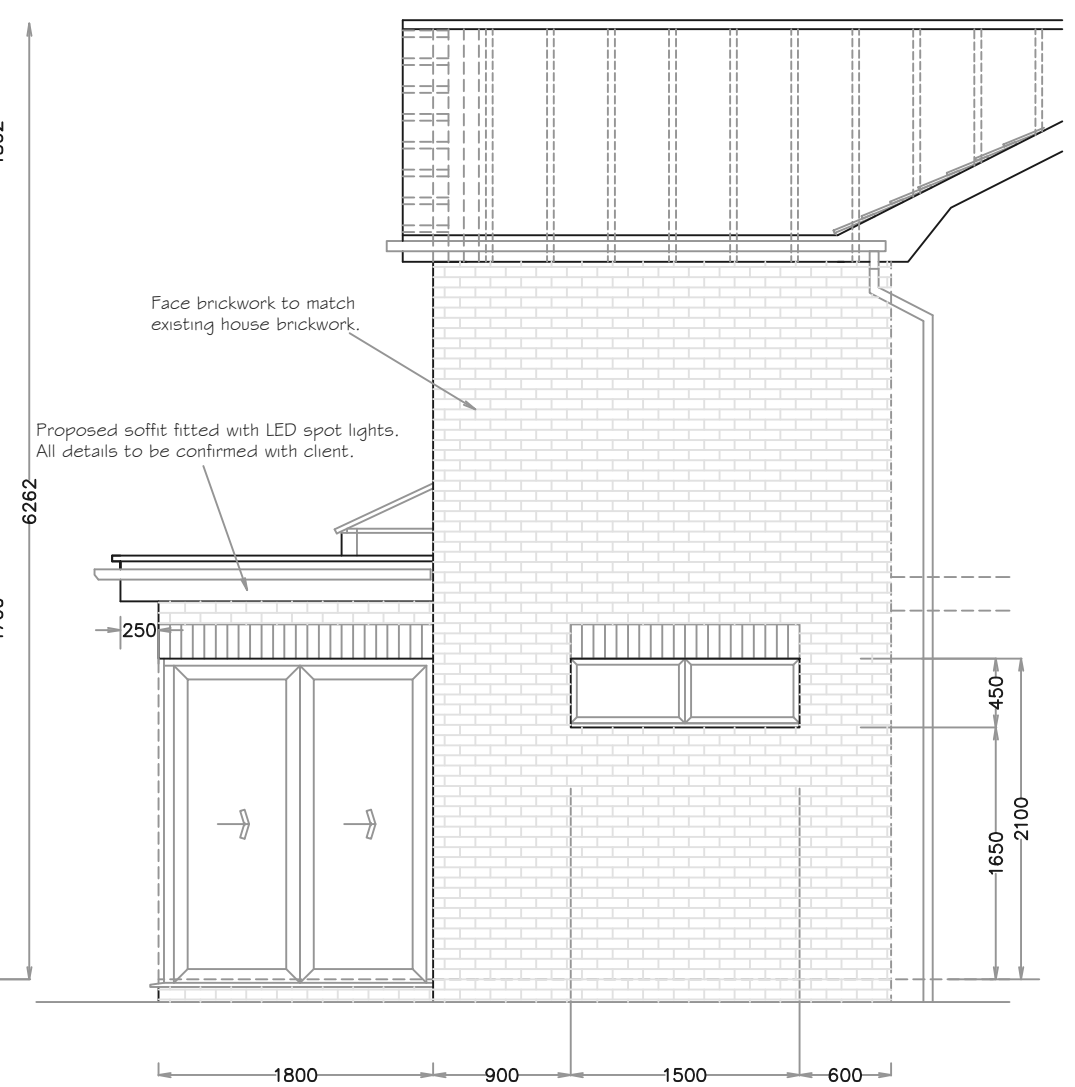

PROPOSED SIDE ELEVATION. 1/50.

C.P. Architectural Ltd.

9 Foxcote Close,
Charlton, Hants. SP10 4AS.
www.cparchitectural.co.uk 01264 333626

Job Title.	Proposed Two Storey Extension at rear of property For Mr. & Mrs. Kennedy, 10 Beech Close, Chandlers Ford, SO53 1NE.	
Drawing Title.	Proposed & Existing Layout Plans & Elevations.	
REV.	DATE.	NOTES.
A	11/02/25	Enlarge utility by moving stud wall reduce struc. opening add pocket door in wall. Issue for approval.
B	10/03/25	Add both proposed & existing front elevations for Drawing clarity as per instruction from planning officer.
Drawn by: Colin Peter Dodds.		
Scale Date.		
As Marked. 03/02/25.		
Read in conjunction with.		
02/KENNEDY/25 Existing Layouts & block plan.		
Drawing Number.		
01/KENNEDY/25		

B