



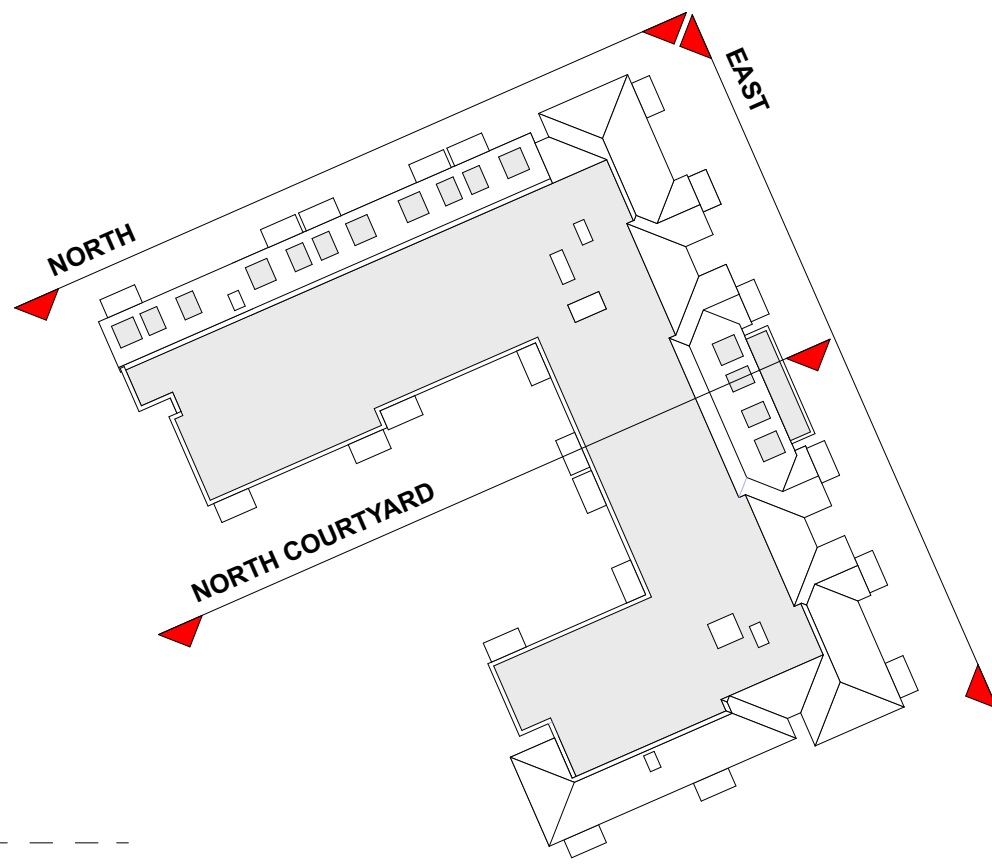


EAST ELEVATION - ENTRANCE



NORTH ELEVATION - PEDESTRIAN LINK

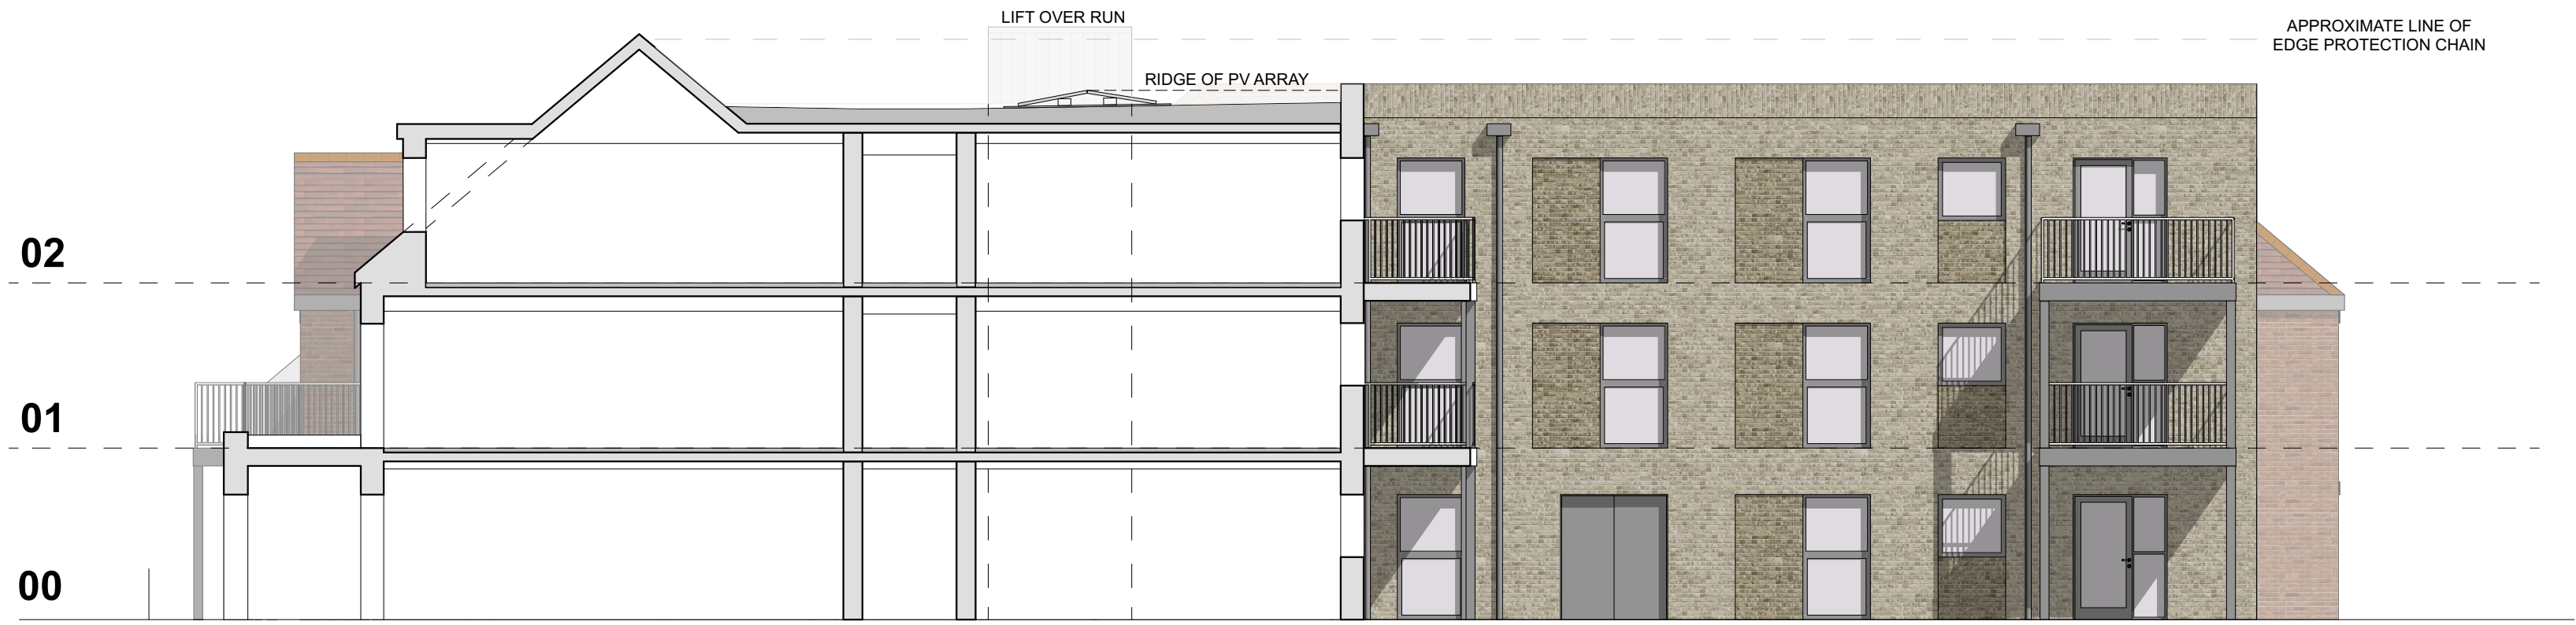

NORTH COURTYARD

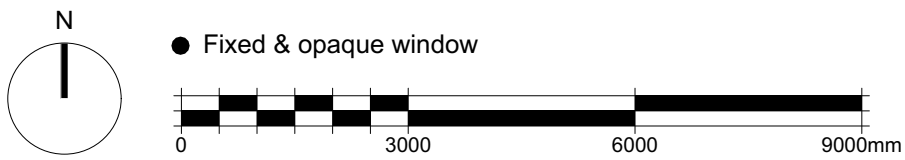

FOR DESIGN FREEZE

McCARTHY STONE
Life, well lived

A	Glazed doors to MSS and cores	170225	CK	SK
Rev	Description	Date	DB	CB

PROPOSED ELEVATIONS - CLEAN

PROJECT	Boorley Green	JOB NO	24.013
SCALE	1/100 @ A1	DATE	April 2024
DRAWN BY/CHECKED BY	CK / SK	REVISION	A
DWG#	SO_2977_03_AC_040		

© HGP Architects Ltd.
Furzehall Farm, Wickham Road
Fareham, Hampshire, PO16 7JH

01329 283 225
email@hgp-architects.co.uk
hgp-architects.co.uk

hgp