





SOUTH ELEVATION

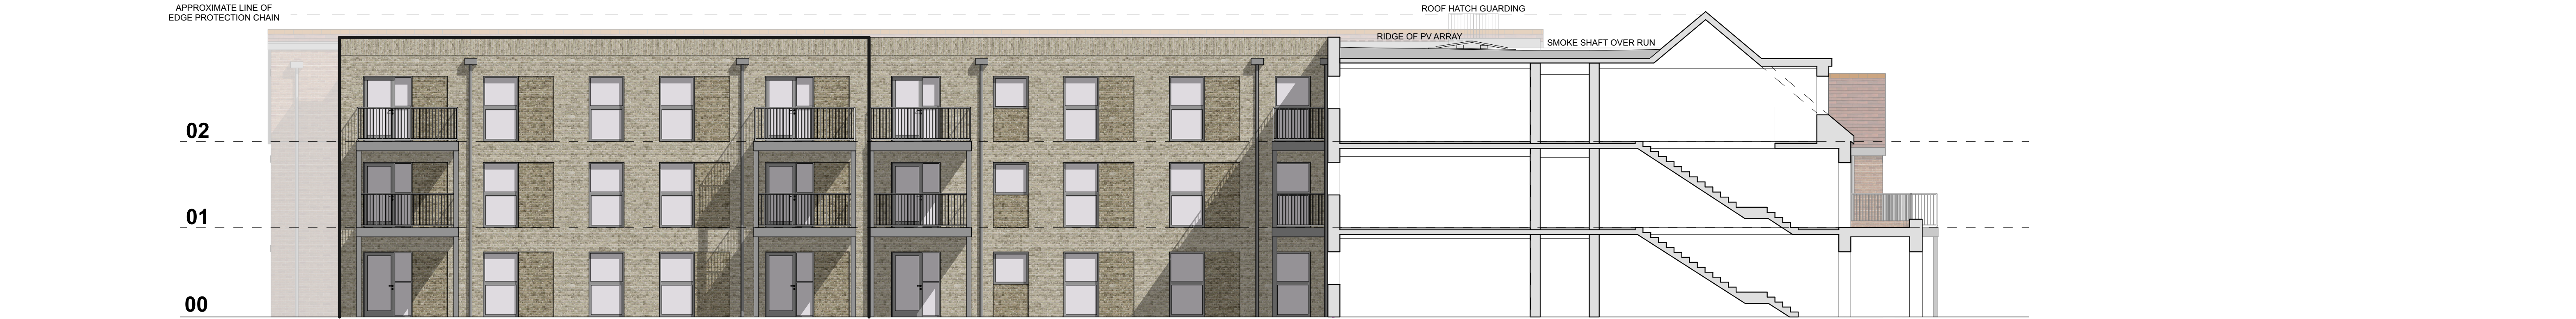

SOUTH COURTYARD ELEVATION



WEST COURTYARD ELEVATION

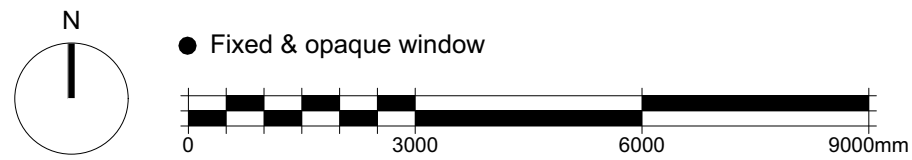

FOR DESIGN FREEZE

McCARTHY STONE
Life, well lived

A	Glazed doors to MSS and cores	170225	CK	SK
Rev	Description	Date	DB	CB

PROPOSED ELEVATIONS - CLEAN

PROJECT	JOB NO
Boorley Green	24.013
SCALE	DATE
1/100 @ A1	April 2024
DRAWN BY/CHECKED BY	REVISION
CK / SK	A
DWG#	
SO_2977_03_AC_041	

hgp

© HGP Architects Ltd.
Furzehall Farm, Wickham Road
Fareham, Hampshire, PO16 7JH

01329 283 225
email@hgp-architects.co.uk
hgp-architects.co.uk