





Existing Site Plan
1:200

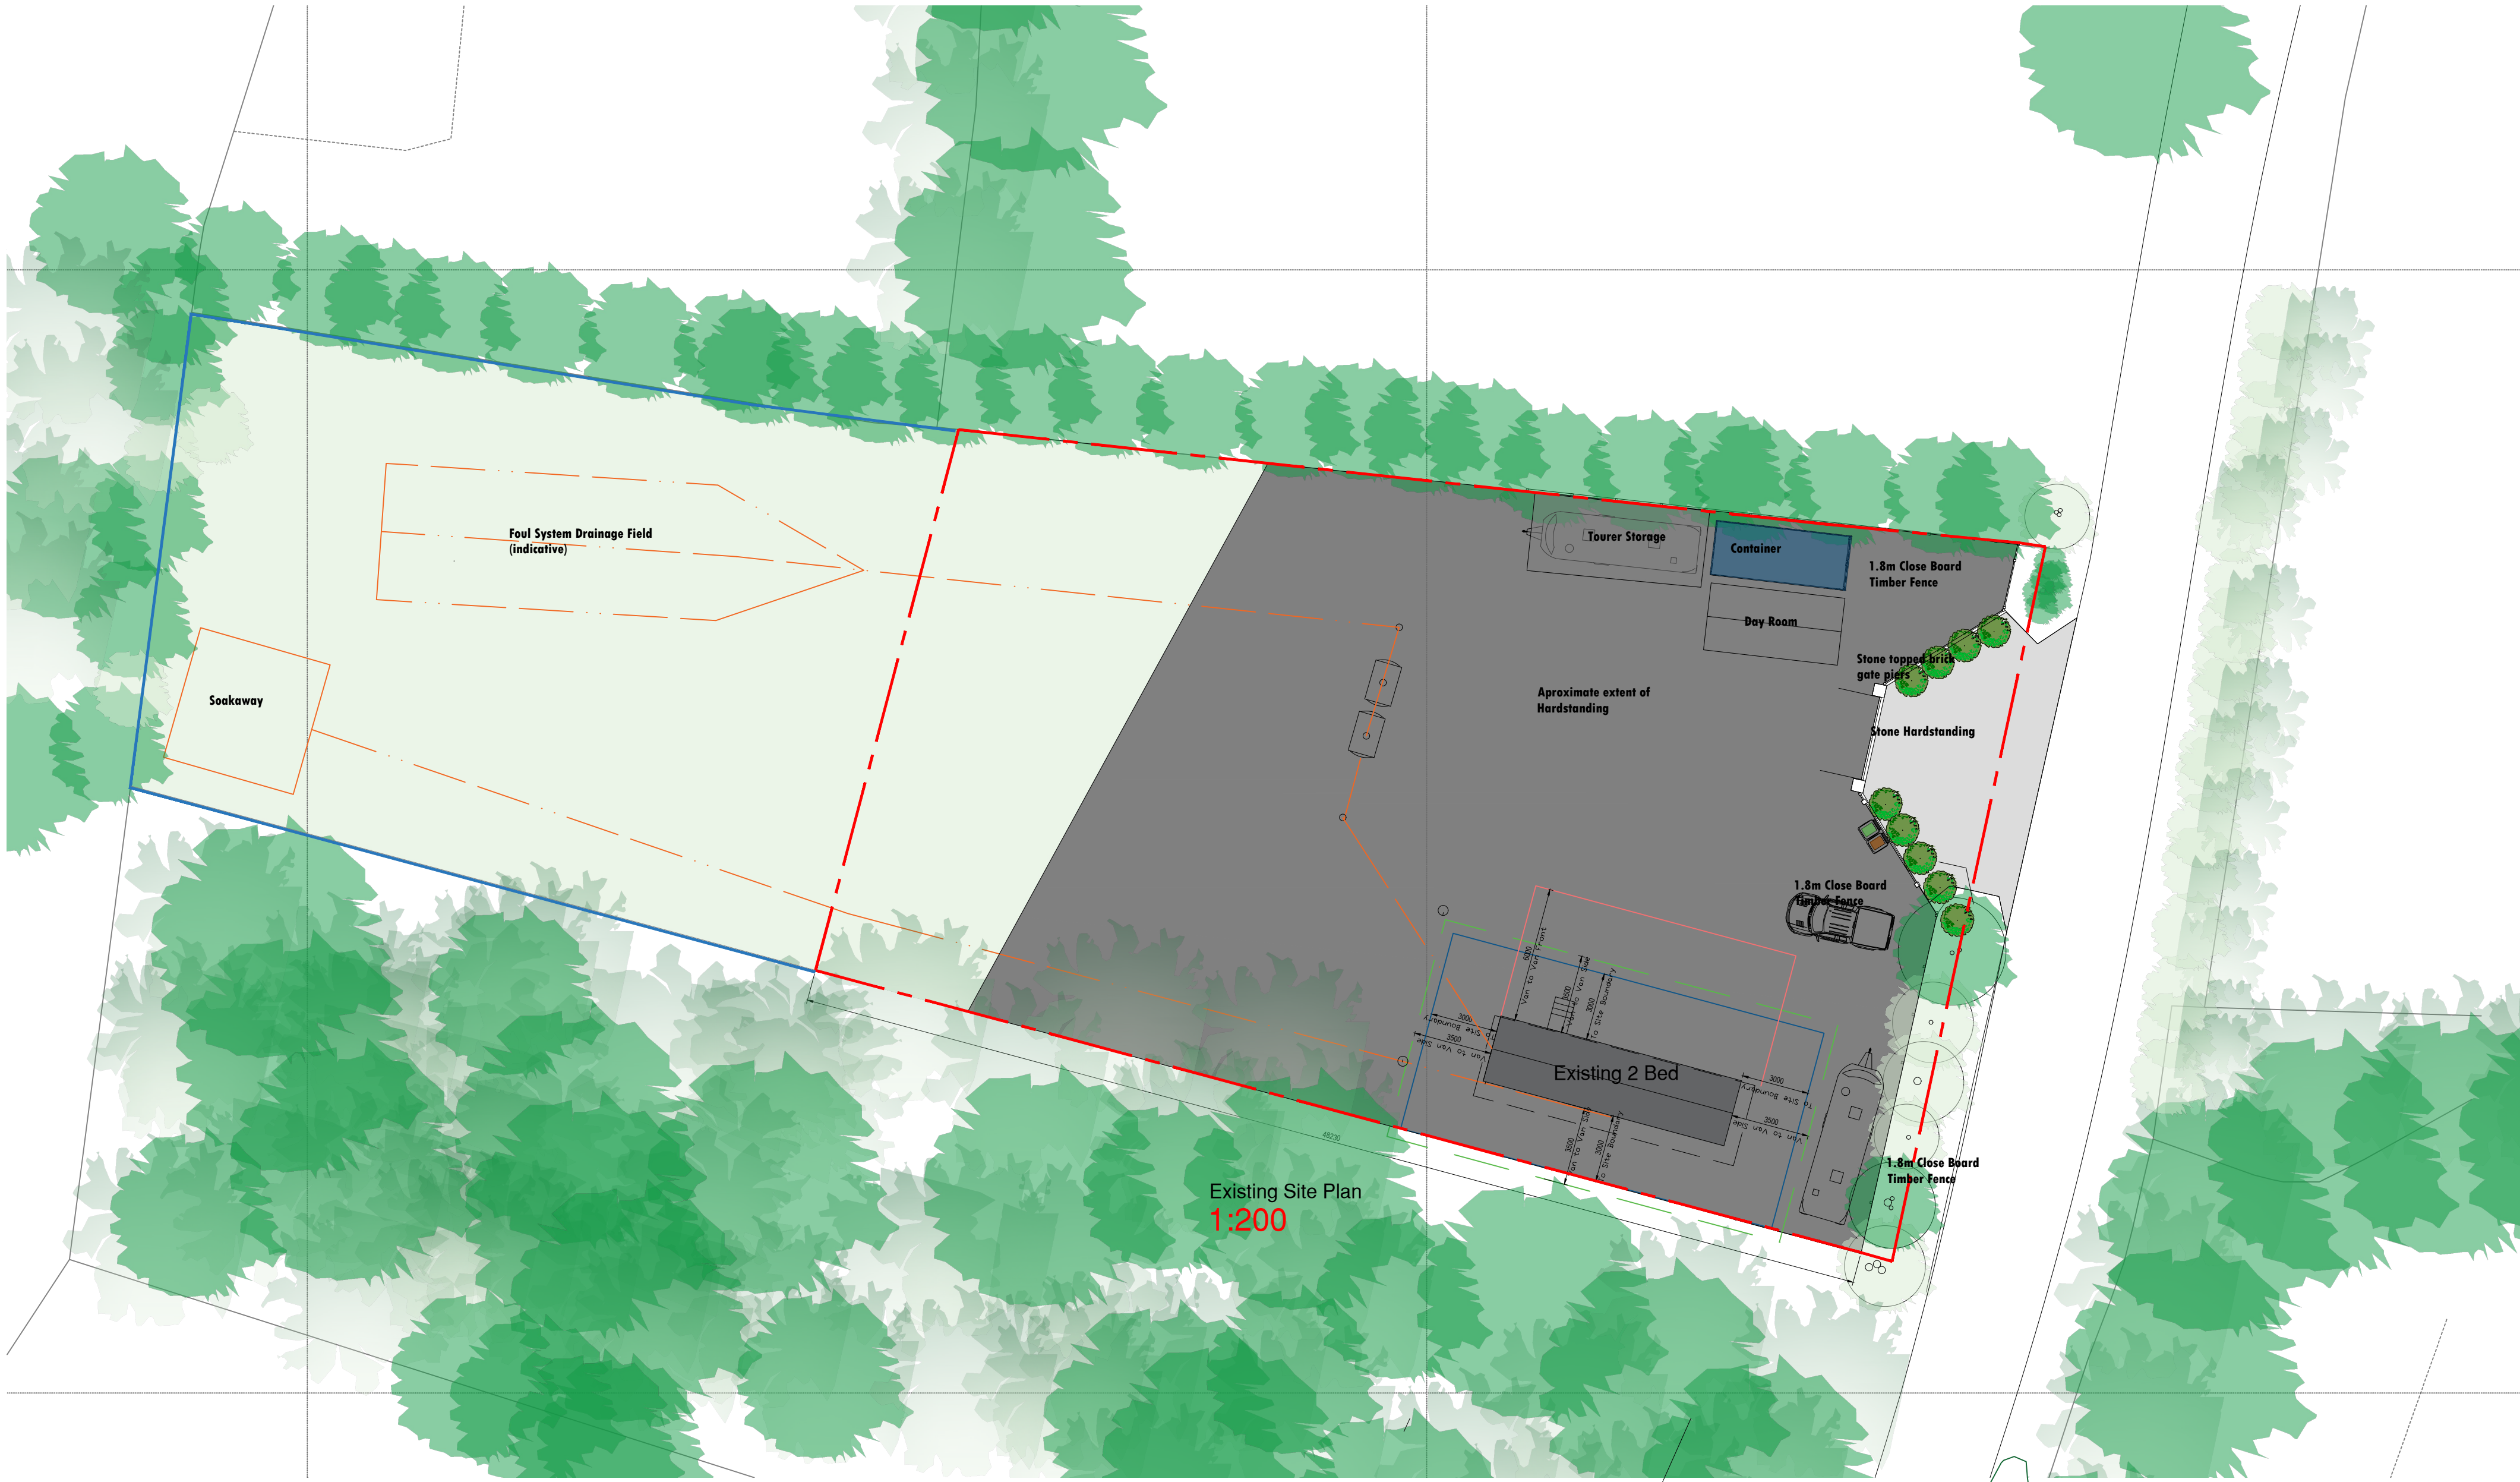

Street Scene
1:100

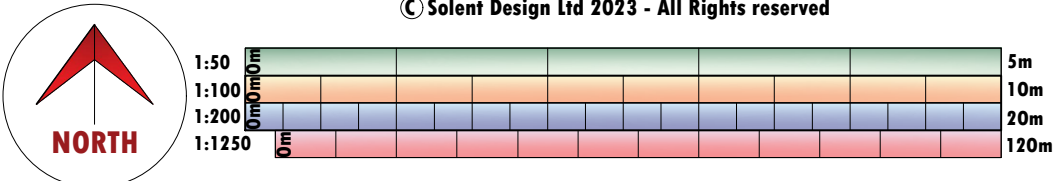

Location Plan
1:1250

Solent Design Ltd
5 The old Railway
Spring Garden Lane
Gosport
PO12 1FQ



tel: 02392 580745 mob: 07771 355742 e-mail: info@solentplans.com

PROJECT DESCRIPTION:
Willow Bee

DRAWING TITLE:
Site Plan Existing

ADDRESS:
willow Bee
Allington lane
Southampton
SO30 3HQ

CLIENT:
Mr D Bowers

FIRST DRAWN:
June 2023

DRAWING NO:
SD-2331-01

drawing status: Issued for Comment

SCALE:
1:100
1:200
1:1250

