




Existing Ground Floor Plan 1:50

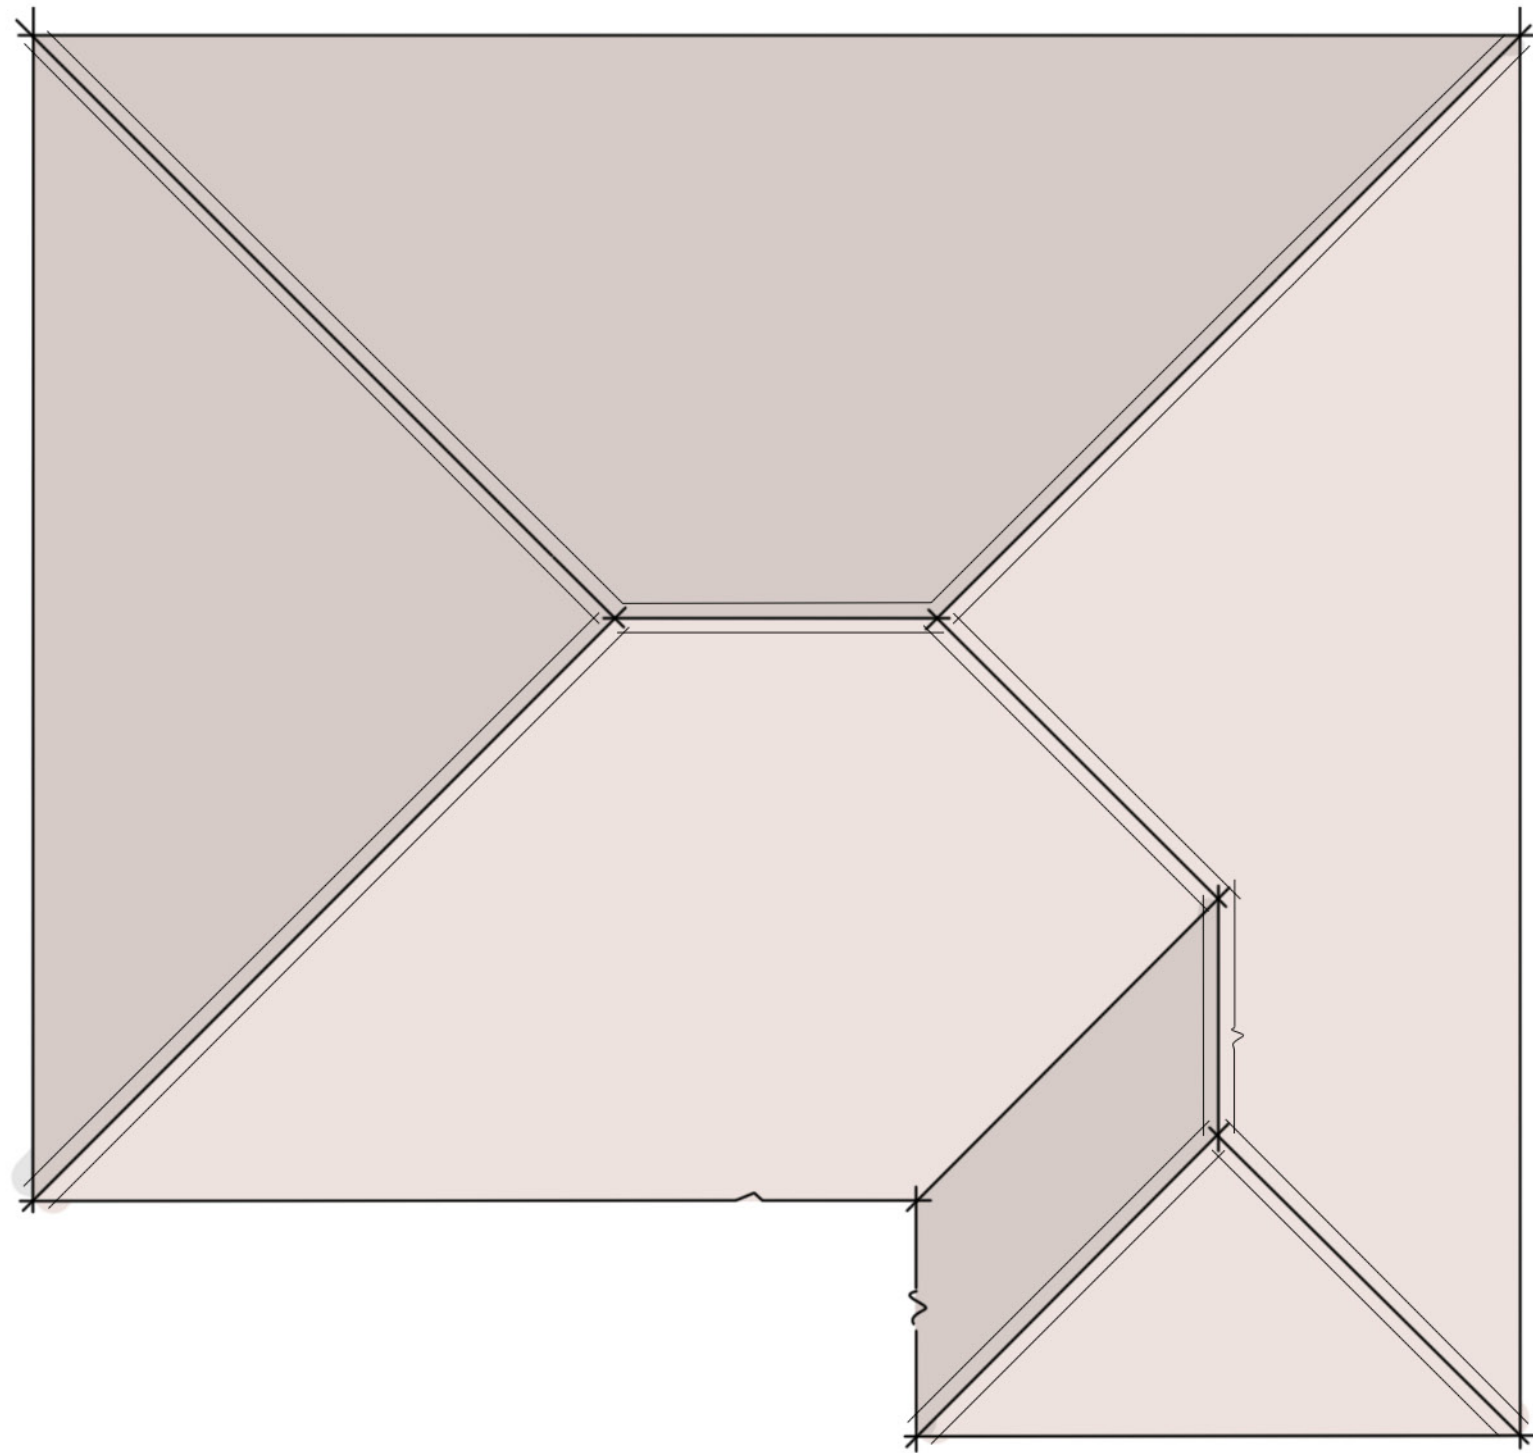

Existing Roof Plan 1:50

REVISION	DESCRIPTION	DATE
----------	-------------	------

PROJECT	34 PEVERELLS ROAD, CHANDLERS FORD, SO53 2AT	
---------	---	--

CLIENT	MR & MRS DUXBURY	
--------	------------------	--

DRAWING	EXISTING GROUND FLOOR & ROOF PLANS	
---------	---------------------------------------	--

NO.	1786/E/02	
-----	-----------	--

DATE	FEBRUARY 2025	
------	---------------	--

SCALE	1:50 AT A1	
-------	------------	--

DRAWN BY:	MHu	CHECKED BY:	LW
-----------	-----	-------------	----

V&L

ARCHITECTS

t : 01794 524200

© V&L Architects (Hampshire) Ltd