



- GENERAL NOTES
1.

This drawing is © copyrighted. No unauthorised reproduction of any kind is permitted.
2.



No dimensions to be scaled from this drawing. Verify all dimensions prior to construction. Immediately report any discrepancies on the document to the Architect / Contract Administrator.
3.

Drawing to be read with all associated consultants drawings and specifications.


Elevations

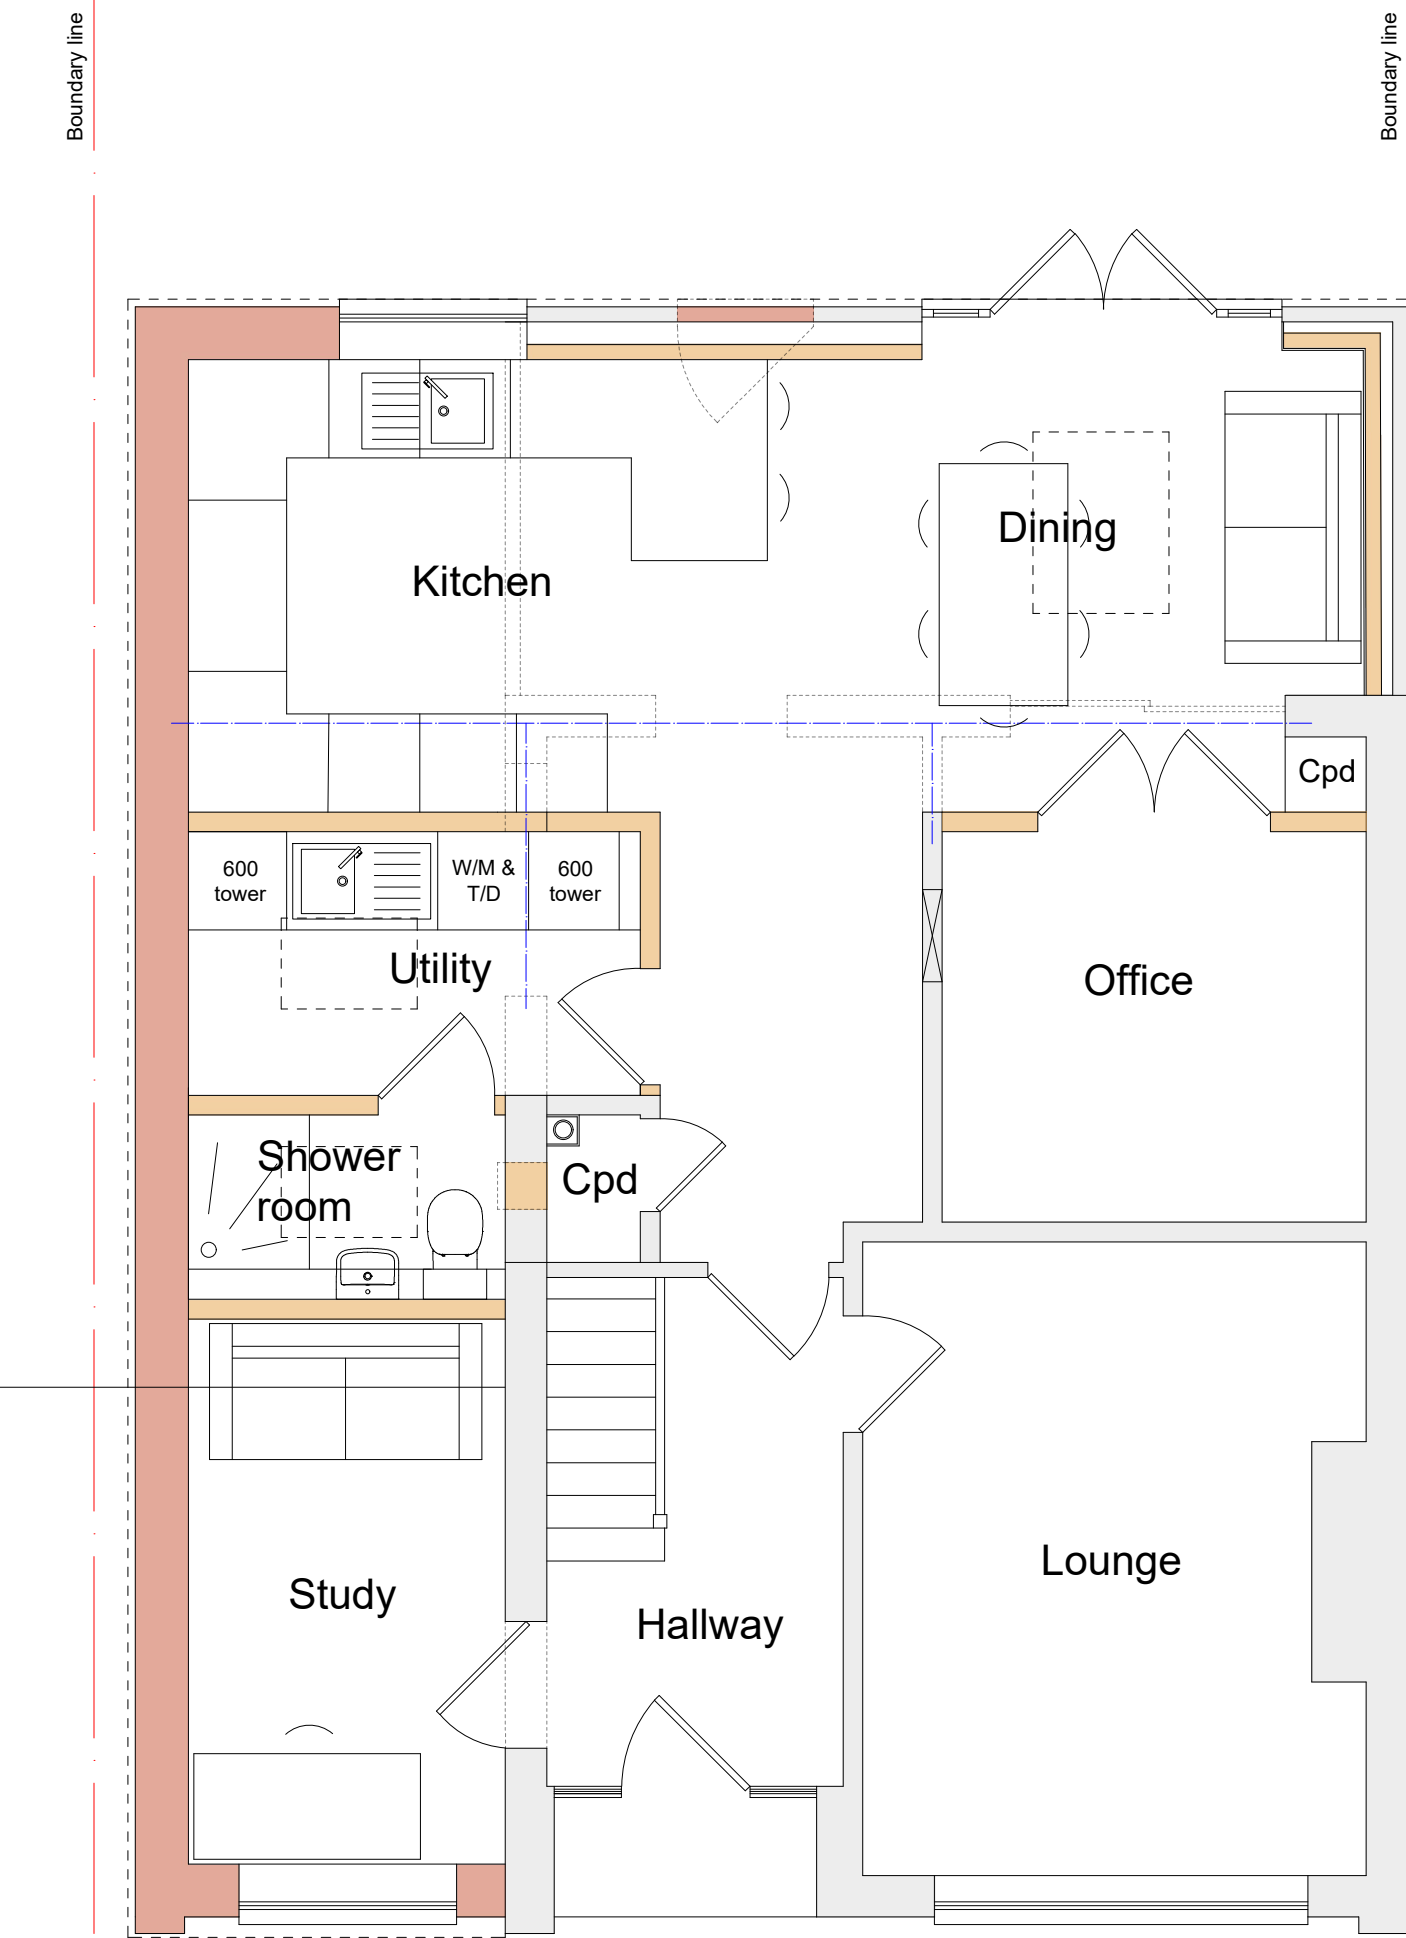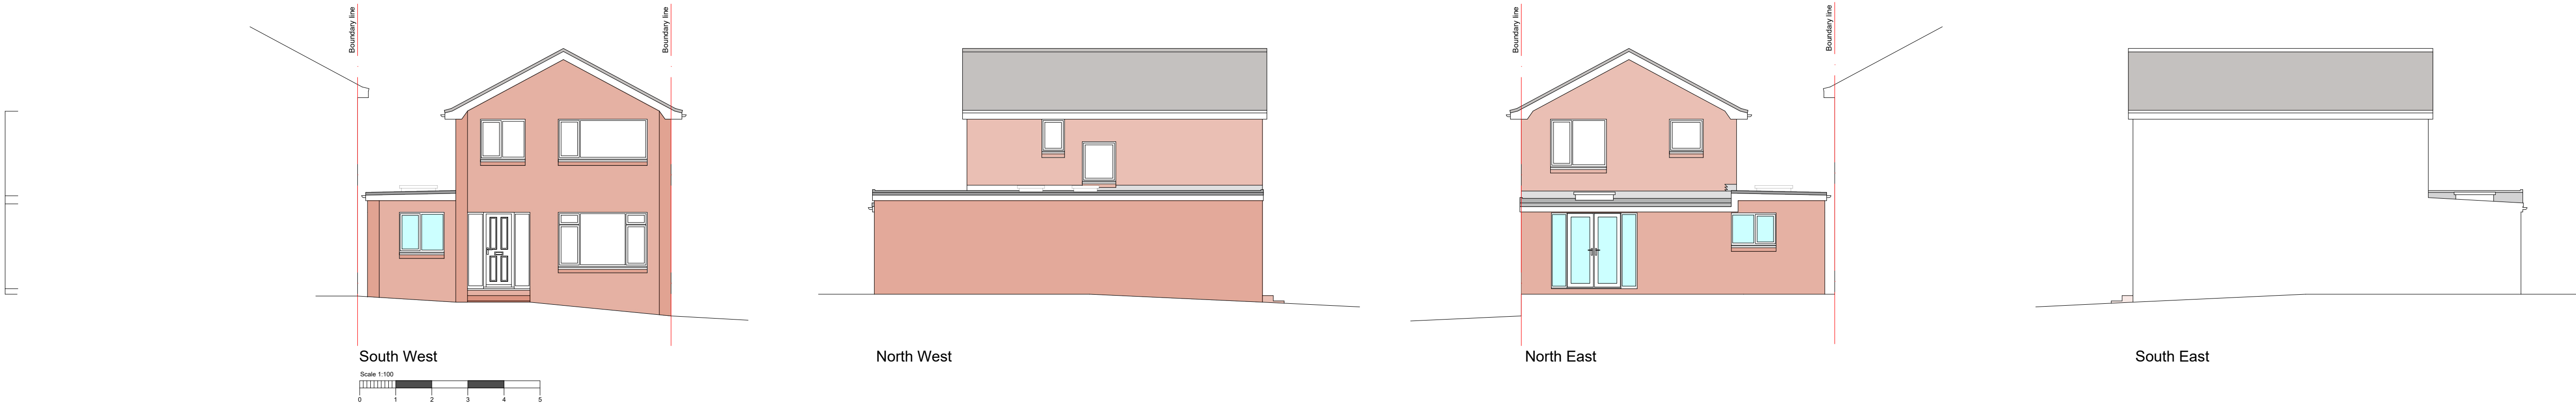


Ground Floor

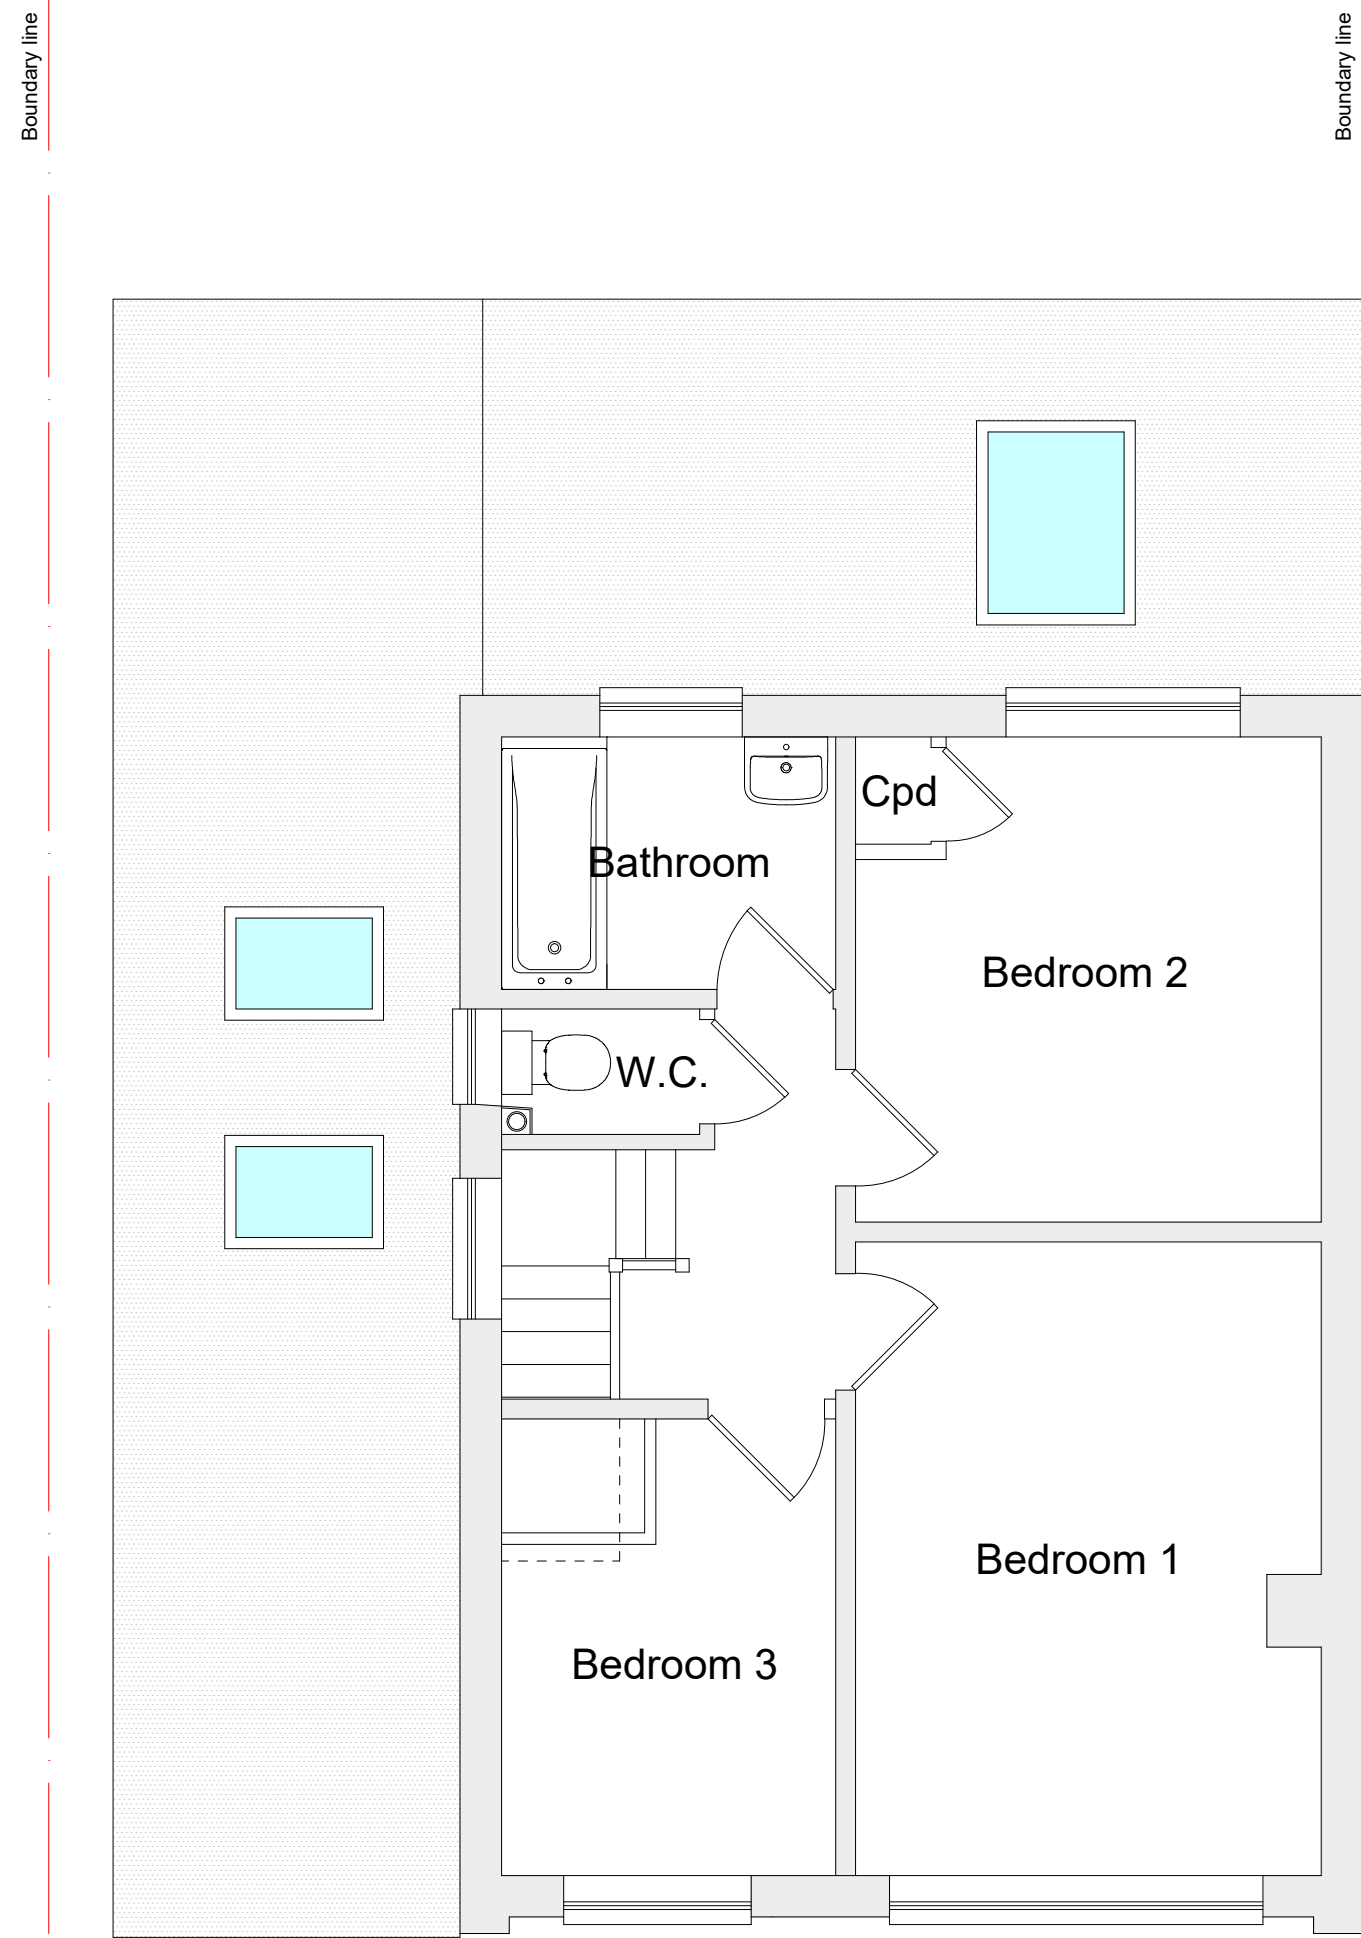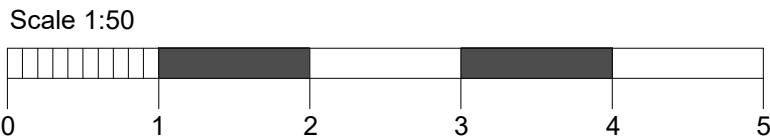

First Floor

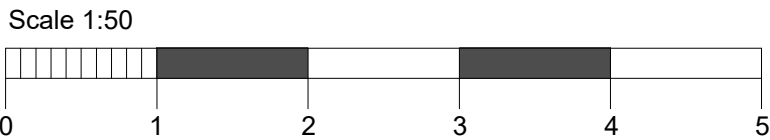

Block Plan
Scale 1:500

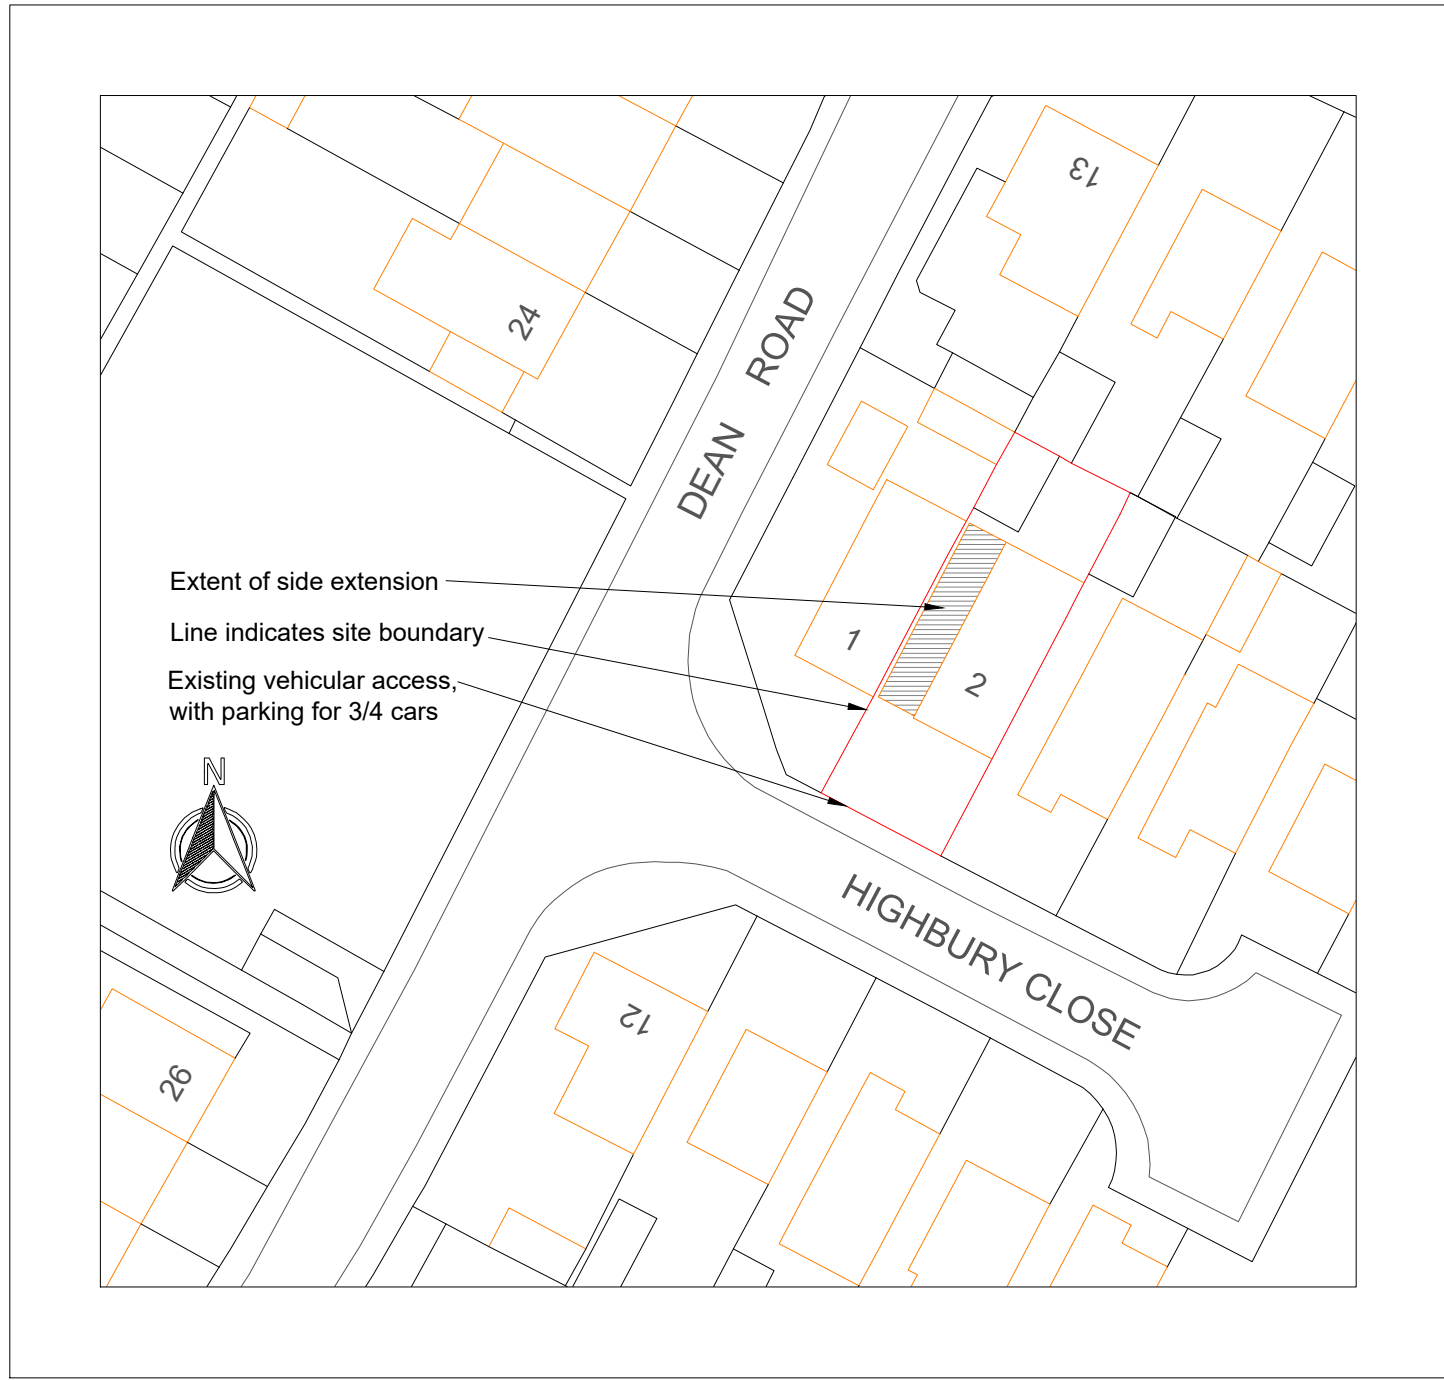

REVISION	DATE	DESCRIPTION
A	19.02.25	Amendments as agreed with client



PROJECT 2 Highbury Close, Fair Oak, Eastleigh, SO50 7JG		
Single storey side extension & internal alterations		
SHEET Plans showing:		
Proposed floor plans and elevations Block Plan		
DATE February 2025		
SCALE 1:50 / 1:100 / 1:500 @A1	DRAWN AP	CHKD AP
DRAWING NUMBER 2HC/02	REVISION A	
SUITABILITY Planning		