





1 Proposed Front Elevation (North-East)
Scale: 1:100 @ A3

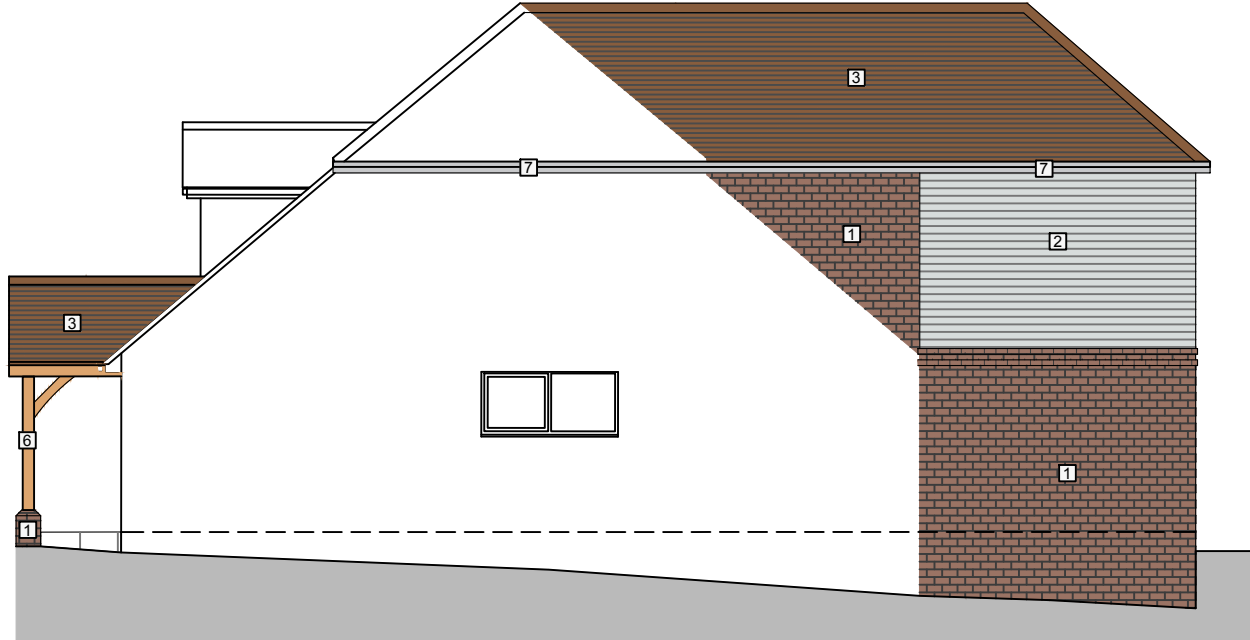

2 Proposed Side Elevation (North-West)
Scale: 1:100 @ A3



3 Proposed Rear Elevation (South-West)
Scale: 1:100 @ A3

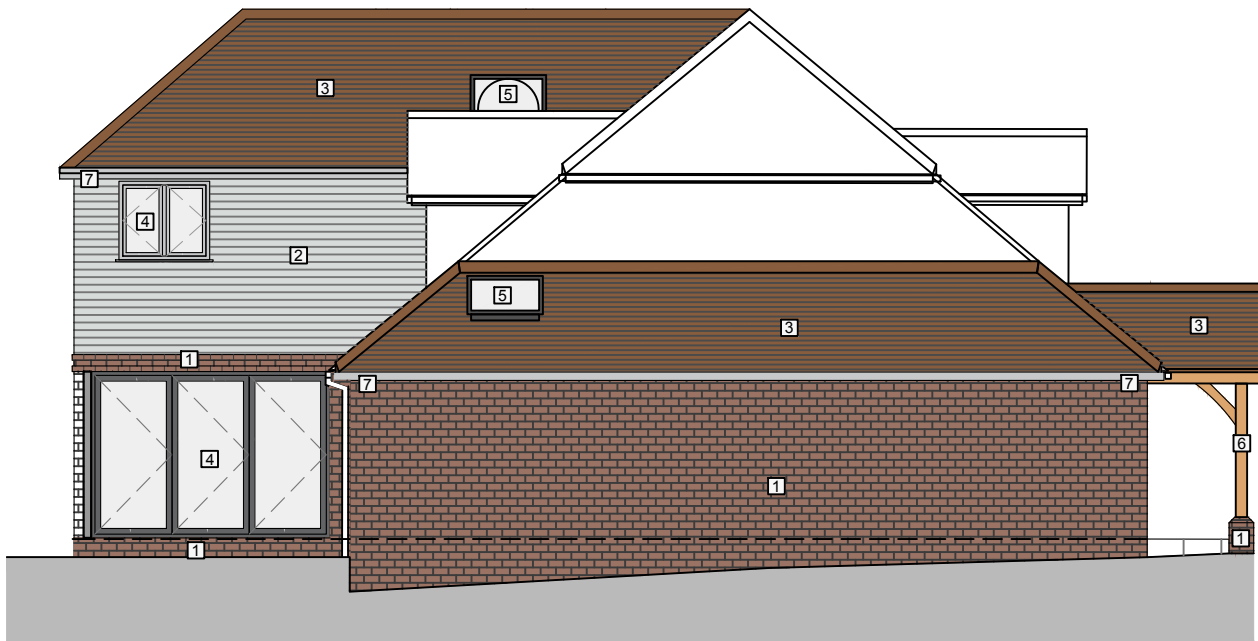


4 Proposed Side Elevation (South-East)
Scale: 1:100 @ A3

Material Key

- | | | | | | | | |
|-----------------------------------|----------------------------|--|---|------------------------------------|---------------------|--|---------------|
| 1 Red Facing Brick
As Existing | 2 Fibre Cement
Cladding | 3 Interlocking
Concrete Roof Tiles
As Existing | 4 Double Glazed
Doors & Windows
As Existing | 5 Roof Window / Roof
Sun Tunnel | 6 Oak Frame - porch | 7 White Fascia &
Guttering
As Existing | 8 Garage Door |
|-----------------------------------|----------------------------|--|---|------------------------------------|---------------------|--|---------------|

© Light House Studio

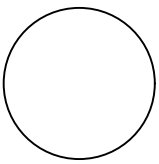

A3

DO NOT SCALE
USE FIGURED
DIMENSIONS
ONLY

Notes:


- All dimensions to be checked on site.
- All drawings to be in conjunction with all relevant Architects and Engineer's drawings and specifications.
- Any discrepancies between consultants drawings, schedules or specifications to be reported to the Contract Administrator or Architect before any work commences.
- The Contractor's attention is drawn to the Health & Safety matters identified in the Health & Safety plan as being potentially hazardous.
- These items should not be considered as a full and final list
- The Work Package Contractor's normal Health & Safety obligations still apply when undertaking constructional operations both on and off site.
- Light House Studio takes no responsibility for the location of legal boundaries indicated on this drawing and advises a separate drawing to be completed by a specialist surveyor in order to establish exact boundaries.
- DWG files provided for information only. Refer to PDF record.
- The copyright of this drawing is held by Light House Studio. Not to be used for any purposes without consent.
- Light House Studio takes no responsibility with scaling issues when printing from pdf/printing/scanning of this drawing
- No persons are permitted to build / construct from these drawings
- All rights reserved to Light House Studio



Light House Studio

The IncuHive Space
Hursley Park Campus
Hursley Park Road
Winchester
Hampshire
SO21 2JN

rachael@light-house-studio.com

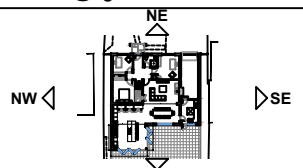

A 11/03/25 Issued for planning

Rev	Date	Revision Details
-----	------	------------------

Project

28 Western Road

Drawing Title

Proposed Elevations


Drawing Number

24-066_200

Status

Planning

Scale

 

Revision

A

Date of Origin

February 2025