



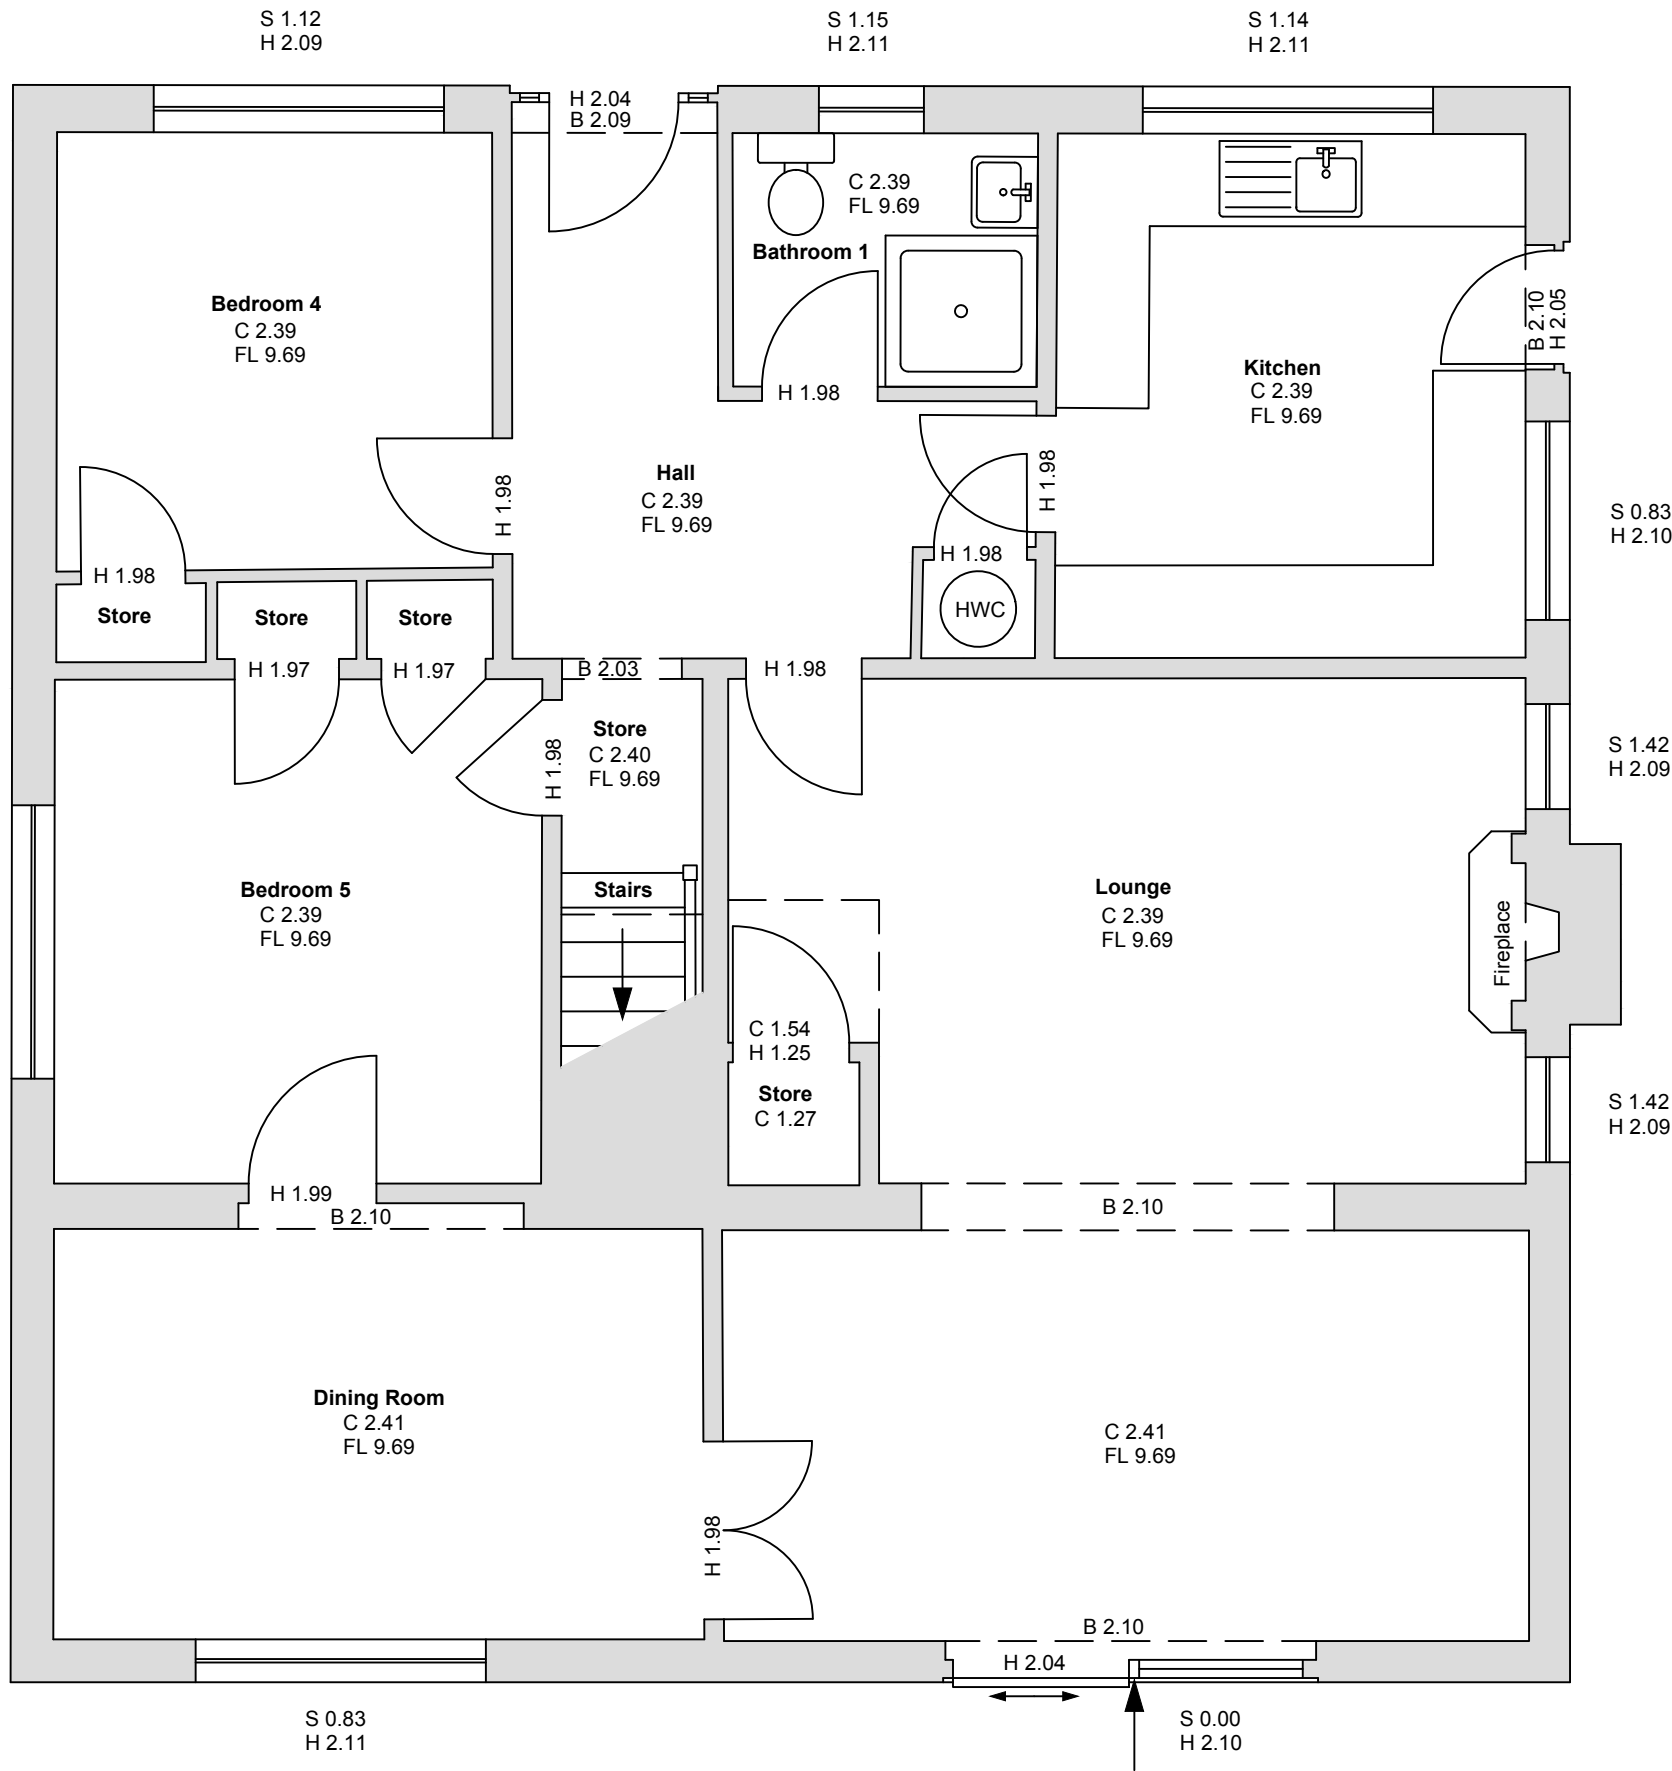


FL	Floor Level
B	Beam Height
A	Arch Height
C	Ceiling Height
FC	False Ceiling Height
P	Purling Height
S	Sill Height
H	Head Height
RA	Roof Access
RL	Roof Light
IC	Inspection Cover
RWP	Rain Water Pipe
HLW	High Level Window
HWC	Hot Water Cylinder
EM	Electricity Meter
GM	Gas meter
FB	Fuse Board

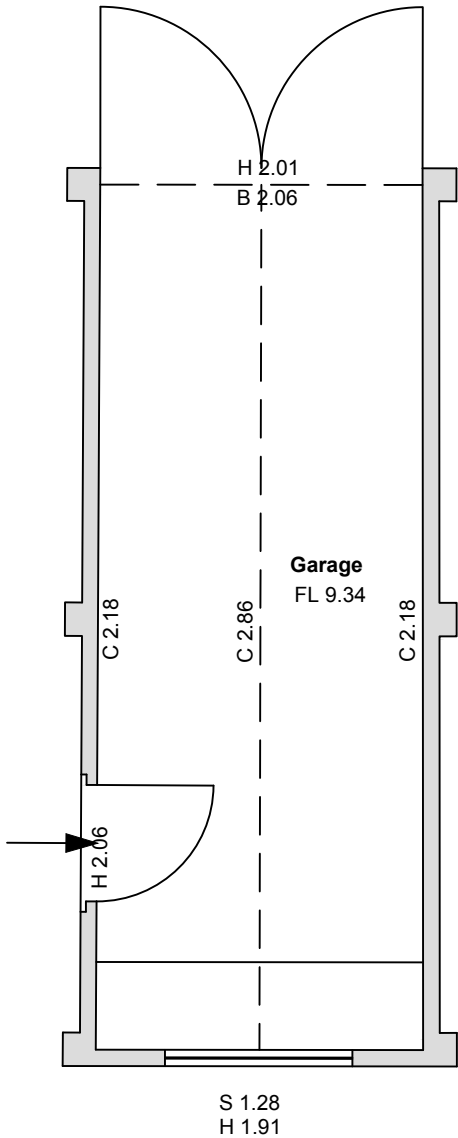

1 Existing Ground Floor
Scale: 1:50 @ A3

© Light House Studio

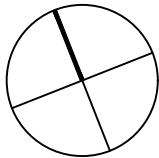

A3

DO NOT SCALE
USE FIGURED
DIMENSIONS
ONLY

- Notes:
- All dimensions to be checked on site.
 - All drawings to be in conjunction with all relevant Architects and Engineer's drawings and specifications.
 - Any discrepancies between consultants drawings, schedules or specifications to be reported to the Contract Administrator or Architect before any work commences.
 - The Contractor's attention is drawn to the Health & Safety matters identified in the Health & Safety plan as being potentially hazardous.
 - These items should not be considered as a full and final list
 - The Work Package Contractor's normal Health & Safety obligations still apply when undertaking constructional operations both on and off site.
 - Light House Studio takes no responsibility for the location of legal boundaries indicated on this drawing and advises a separate drawing to be completed by a specialist surveyor in order to establish exact boundaries.
 - DWG files provided for information only. Refer to PDF record.
 - The copyright of this drawing is held by Light House Studio. Not to be used for any purposes without consent.
 - Light House Studio takes no responsibility with scaling issues when printing from pdf/printing/scanning of this drawing
 - No persons are permitted to build / construct from these drawings
 - All rights reserved to Light House Studio



Light House Studio

The IncuHive Space
Hursley Park Campus
Hursley Park Road
Winchester
Hampshire
SO21 2JN

rachael@light-house-studio.com

A 11/03/25 Issued for planning

Rev	Date	Revision Details
-----	------	------------------

Project

28 Western Road

Drawing Title

Existing Ground Floor Plan


Drawing Number

24-066_010

Status

Planning

Scale

 

Revision

A

Date of Origin

September 2024