


PROPOSED SINGLE STOREY REAR EXTENSION TO 36 WYCHWOOD GROVE CHANDLERS FORD EASLEIGH SO53 1FQ




PROPOSED FRONT ELEVATION - SOUTH EAST (unchanged)
Scale 1:100 @ A3

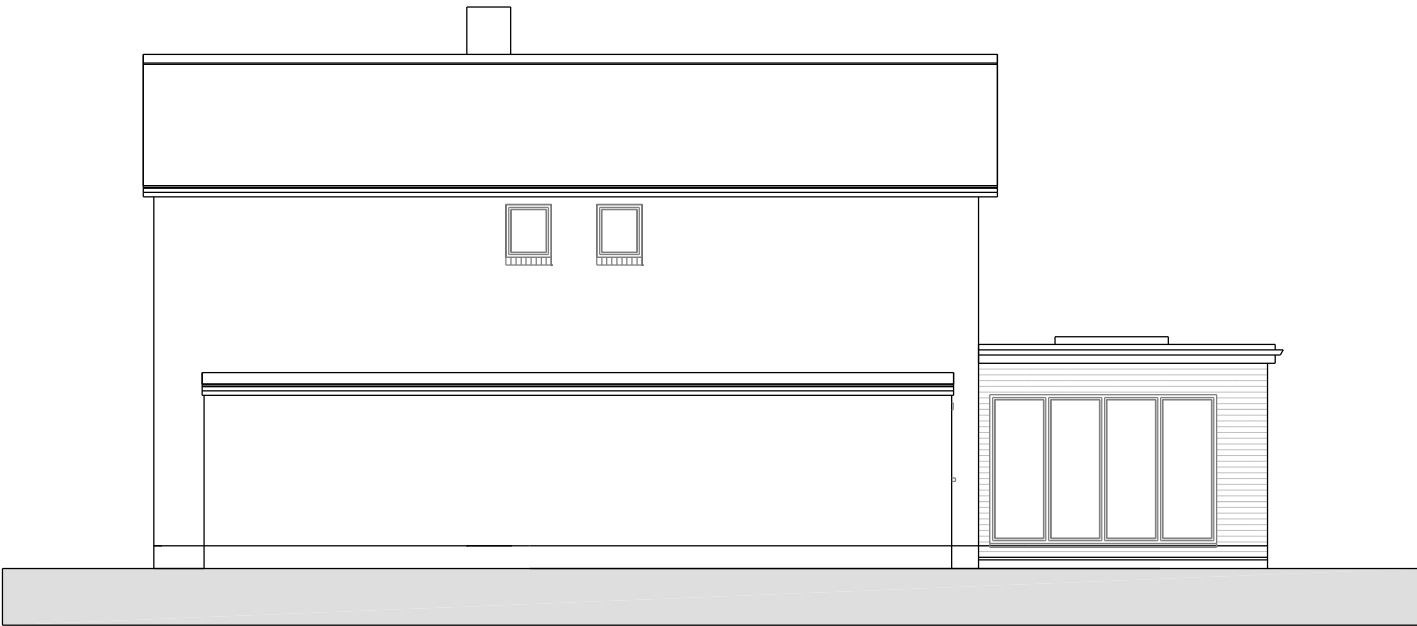

PROPOSED SIDE ELEVATION - NORTH EAST
Scale 1:100 @ A3

NOTE
ALL FACING MATERIALS TO
MATCH EXISTING

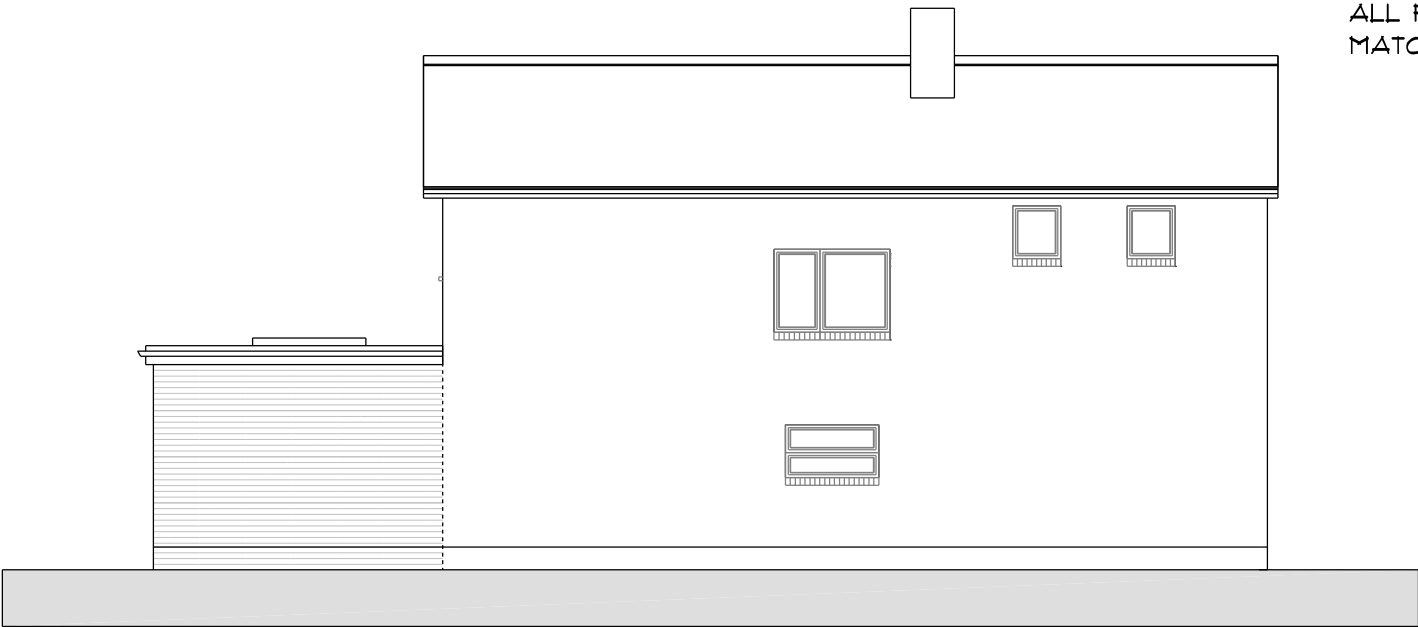

PROPOSED SIDE ELEVATION - SOUTH WEST
Scale 1:100 @ A3



PROPOSED REAR ELEVATION - NORTH WEST
Scale 1:100 @ A3