






FRONT ELEVATION

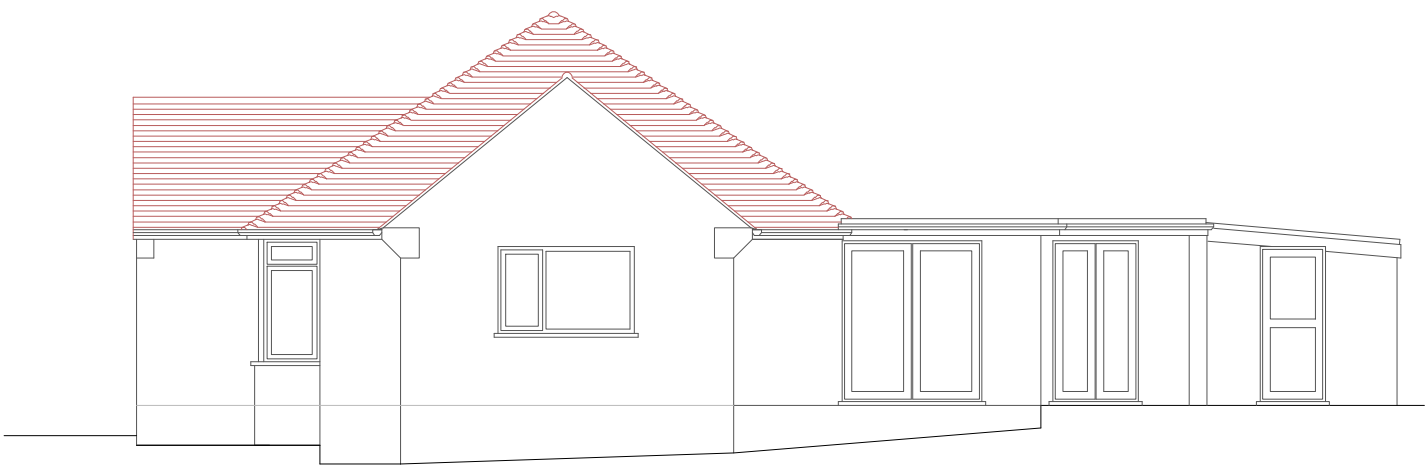

SIDE ELEVATION

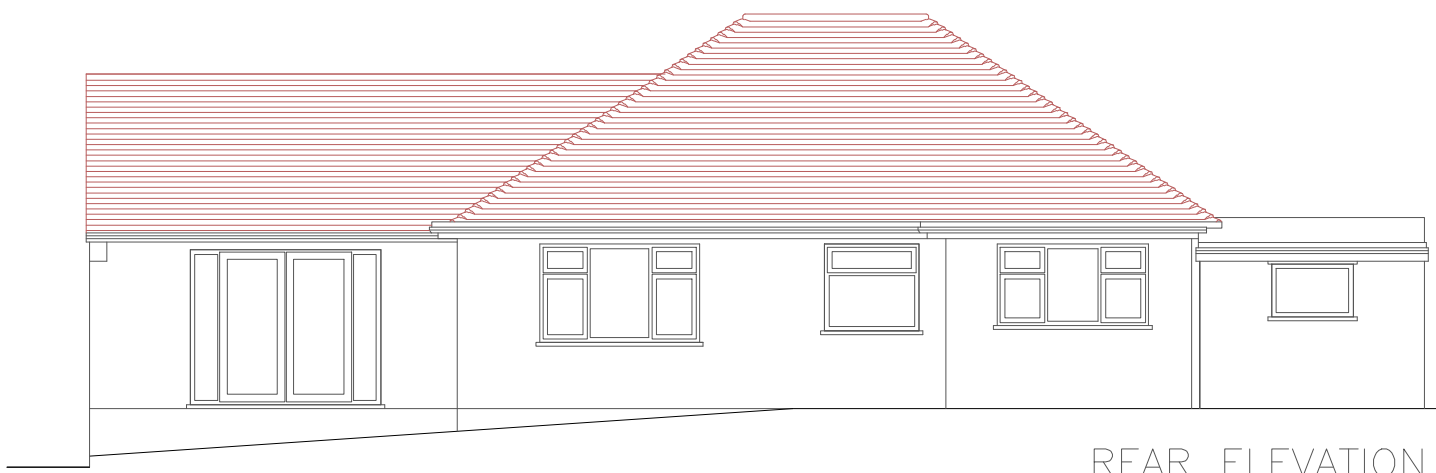

REAR ELEVATION

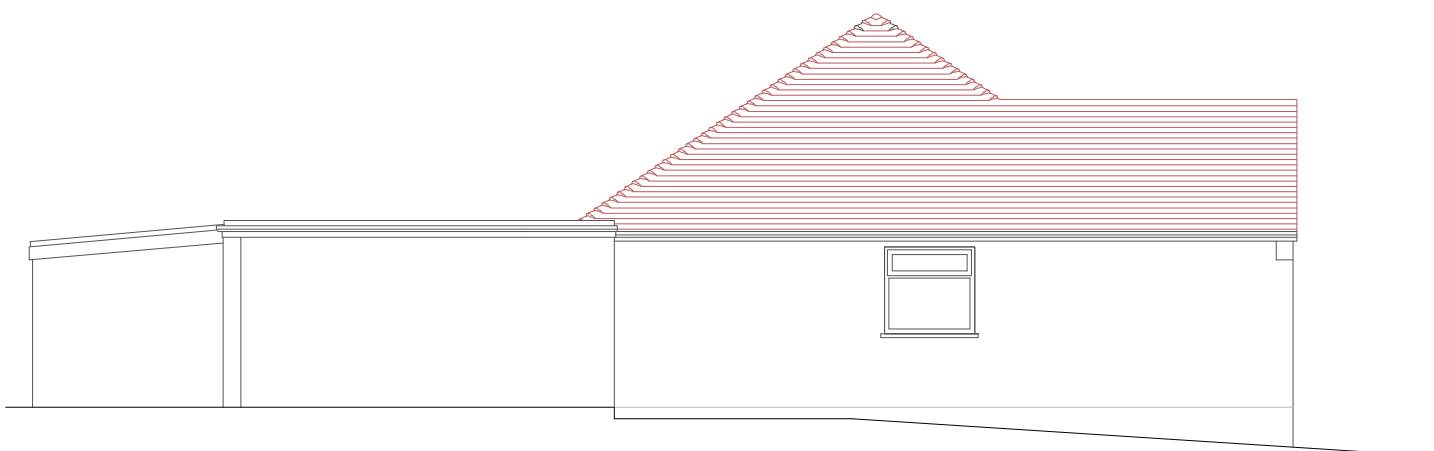

SIDE ELEVATION

Rev.

Drawing No.

Rev.

25HAC-EEL

Scale

0m 5m

1:100(A2)

Date

17-02-25

Drawn By


S Bernardez

Title

EXISTING
ELEVATIONS

Project

8 HADRIANS CLOSE
CHANDLERS FORD

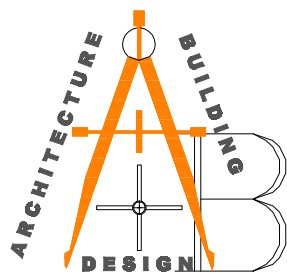

A&B Design 01794 368744
steve@aandbhomes.com