



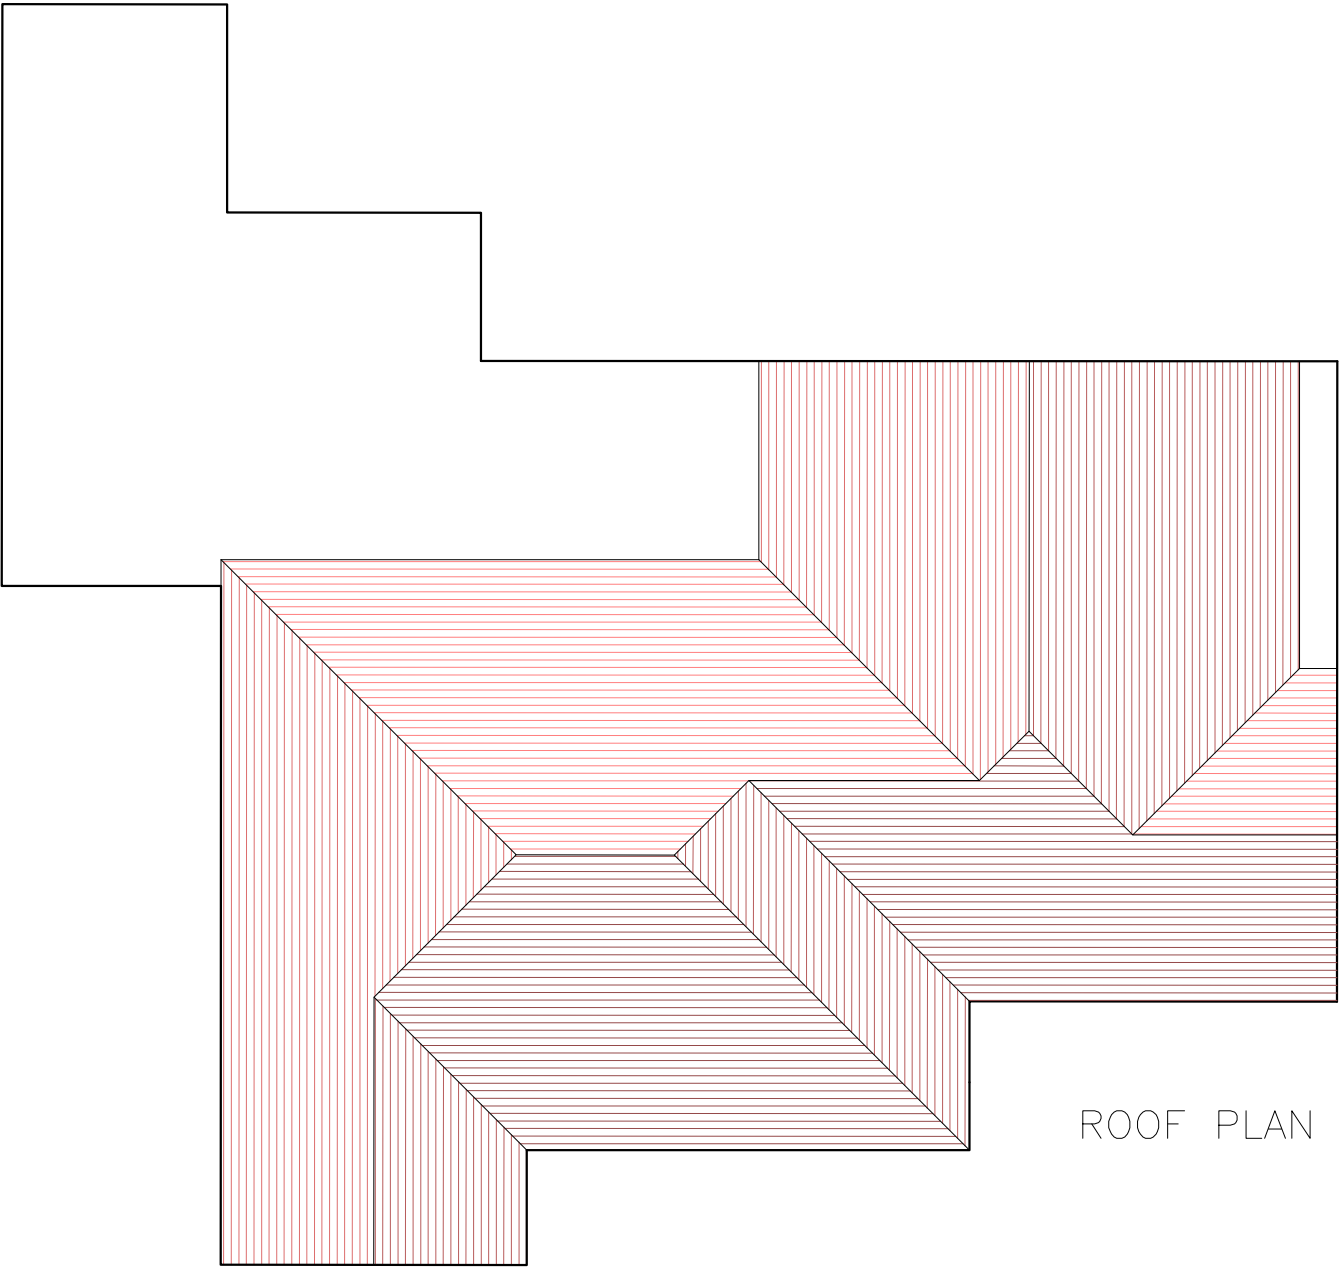

ROOF PLAN

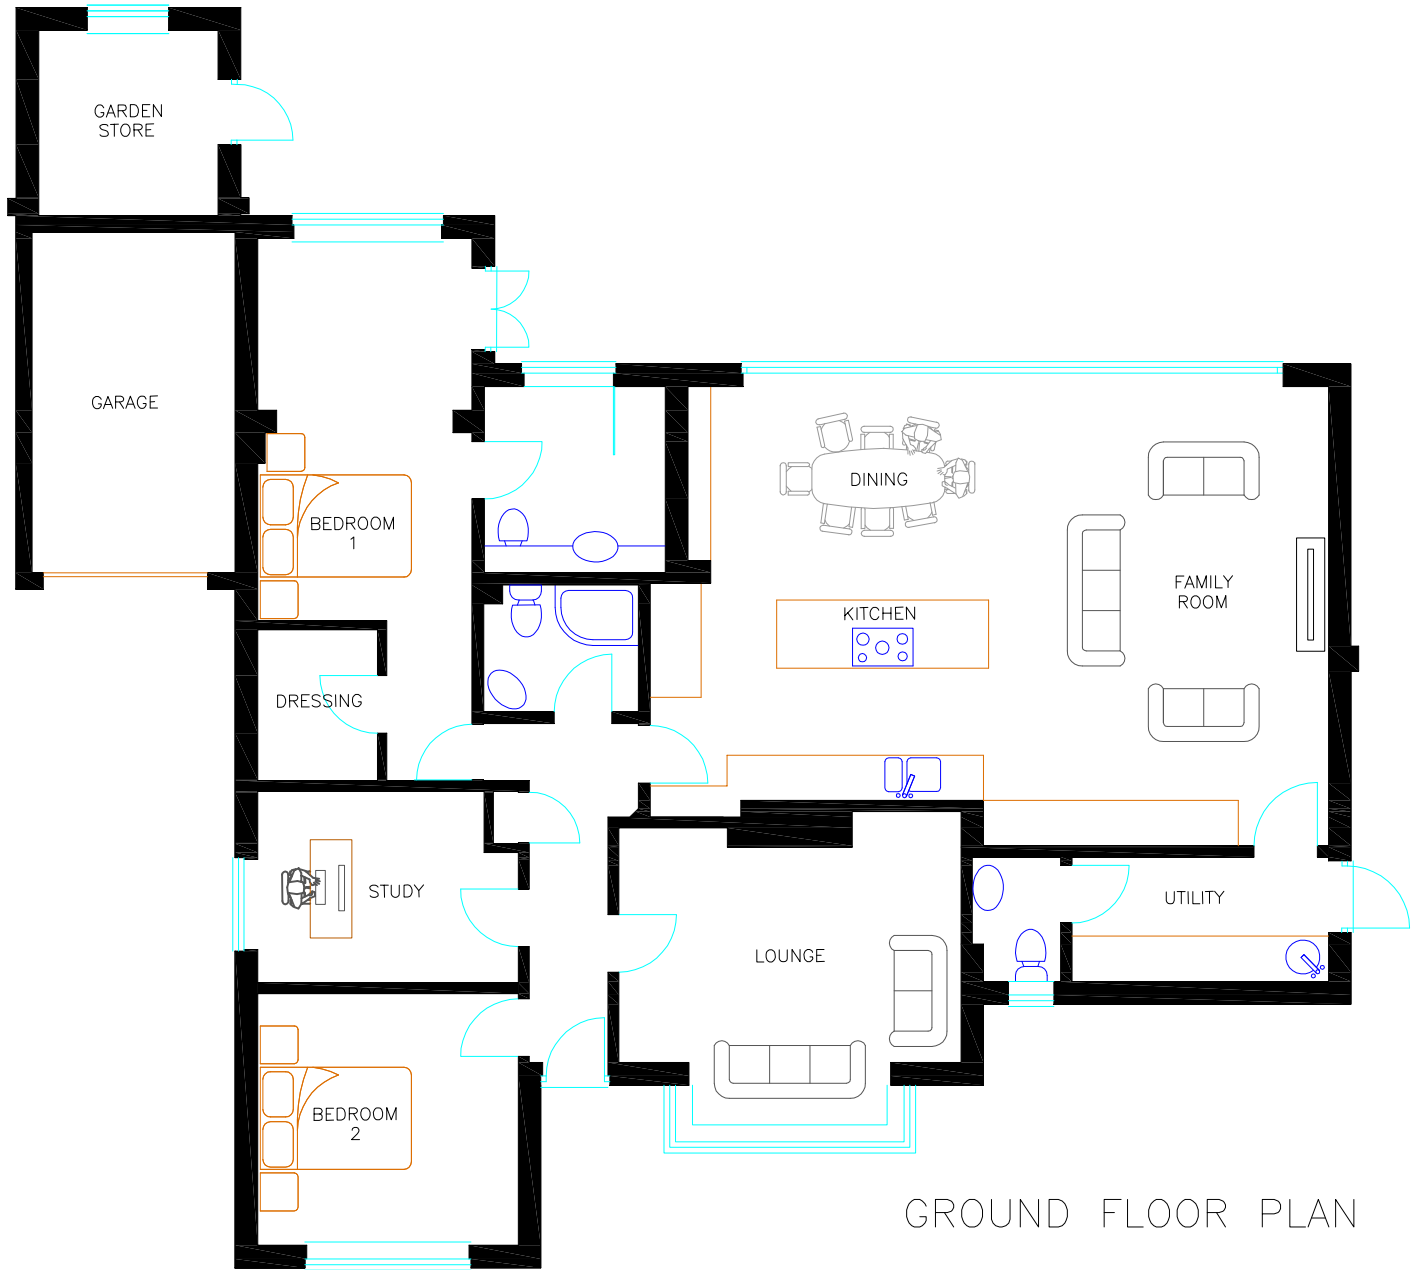

GROUND FLOOR PLAN

Rev.


Drawing No. 25HAC-PPRev.

Scale0m4m1:100(A3)

Date17-02-25Drawn ByS Bernardez

TitlePROPOSED PLANS

Project8 HADRIANS CLOSE
CHANDLERS FORD

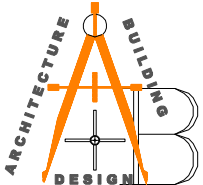

A&B Design 01794 368744
steve@aandbhomes.com