






FRONT ELEVATION

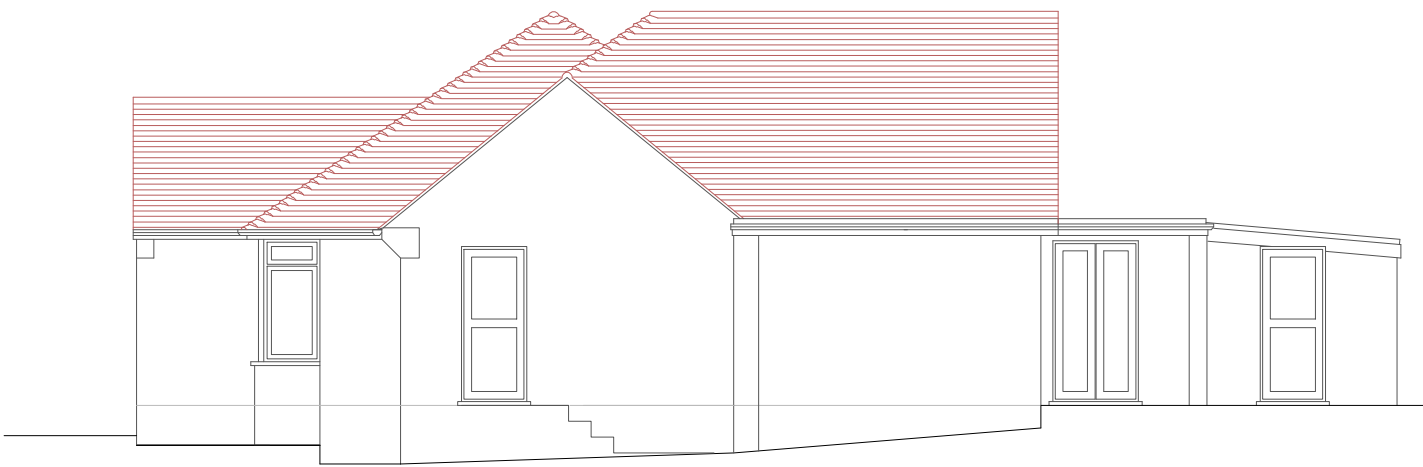

SIDE ELEVATION

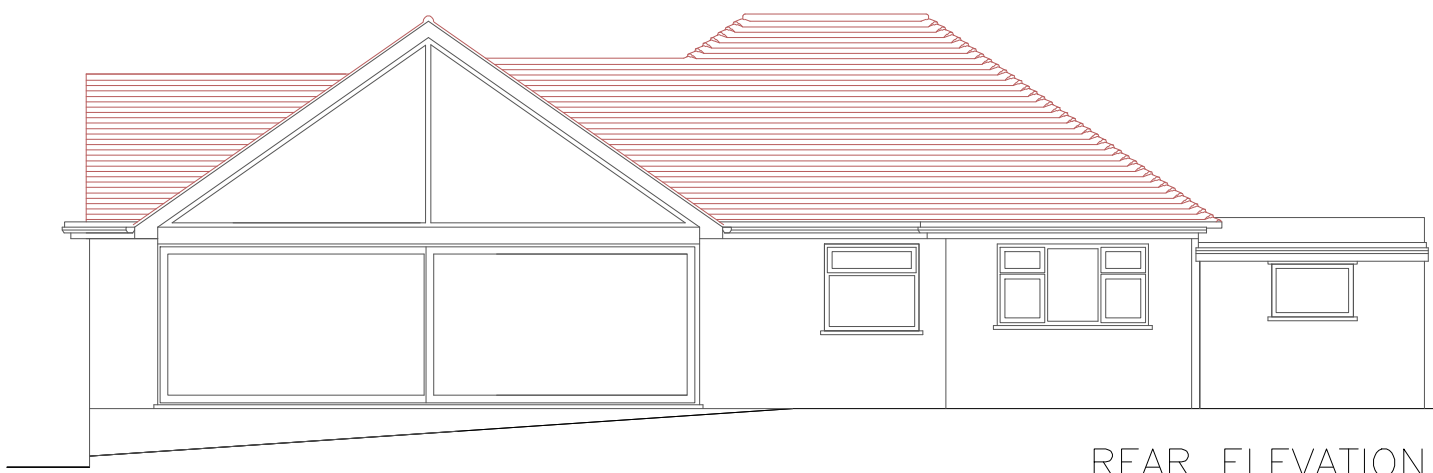

REAR ELEVATION

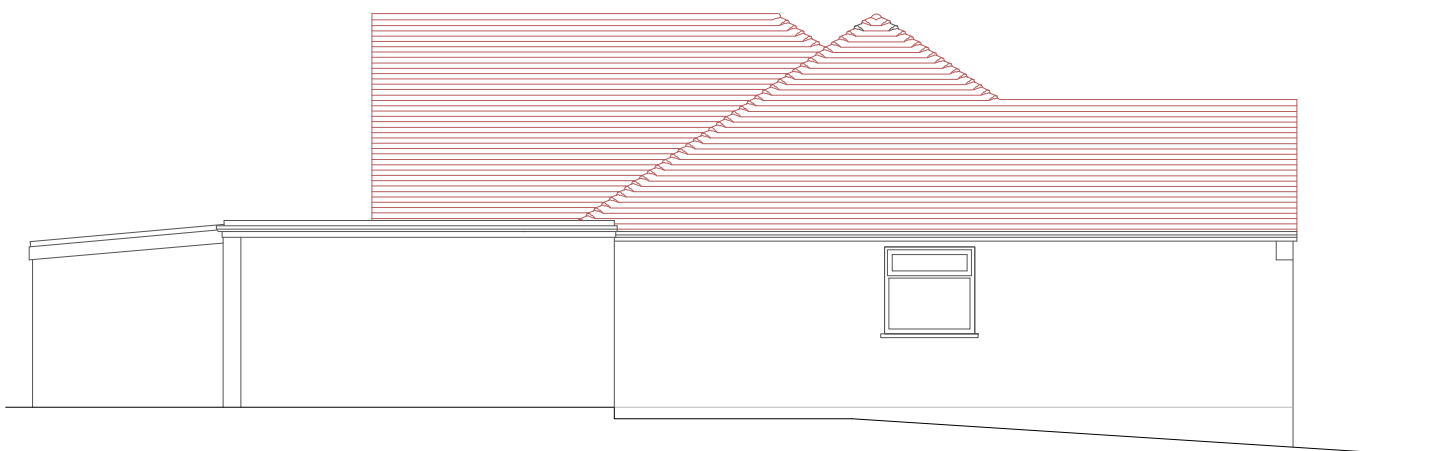

SIDE ELEVATION

Rev.

Drawing No. 25HAC-PEL

Rev.


Scale 0m 5m 1:100(A2)

Date 17-02-25

Drawn By S Bernardez

Title PROPOSED ELEVATIONS

Project 8 HADRIANS CLOSE CHANDLERS FORD

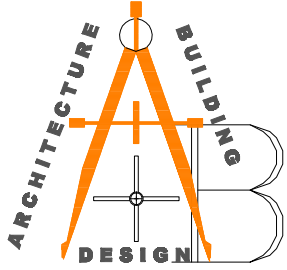

A&B Design 01794 368744
steve@aandbhomes.com