

SCALE BAR 1:75



0 1 2 3 4 5 10




PROPOSED SIDE ELEVATION (SOUTH)




PROPOSED REAR ELEVATION (EAST)




FRONT ELEVATION (WEST) As Existing

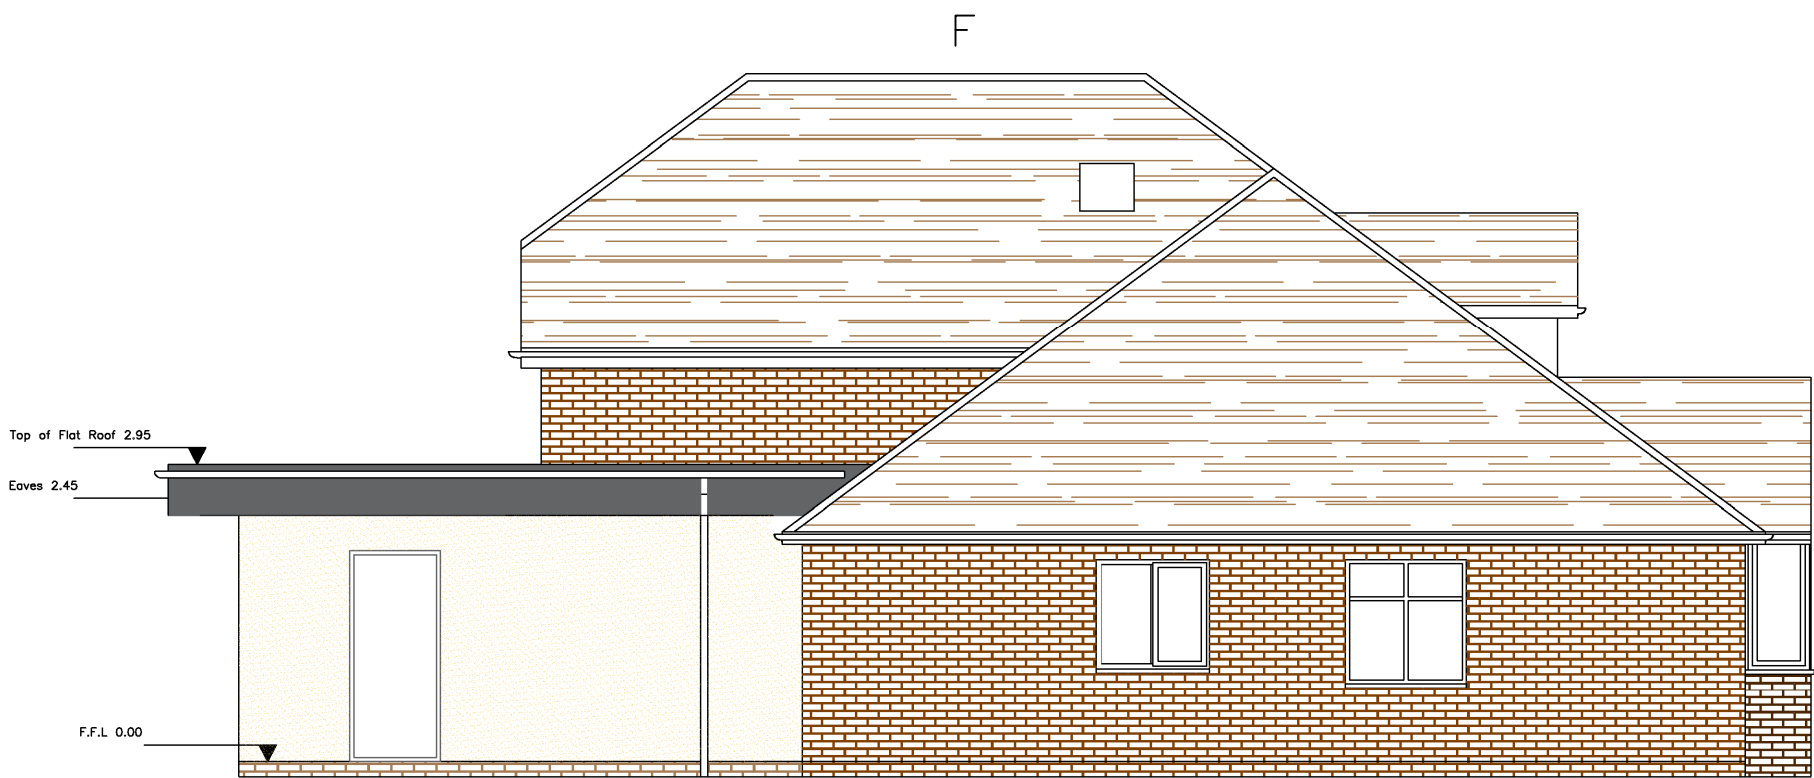


PROPOSED SIDE ELEVATION (NORTH)

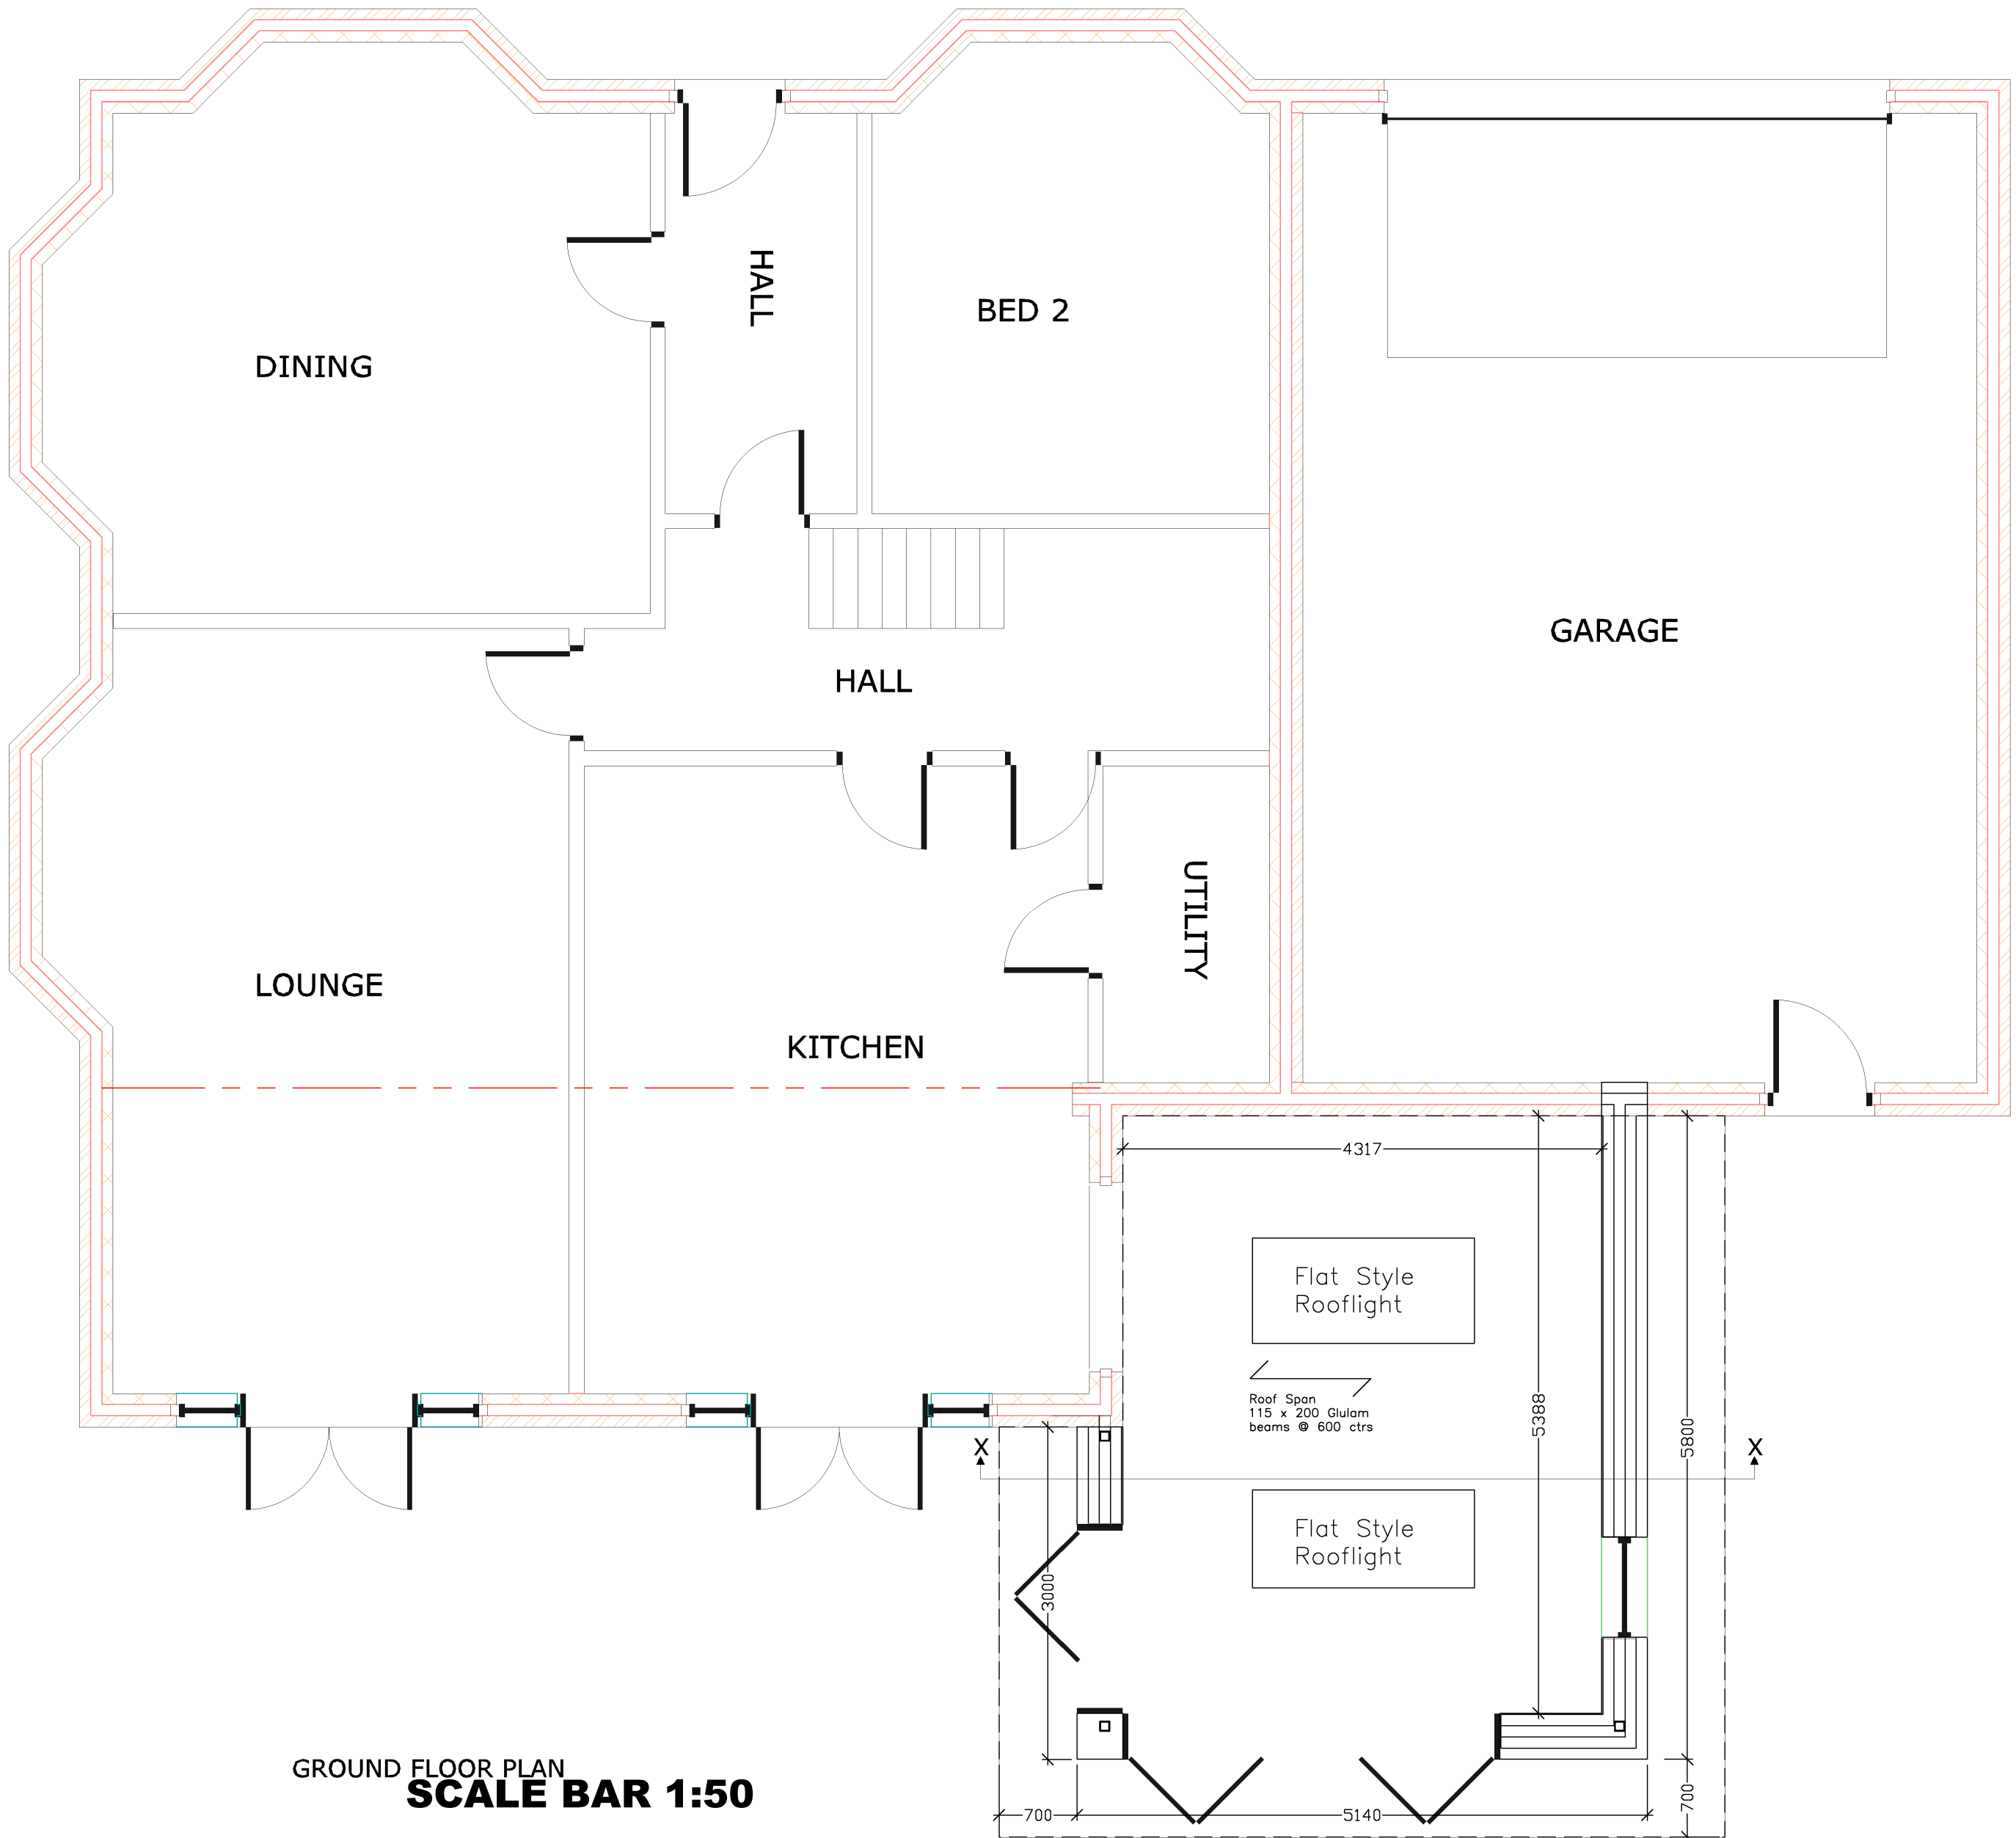

GROUND FLOOR PLAN
SCALE BAR 1:50

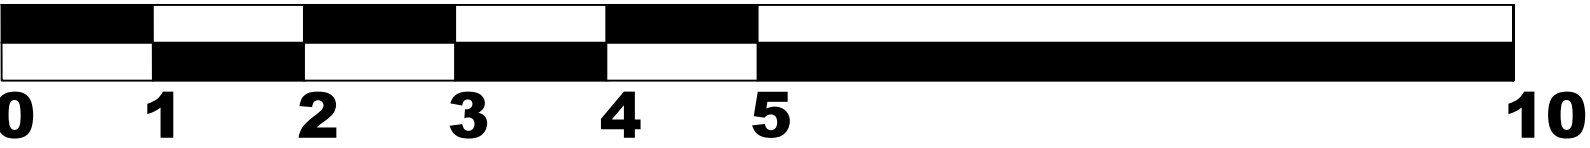


0 1 2 3 4 5 10

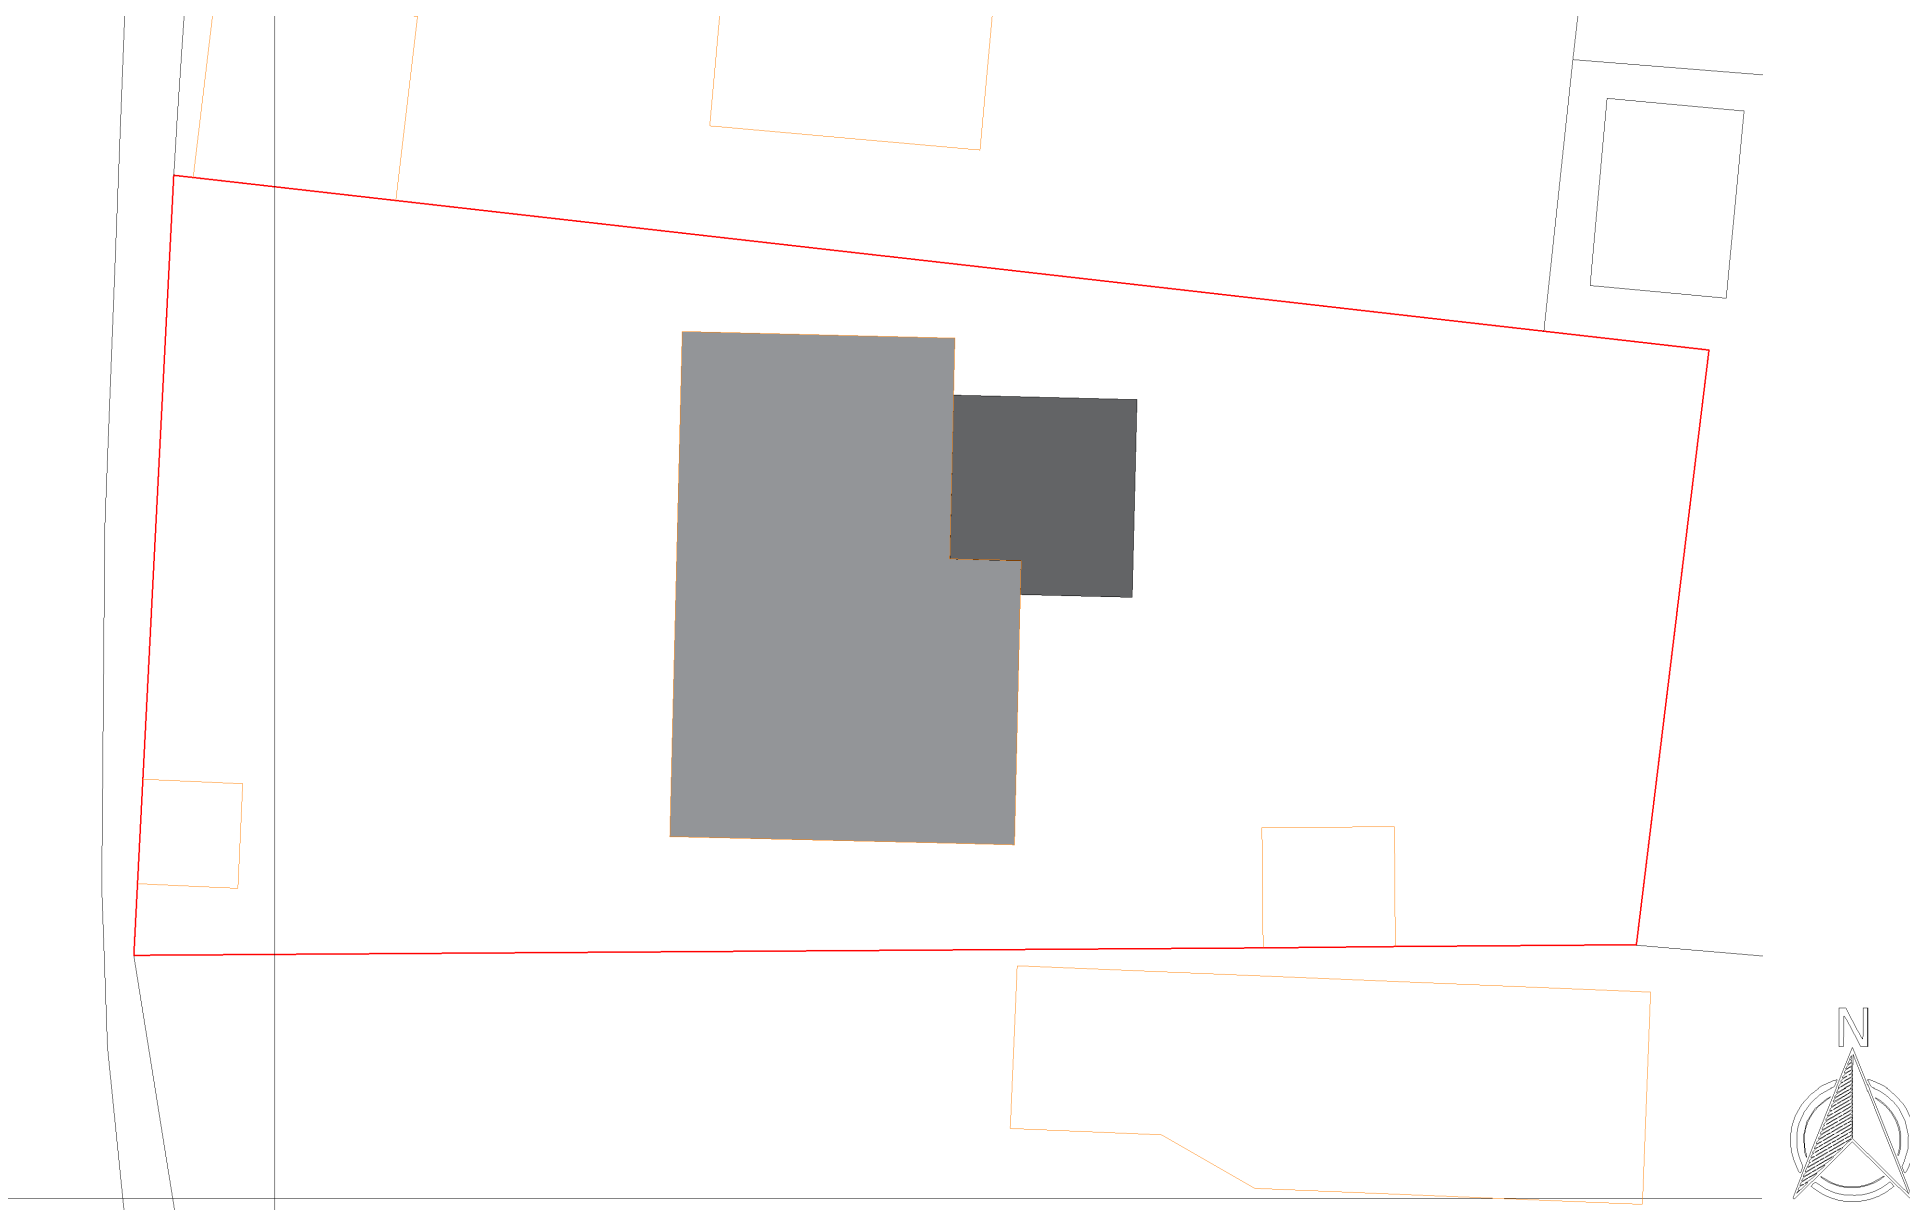

BLOCK PLAN 1:250

SCALE BAR 1:250

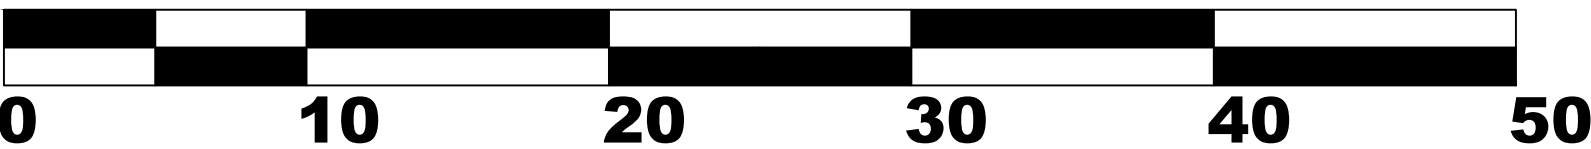

0 10 20 30 40 50

A	Drawing altered to suit information request from planning	DA	15.03.25
REV:	DESCRIPTION:	BY:	DATE:
STATUS:	PLANNING		

D.A. Associates Ltd

Avebury House
St Peter Street, Winchester SO23 8BN
Tel: 07861 720 421
Email: dave@daassociates.biz

CLIENT: Mr R. Crabbe

DESIGN: Dave Allam MSc, ICIOR

SITE: The Bays
BURNETTS LANE

TITLE: Rear Extension
Proposed Plans & Block Plan

SCALE AT:	DATE:	DRAWN:	CHECKED:
1:50	09.02.25	da	checked
PROJECT NO:	DRAWING NO:	REVISION:	
25/856	A - 110	A	