





SIDE ELEVATION (SOUTH)

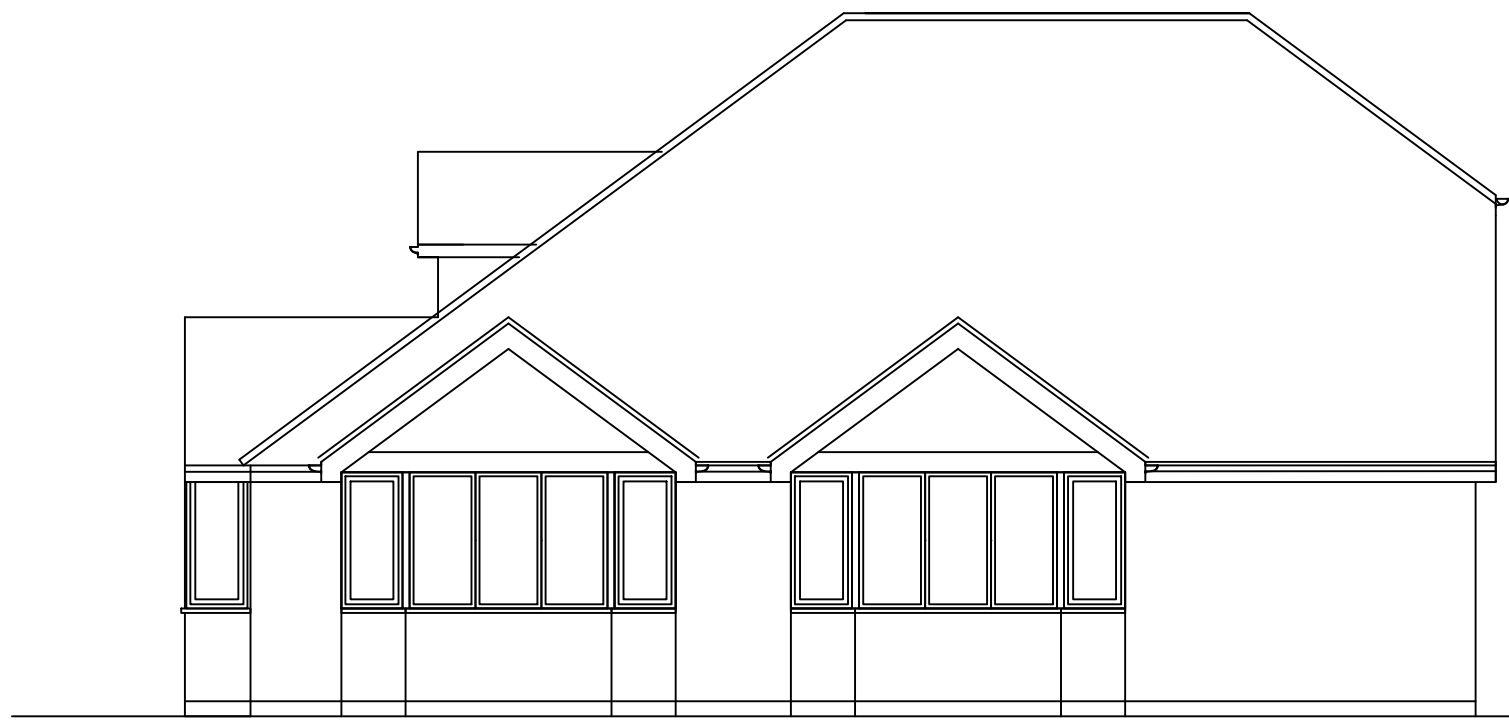

REAR ELEVATION (EAST)

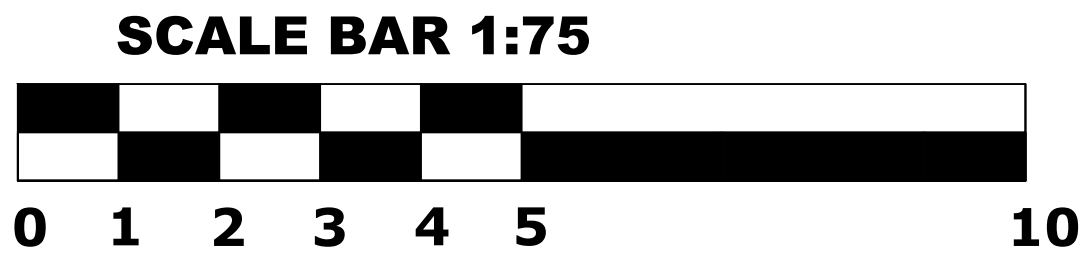


FRONT ELEVATION (WEST) As Existing





SIDE ELEVATION (NORTH)

SCALE 1:50

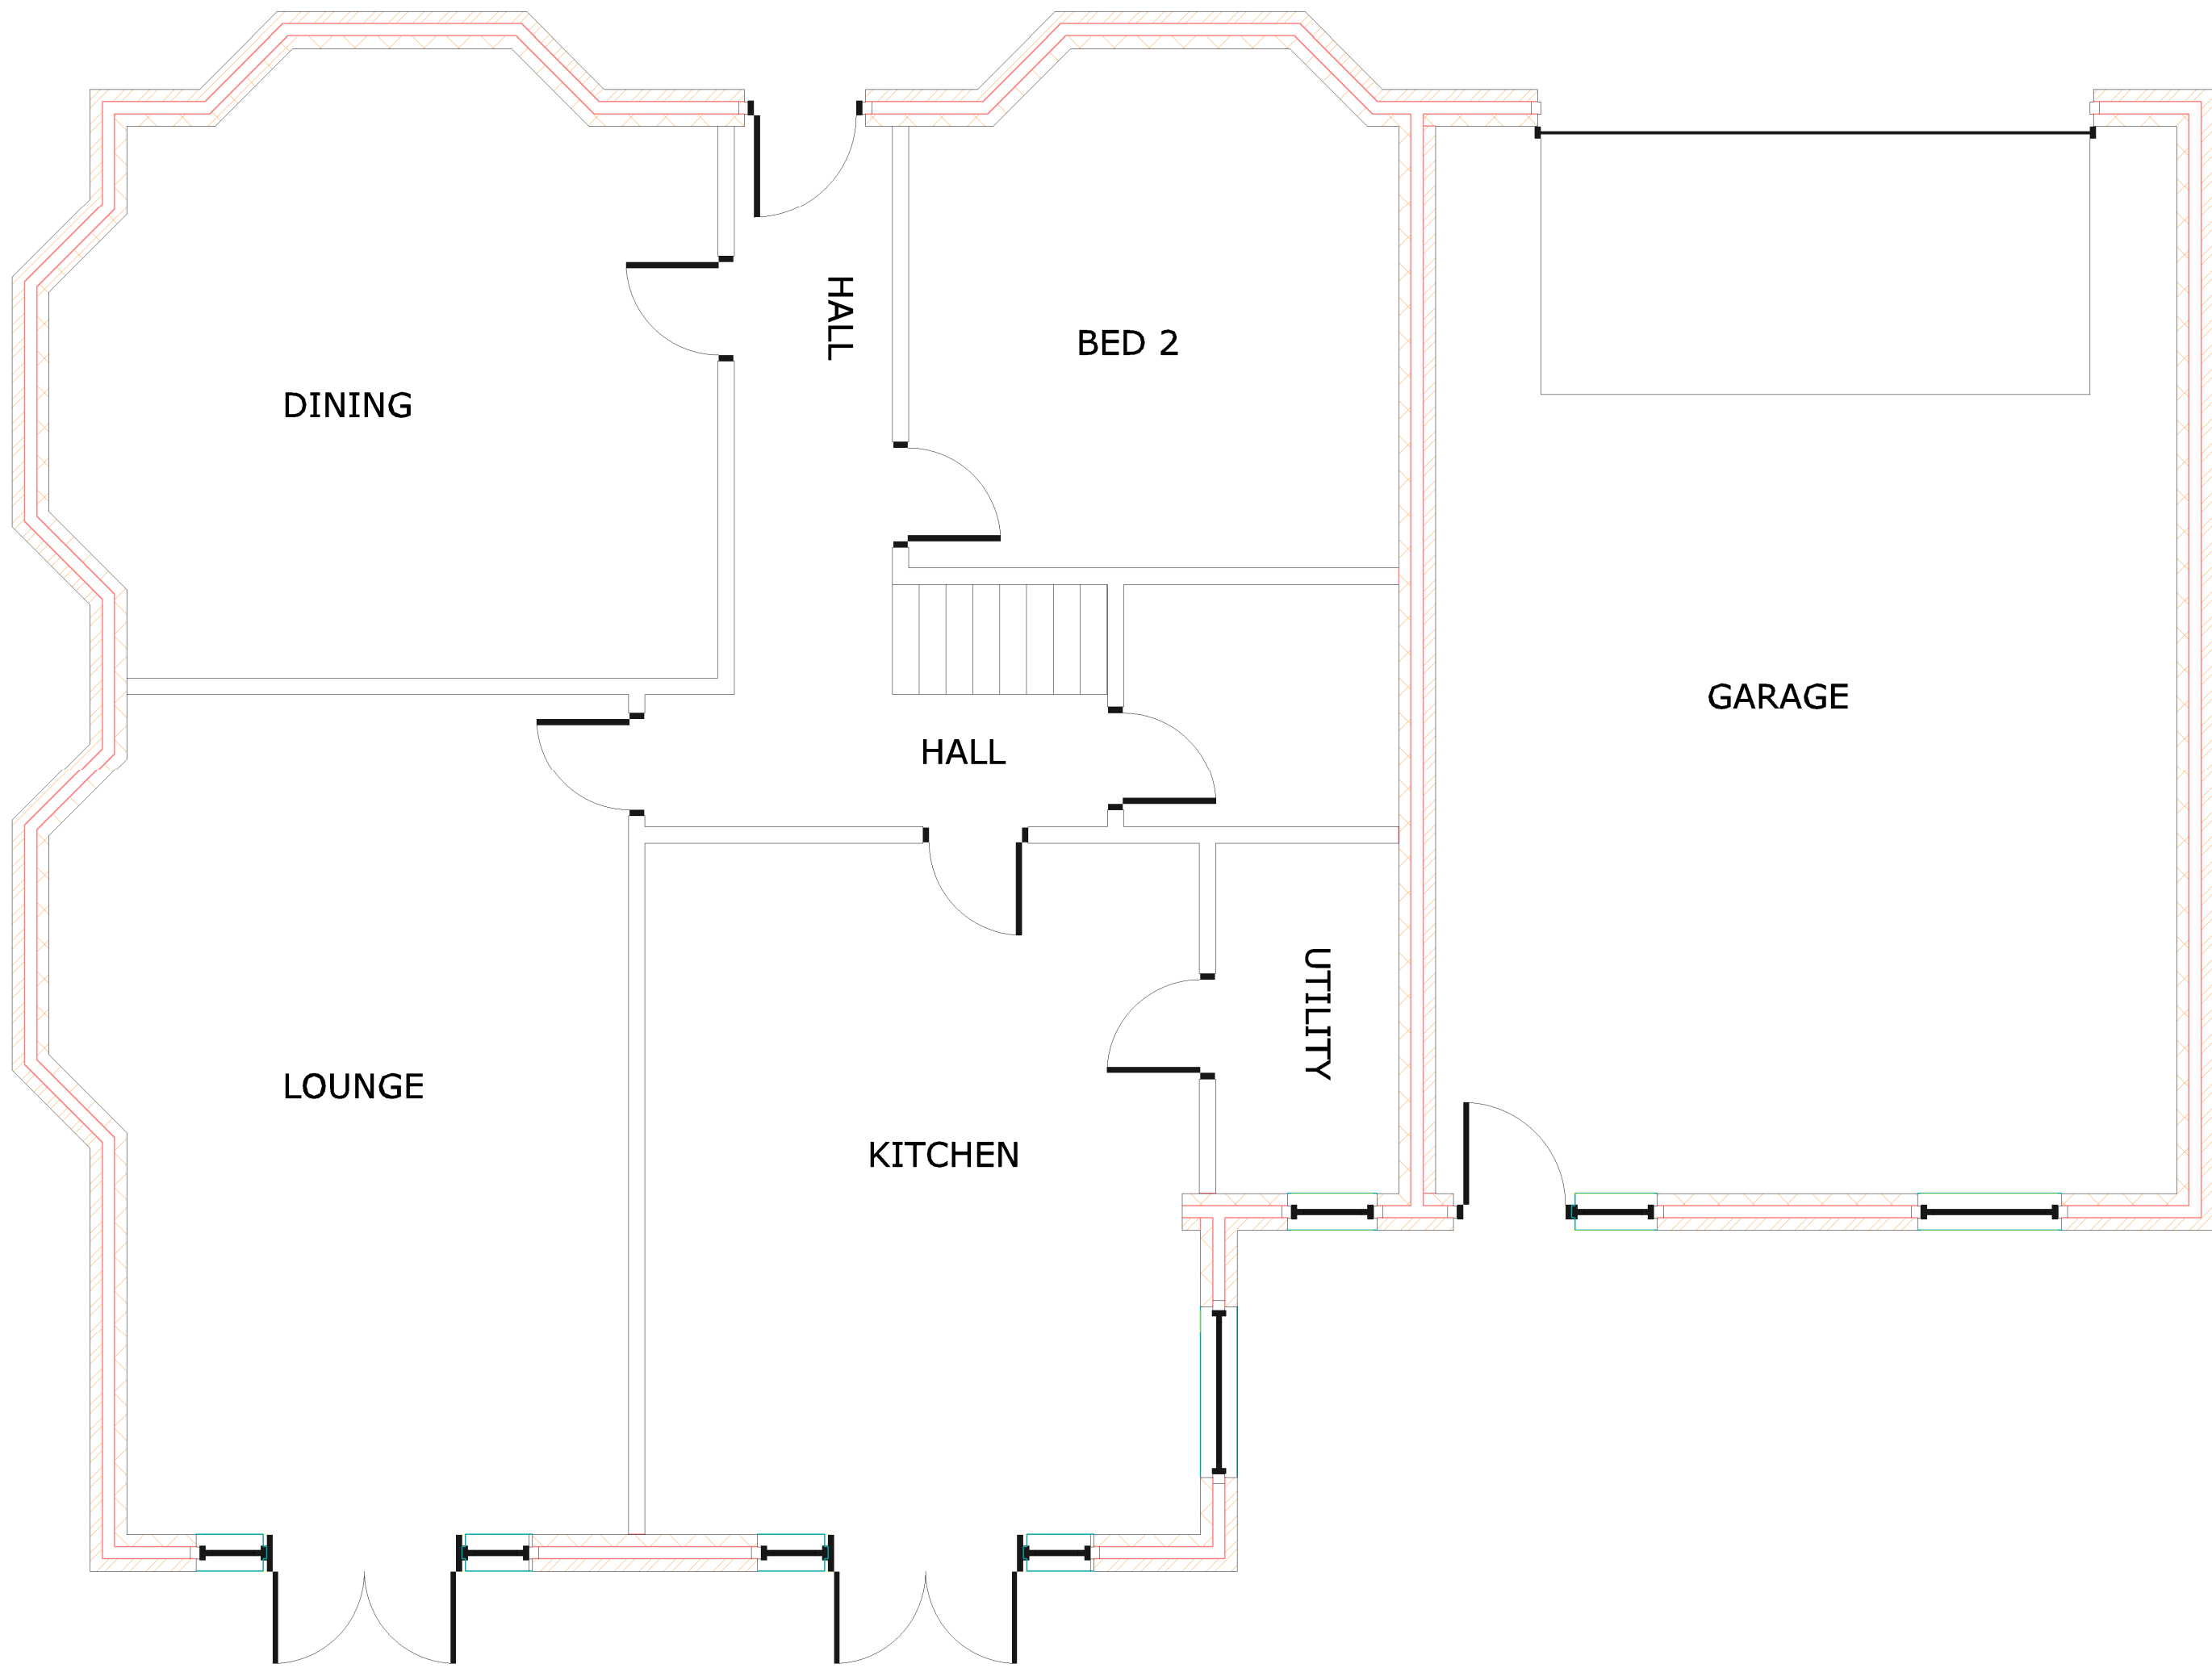

SCALE BAR 1:50

 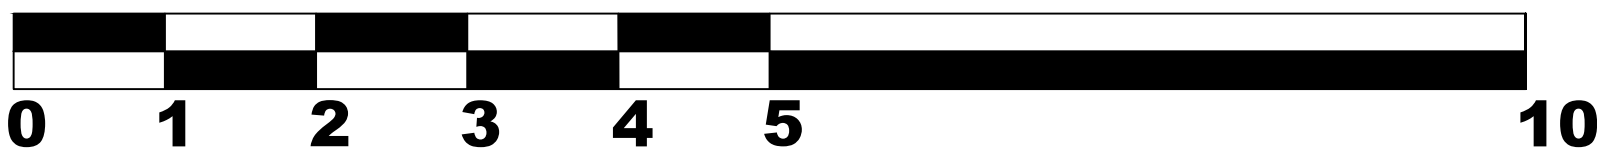

01856 898 022
www.UKPlanningMaps.com



Produced on 04 March 2025 From the Ordnance Survey National Geographic Database and incorporating surveyed revision available at this date.
This map shows the area bounded by 449230 116625 449372 116623 449372 116763 449320 116763 449230 116623.
Crown copyright and database rights 2025 OS. 100054135. Supplied by copyright trading as UKPlanningMaps.com a licensed Ordnance Survey partner (OS: 100054135).
Data licence expires 04 March 2026. Unique plan reference: \2F\1218972\1636393



LOCATION PLAN 1:1250

A	Front elevation added at the request of planning	DA	15.03.25
REV:	DESCRIPTION:	BY:	DATE:
STATUS:	PLANNING		

D.A. Associates Ltd

Avebury House
St Peter Street, Winchester SO23 8BN
Tel: 07861 720 421
Email: dave@daassociates.biz

CLIENT: Mr R. Crabbe

DESIGN: Dave Allam MSc, ICI08

SITE: The Bays
BURNETTS LANE

TITLE: Rear Extension

Existing Plans & Location Plan

SCALE AT A1: As Shown	DATE: 09.02.25	DRAWN: da	CHECKED: checked
PROJECT NO: 25/856	DRAWING NO: A - 100	REVISION: A	