



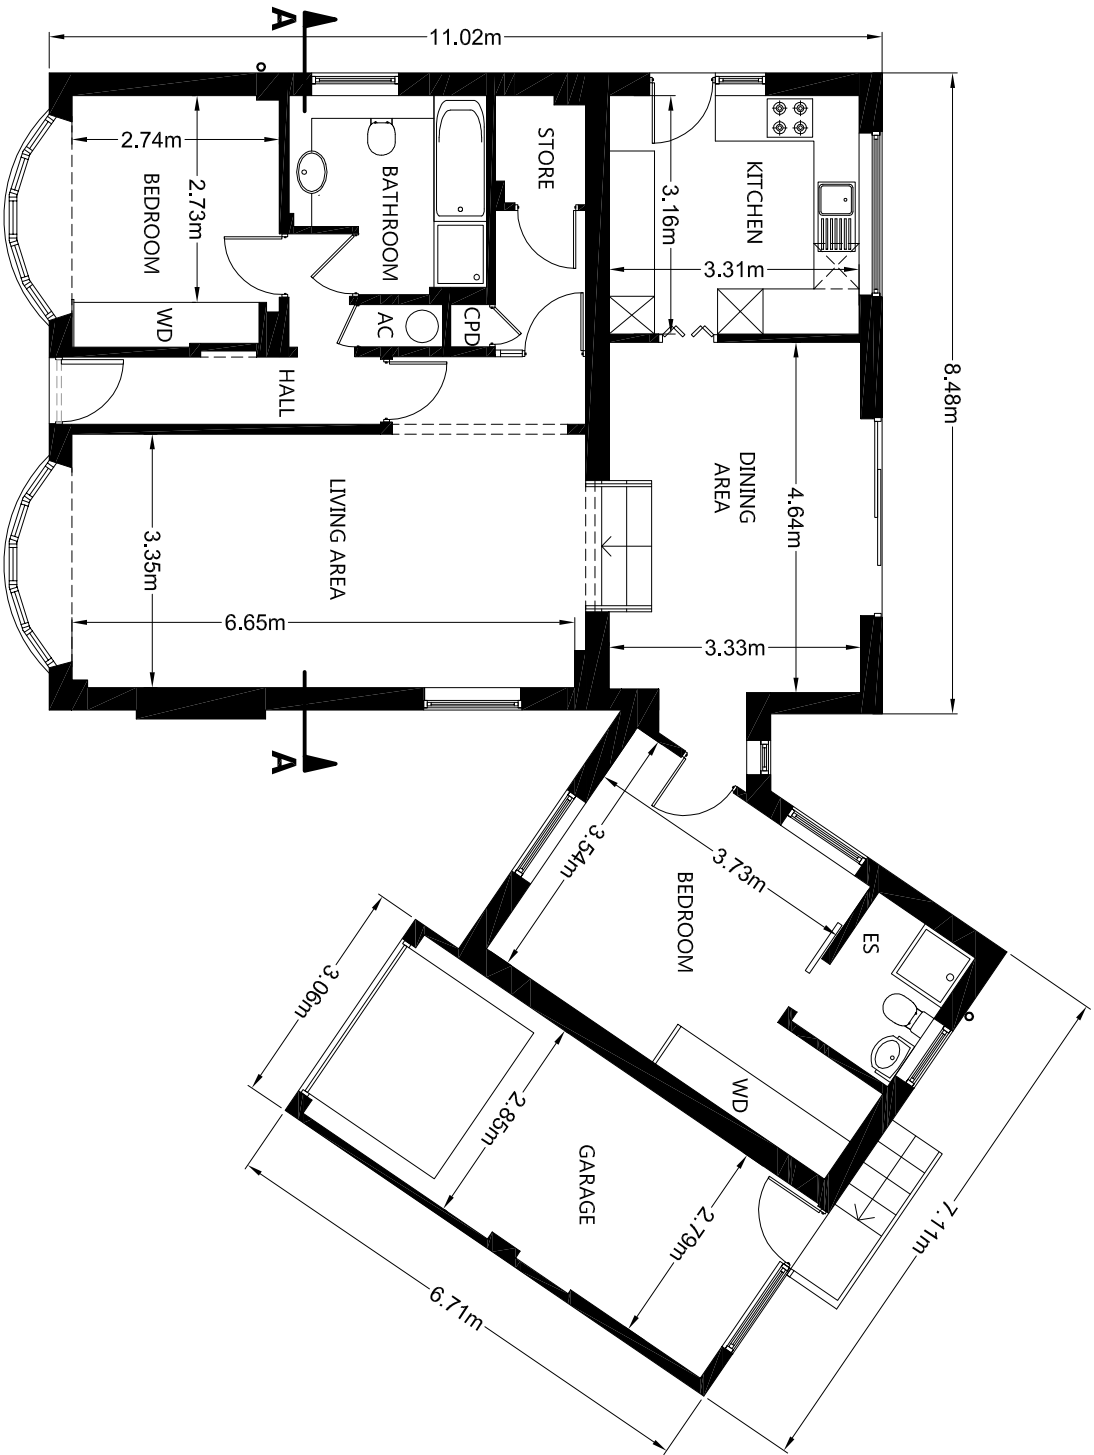

EXISTING GROUND FLOOR PLAN
@ 1:100 SCALE

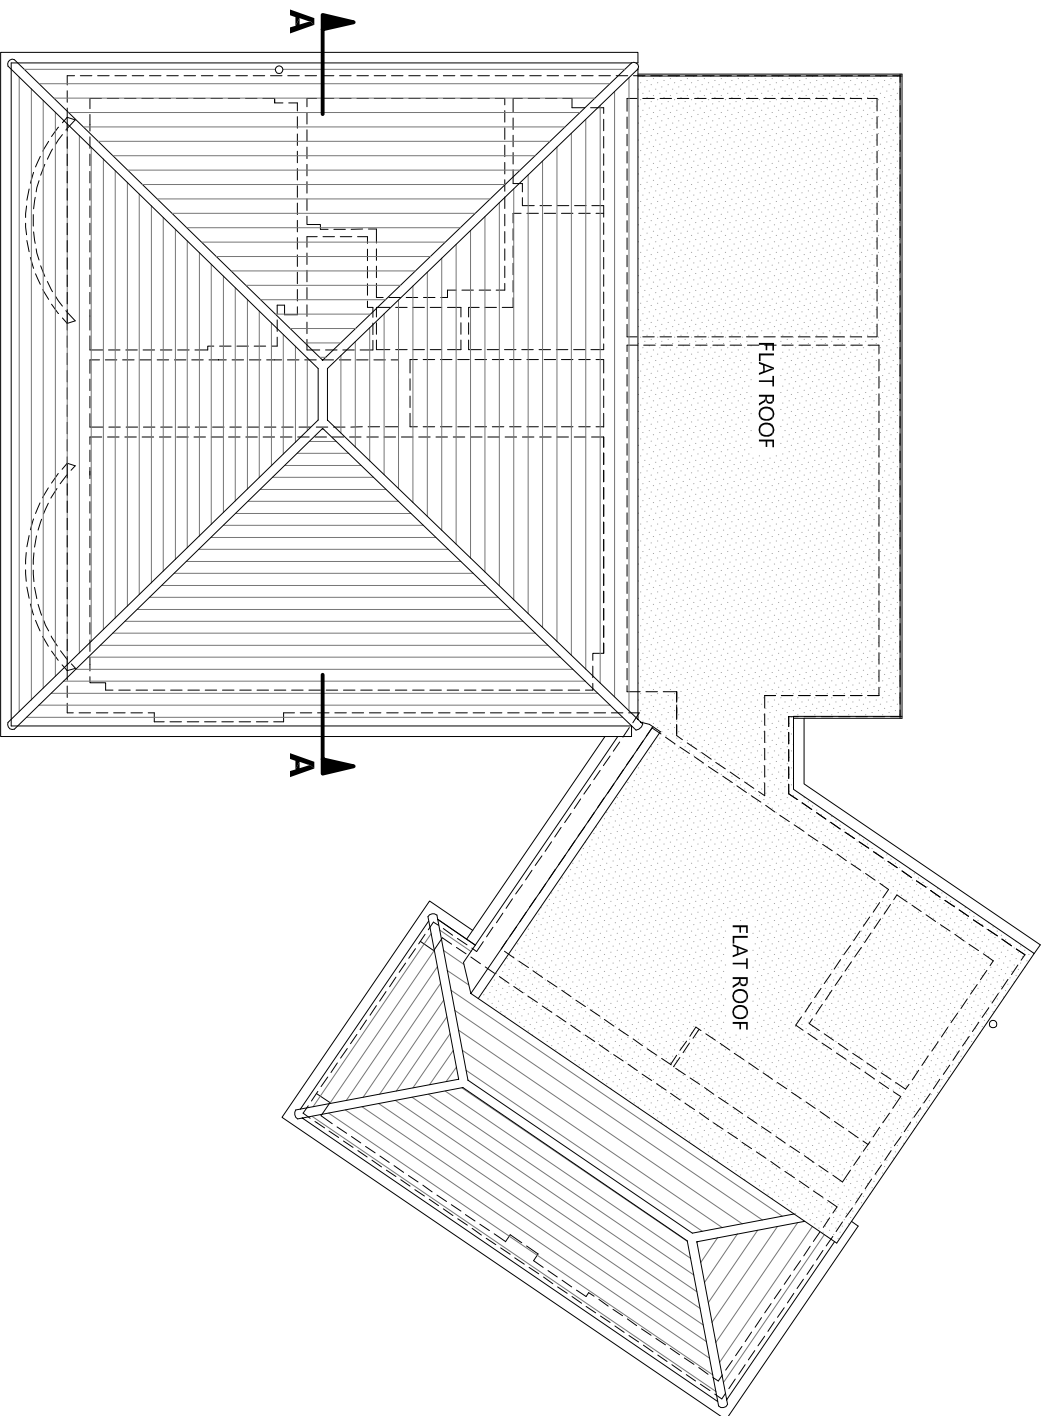

EXISTING ROOF PLAN
@ 1:100 SCALE

 CONCEPT 20 ARCHITECTURE 30 Grove Place, Sholing, Southampton, SO19 9QY TEL: 07588 555392 EMAIL: info@concept20architecture.com		CLIENT: Steven King		PURPOSE OF ISSUE: ☐ Information ☒ approval ☐ tender	
TITLE: EXISTING GROUND FLOOR PLAN EXISTING ROOF PLAN (PLANNING APPLICATION SUBMISSION)		REV. DATE 11-3-25		THIS DRAWING IS COPYRIGHT AND REMAINS THE PROPERTY OF CONCEPT 20 ARCHITECTURE LTD. NO PART OF THIS DRAWING IS NOT BE USED IN CONJUNCTION WITH OTHER PROJECTS OR ALTERED WITHOUT WRITTEN CONSENT FROM CONCEPT 20 ARCHITECTURE LTD.	
PROJECT: 8 KINGS CLOSE, CHANDLERS FORD, SOUTHAMPTON, SO53 2FF		SCALE 1:100		PLOTTED 11-3-25	
1:100 @ A3		0 5000mm		DWG. NO. 24-001-02	