


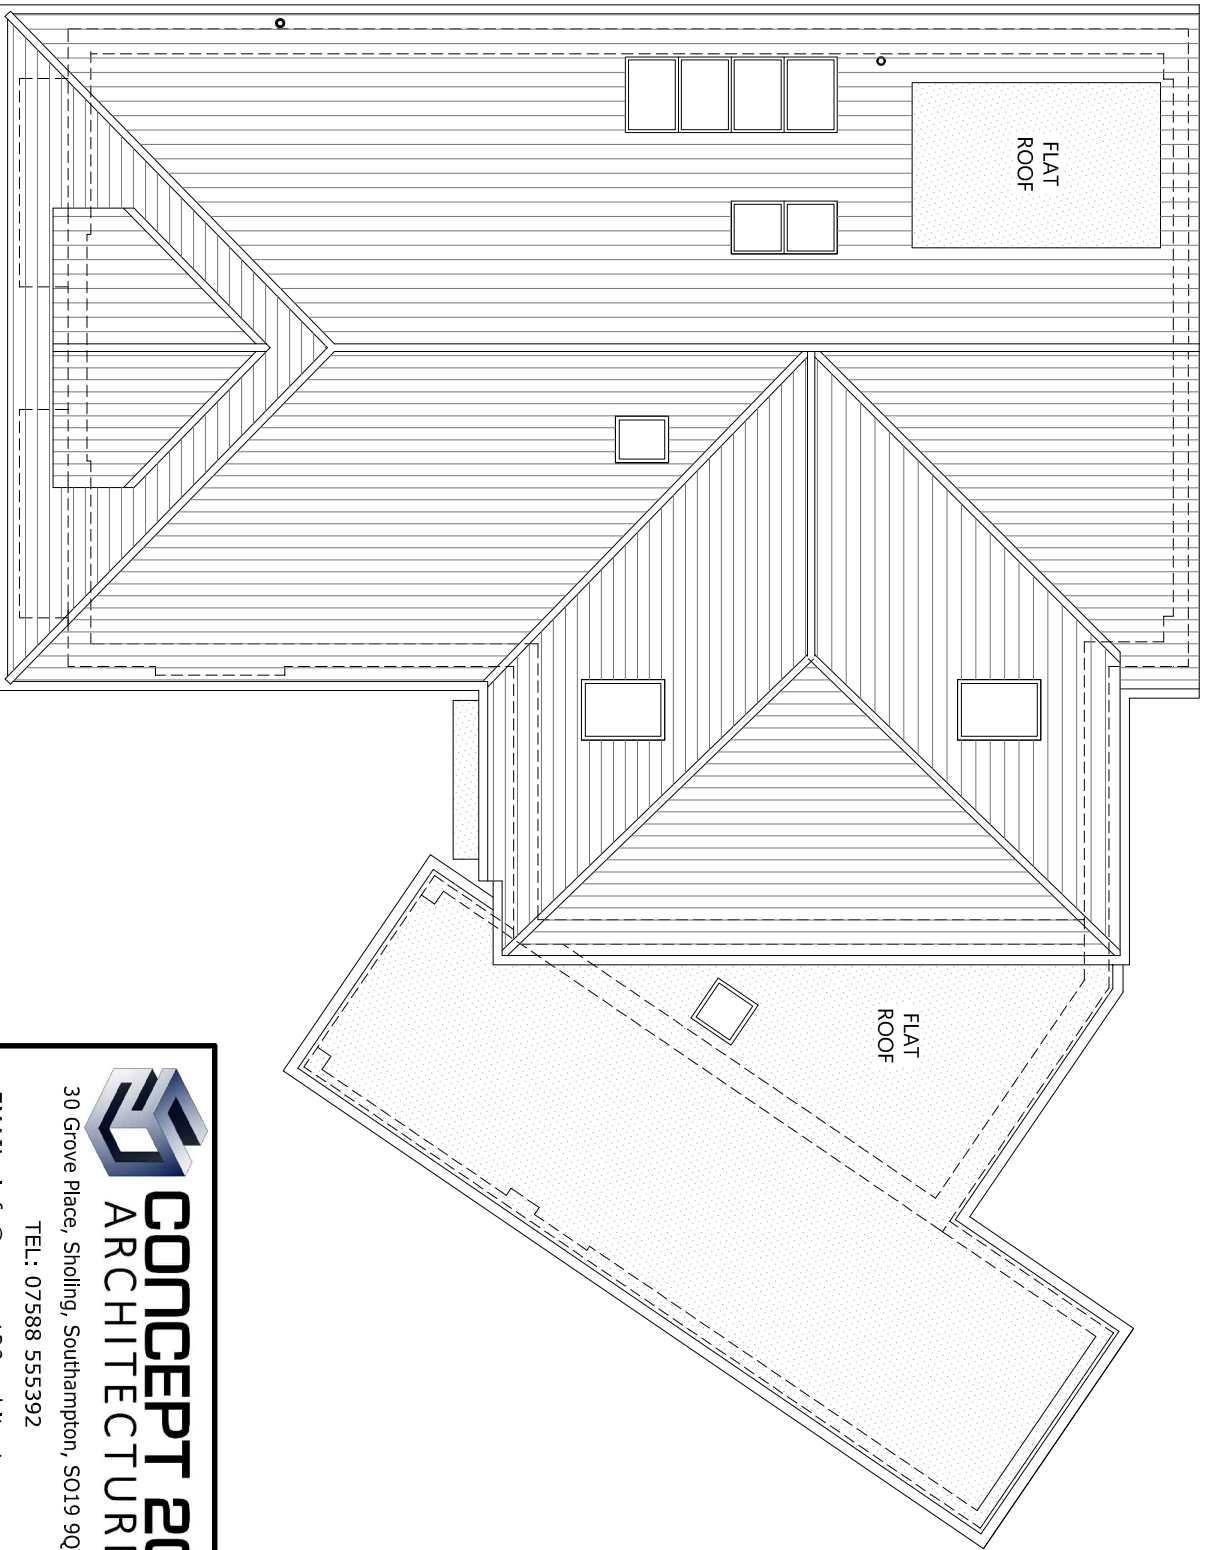

PROPOSED ROOF PLAN
@ 1:100 SCALE



CONCEPT 20
ARCHITECTURE

30 Grove Place, Sholing, Southampton, SO19 9QY

TEL: 07588 555392

EMAIL: info@concept20architecture.com

PROJECT:

**8 KINGS CLOSE, CHANDLERS FORD
SOUTHAMPTON, SO53 2FF**

CLIENT:

Steven King

☐ information

☒ approval

☐ tender

TITLE:

PROPOSED ROOF PLAN
(PLANNING APPLICATION SUBMISSION)

THIS DRAWING IS COPYRIGHT AND REMAINS THE PROPERTY OF CONCEPT 20 ARCHITECTURE LTD.
THIS DRAWING IS NOT BE USED IN CONJUNCTION WITH OTHER PROJECTS OR ALTERED WITHOUT WRITTEN CONSENT FROM CONCEPT 20 ARCHITECTURE LTD.



SCALE **1:100**

PLOTTED **14-3-25**

REV. **B**

DATE **14-3-25**

DWG. NO.

24-001-15REVB