

NO.27
PARKWAY
GARDENS

APPROX 1.1M HIGH
MESH FENCE

NO.10
KINGS CLOSE

NO.9
KINGS CLOSE


KINGS CLOSE

NO.7
KINGS CLOSE

EXISTING SITE PLAN

@ 1:100 SCALE

- EXISTING TREES
MIXTURE OF OAK & FIR
- 6 X FIR TREES ON
BOUNDARY OF NO.8 & 9
- INDICATES SITE BOUNDARY

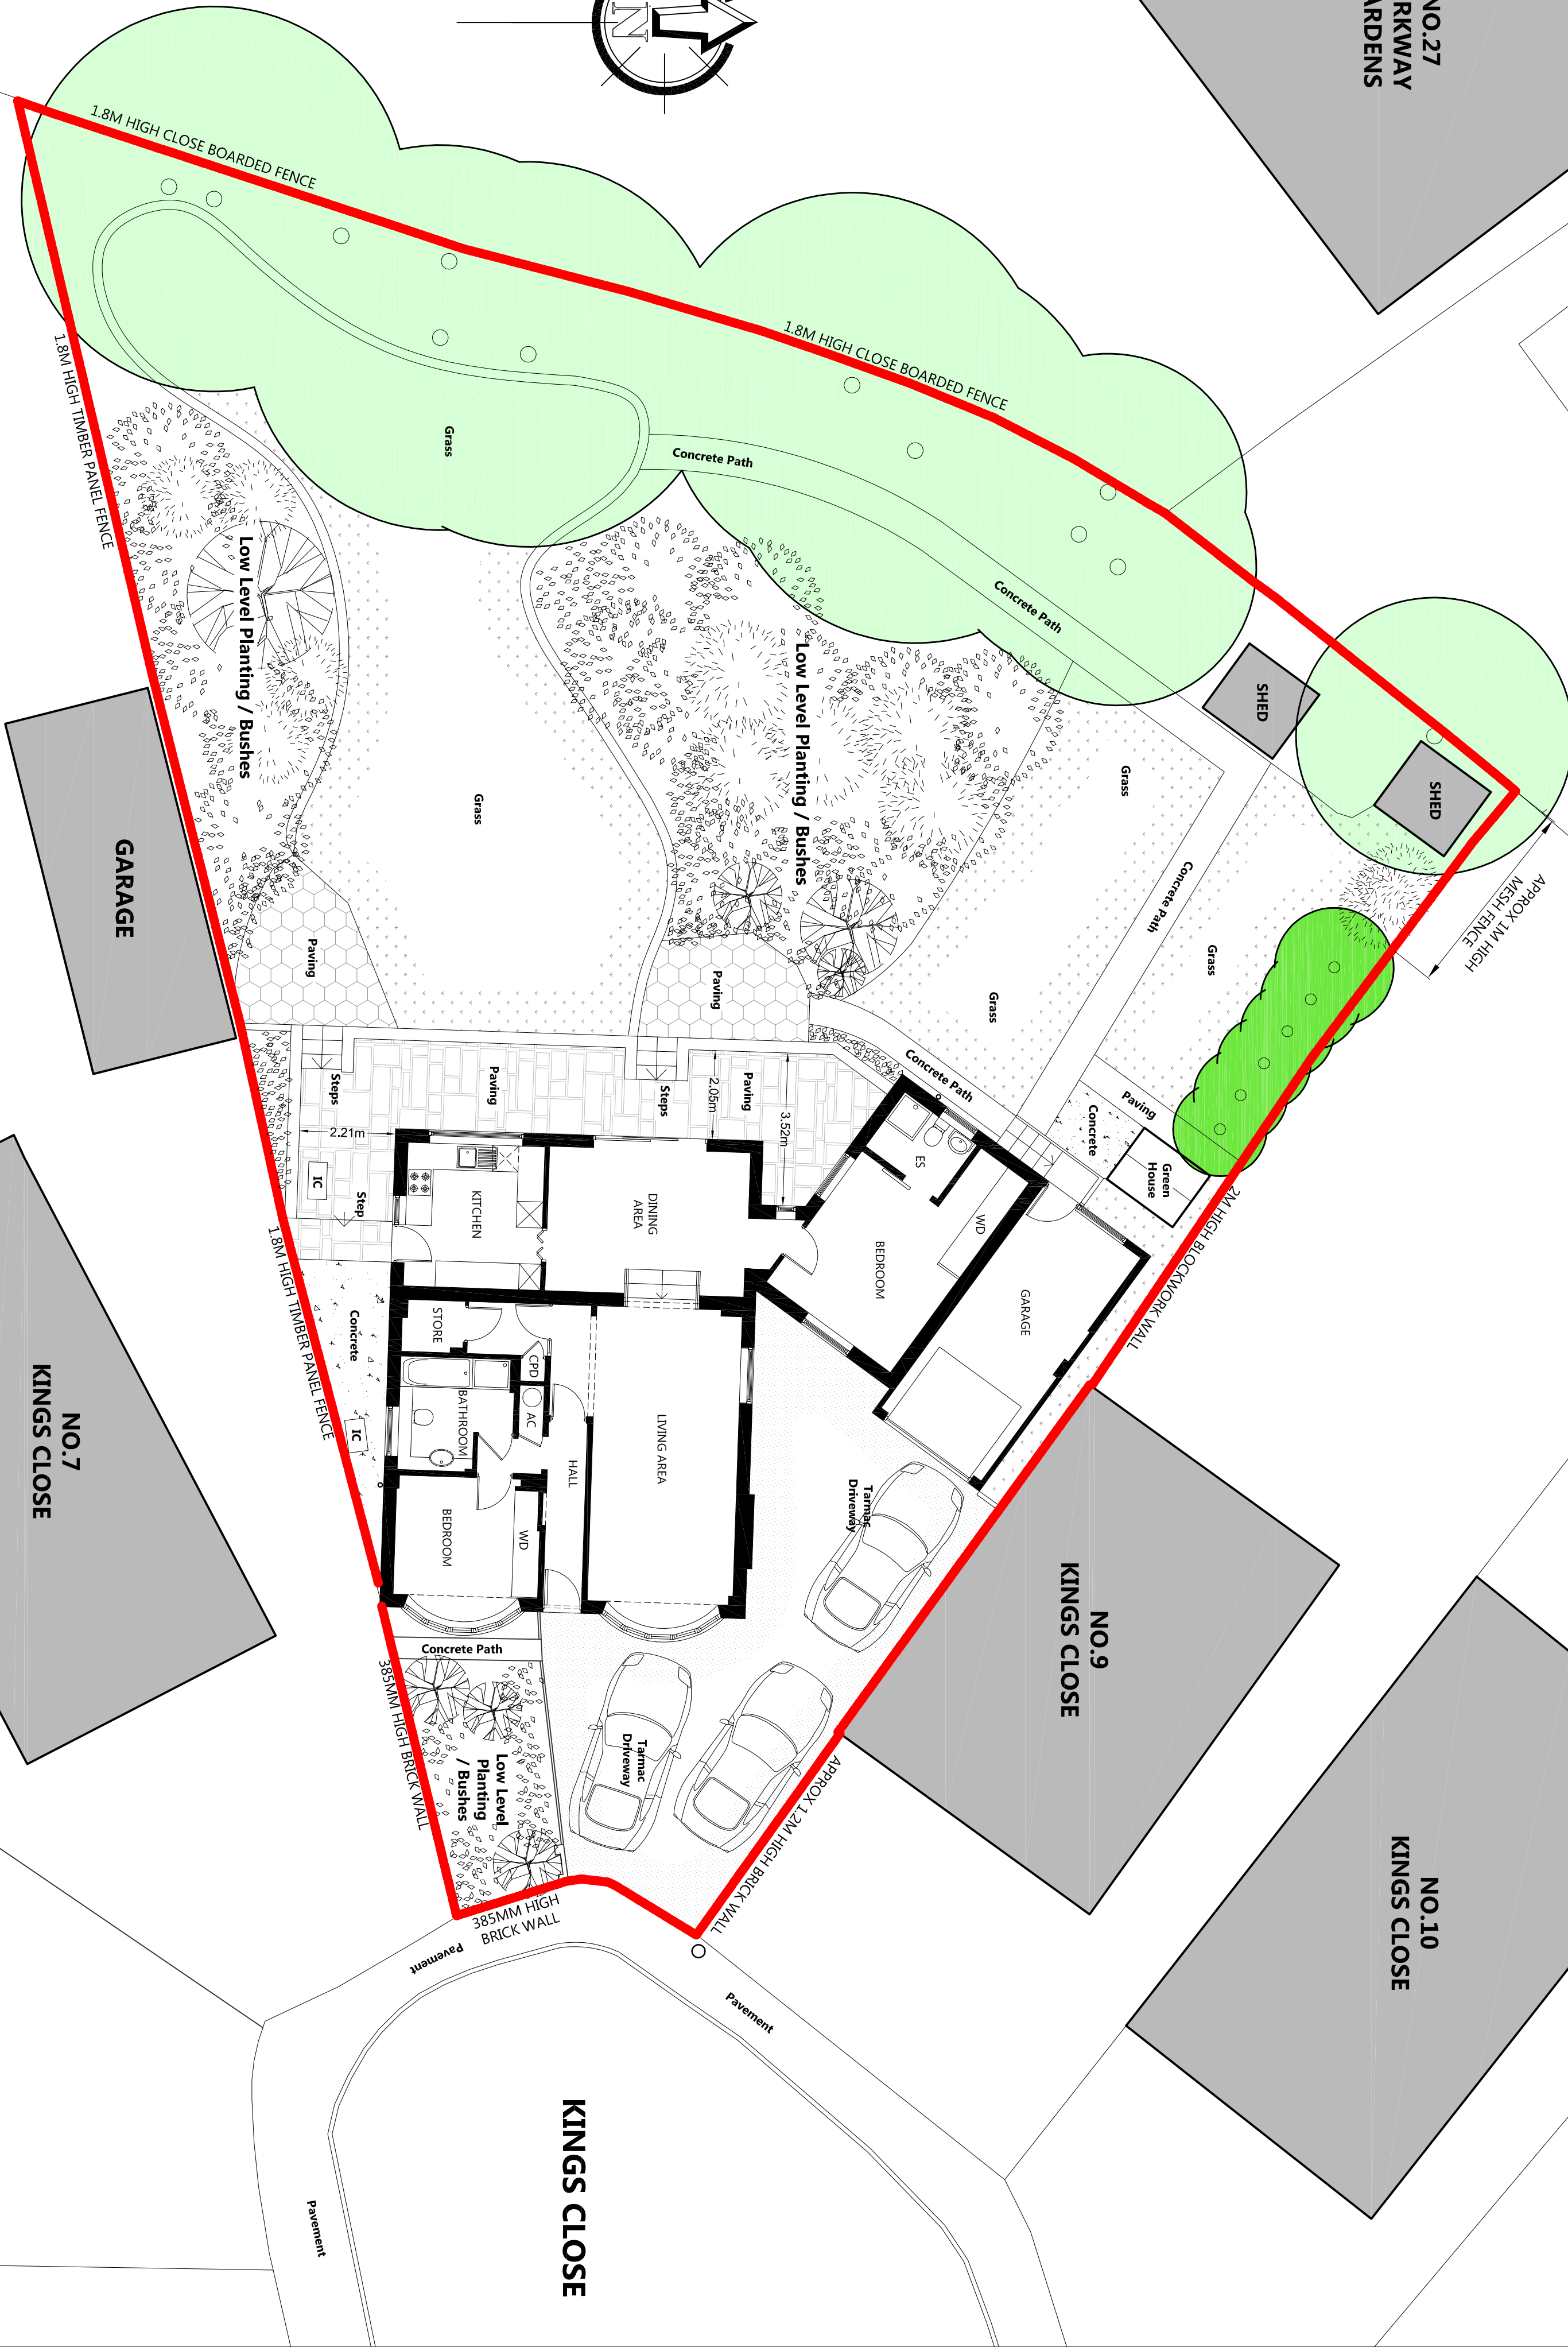



CONCEPT 20
ARCHITECTURE

30 Grove Place, Spelling, Southampton, SO19 9QY
TEL: 07588 555392
EMAIL: info@concept20architecture.com

PROJECT: 8 KINGS CLOSE,
CHANDLERS FORD,
SOUTHAMPTON, SO53 2FF

CLIENT: Steven King

TITLE: EXISTING SITE PLAN
(PLANNING APPLICATION SUBMISSION)

REV: 0
DATE: 11-3-25
SCALE: 1:100
PLOTED: 11-3-25

PURPOSE OF ISSUE:

☐ Information ☒ approval ☐ tender

THIS DRAWING IS COPYRIGHT AND REMAINS THE PROPERTY OF CONCEPT 20 ARCHITECTURE LTD. NO PART OF THIS DRAWING IS TO BE USED IN CONNECTION WITH OTHER PROJECTS WITHOUT THE WRITTEN CONSENT OF CONCEPT 20 ARCHITECTURE LTD.

1:100
@ A2

5000mm

24-001-04