


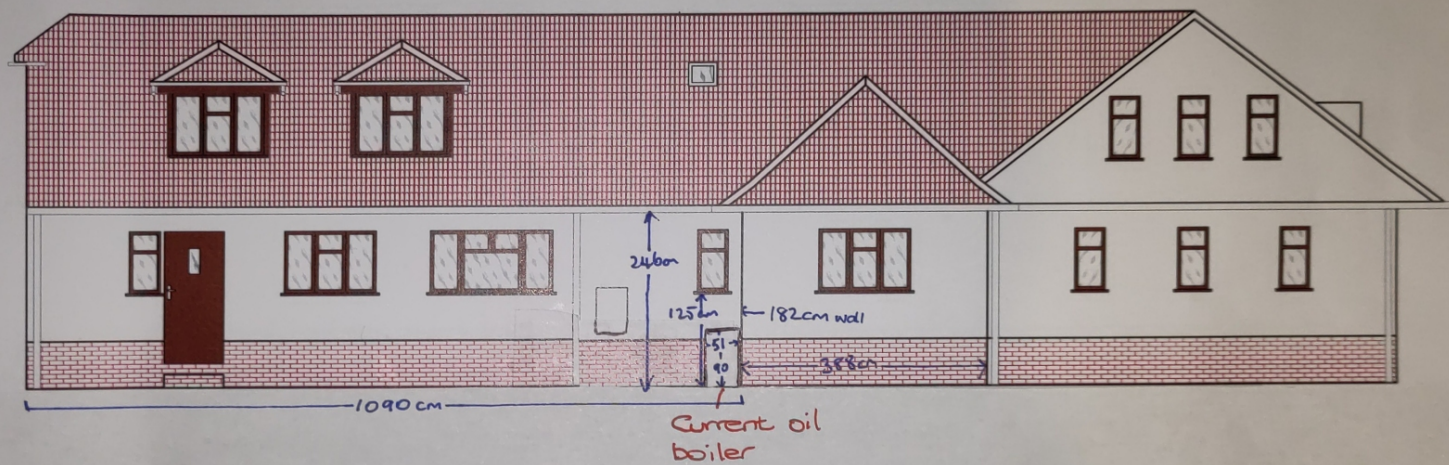

Current
Rear Elevation
Scale: 1:50