


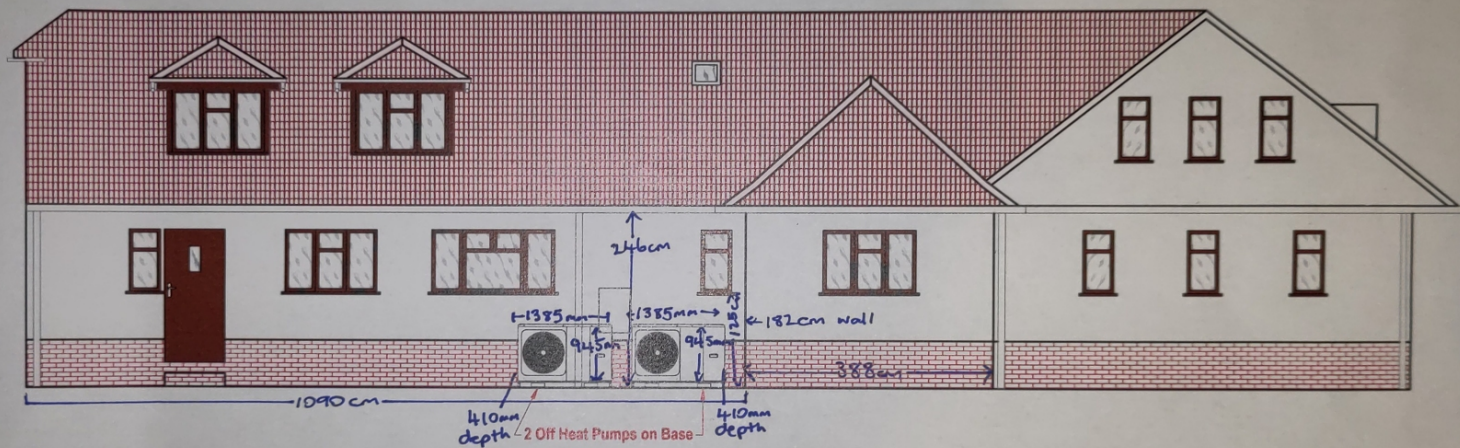

Proposed
Rear Elevation

Scale: 1:50