




UNITS 8 & 9 FRONT ELEVATION

REAR ELEVATION

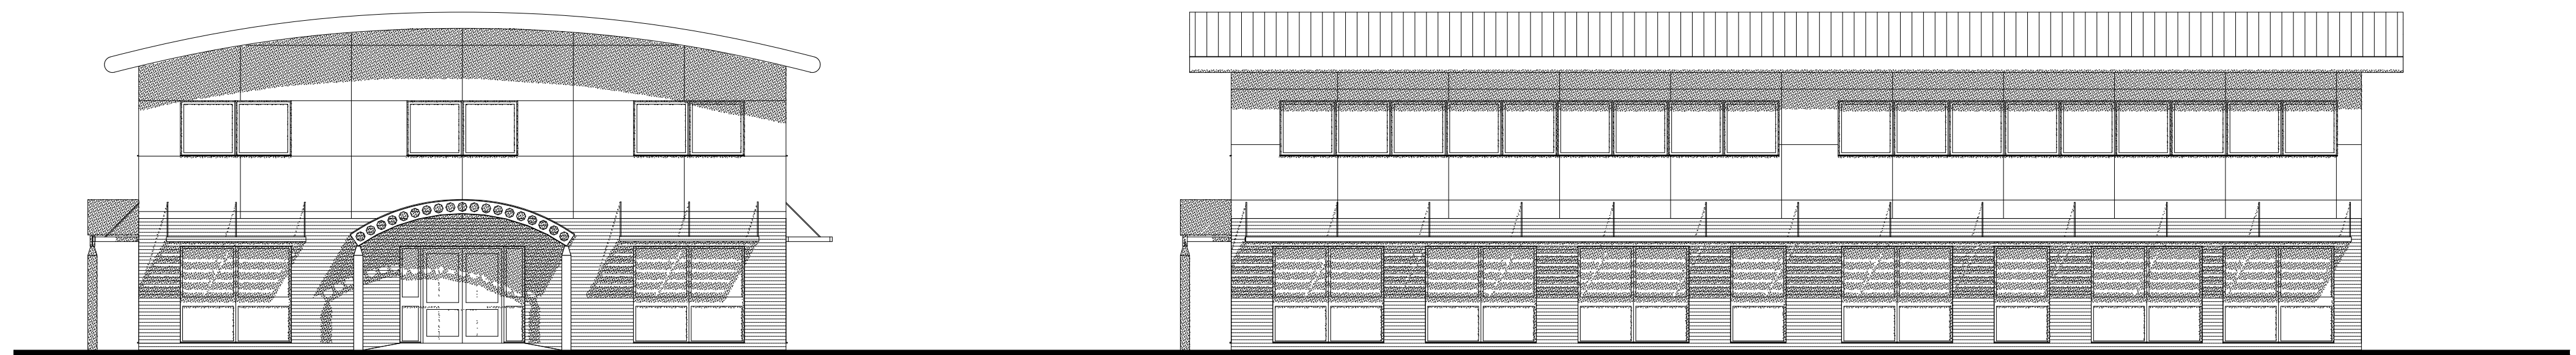

END ELEVATION

ELEVATION TO ESTATE ROAD

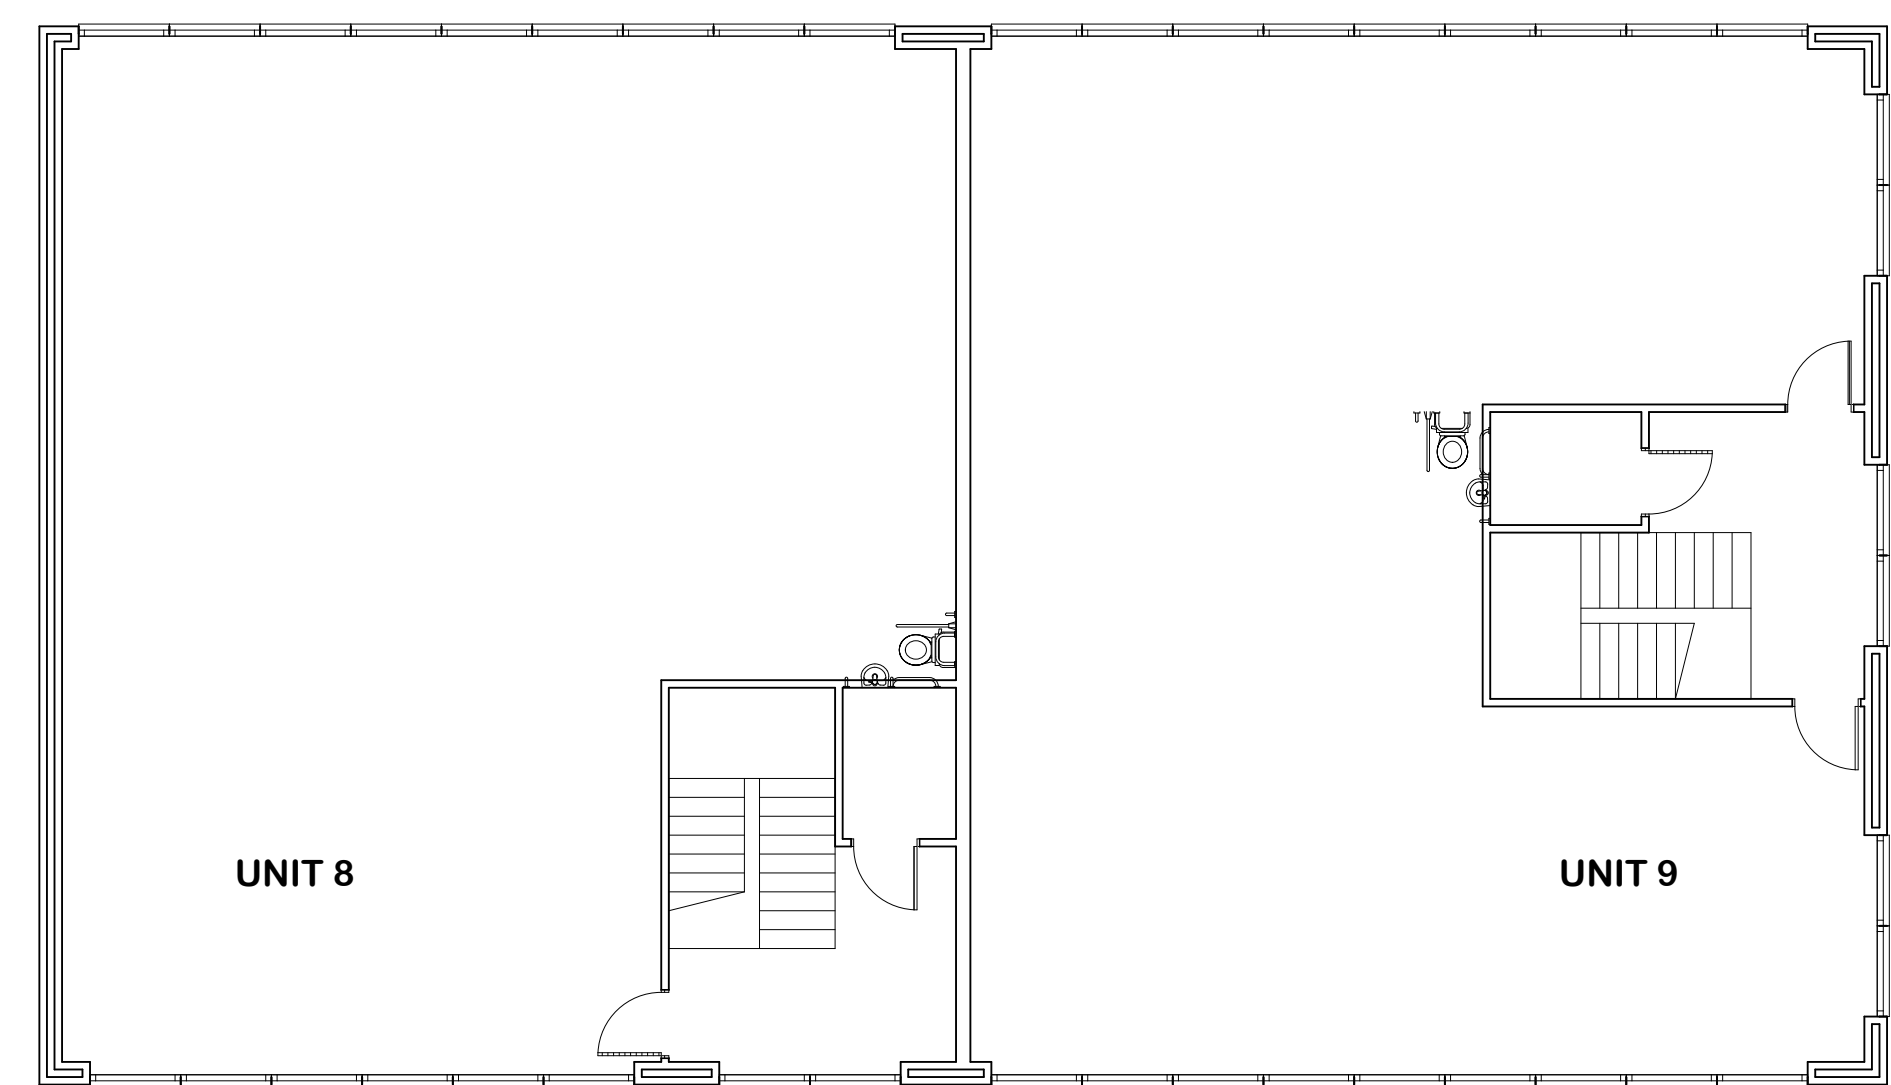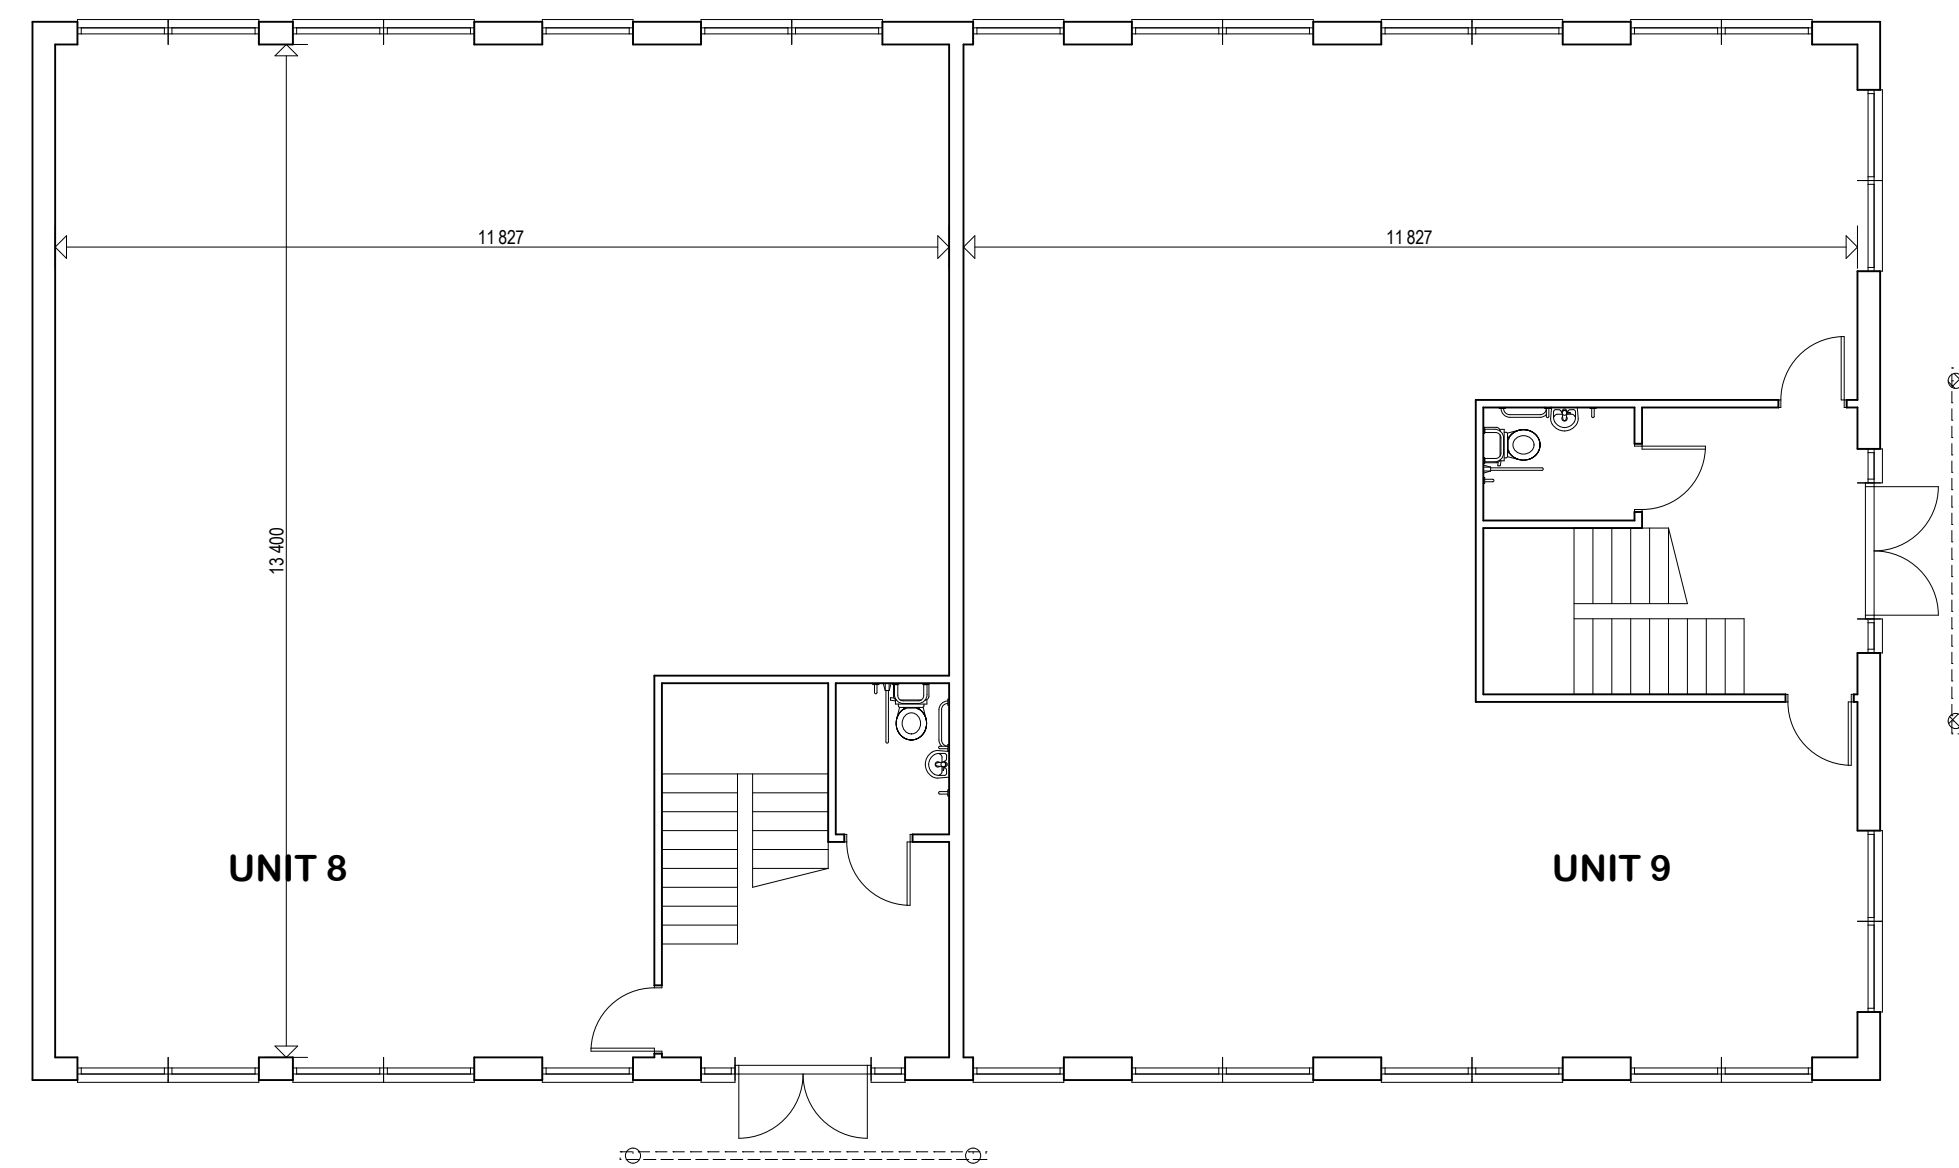

PROPOSED INDUSTRIAL UNITS
AT
SOUTH POINT
ENSIGN WAY HAMBLE
FOR
A C ENGLISH DEVELOPMENTS LTD

UNITS 8 & 9

SCALE : 1:100
DATE : JUNE 2003
DRAWING No : AE8.13