




Proposed Front Elevation

Scale 1:100 at A3


Proposed South West Elevation

Scale 1:100 at A3

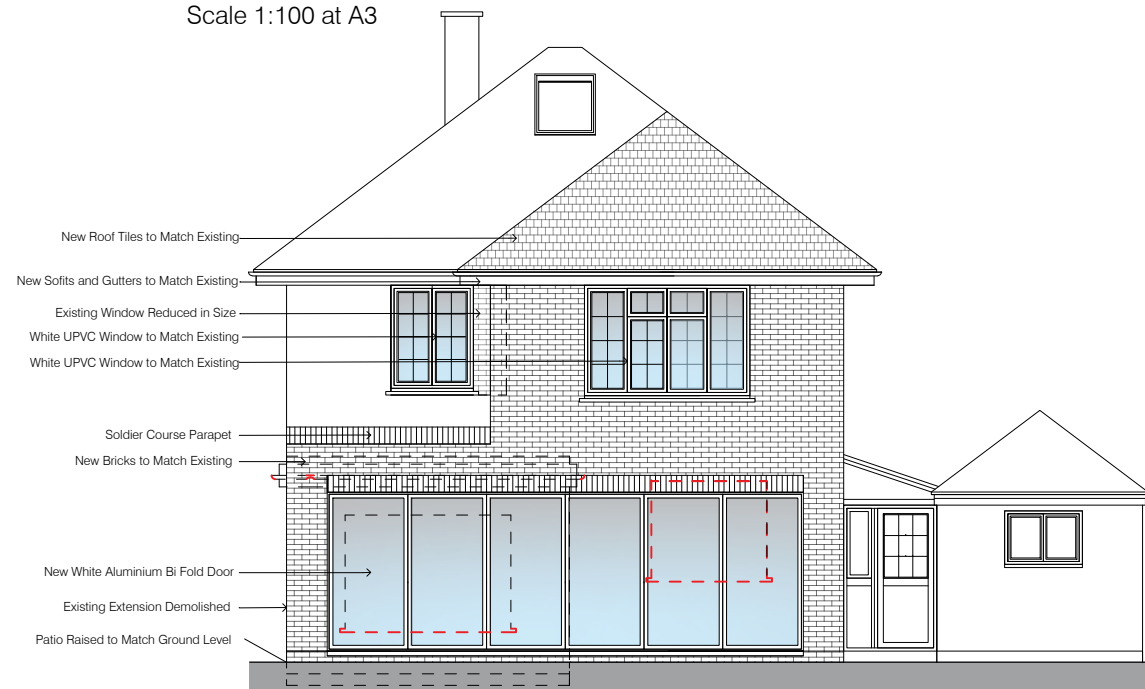

Proposed Rear Elevation

Scale 1:100 at A3

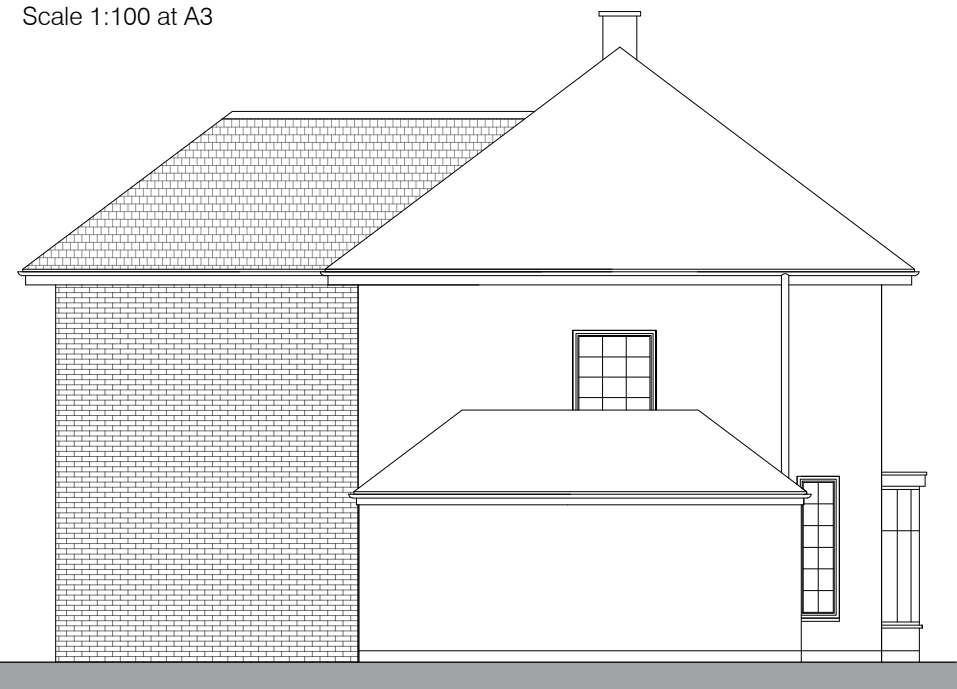

Proposed North East Elevation

Scale 1:100 at A3

REV DESCRIPTION

DATE

DRAWN BY

CHECKED BY

STATUS: PLANNING

Client: Lyn Bright
Project: 9 Alexandra Road, Chandlier's Ford
Title: Proposed Elevations
Project No: JLP25-020
Drawn by: AR
Scale: 1:100 @ A3

Drg No: P002
scale (m)
1:100
0 0.5 1 1.5 2 2.5 3
Rev:

JLP
ARCHITECTS
85, GREAT PORTLAND STREET
LONDON, W1W 7LT
T: 07740 429 406 | W: www.jlparchitects.com
ARCHITECTURE | INTERIOR DESIGN
PRINCIPAL DESIGNERS | PROJECT MANAGEMENT