


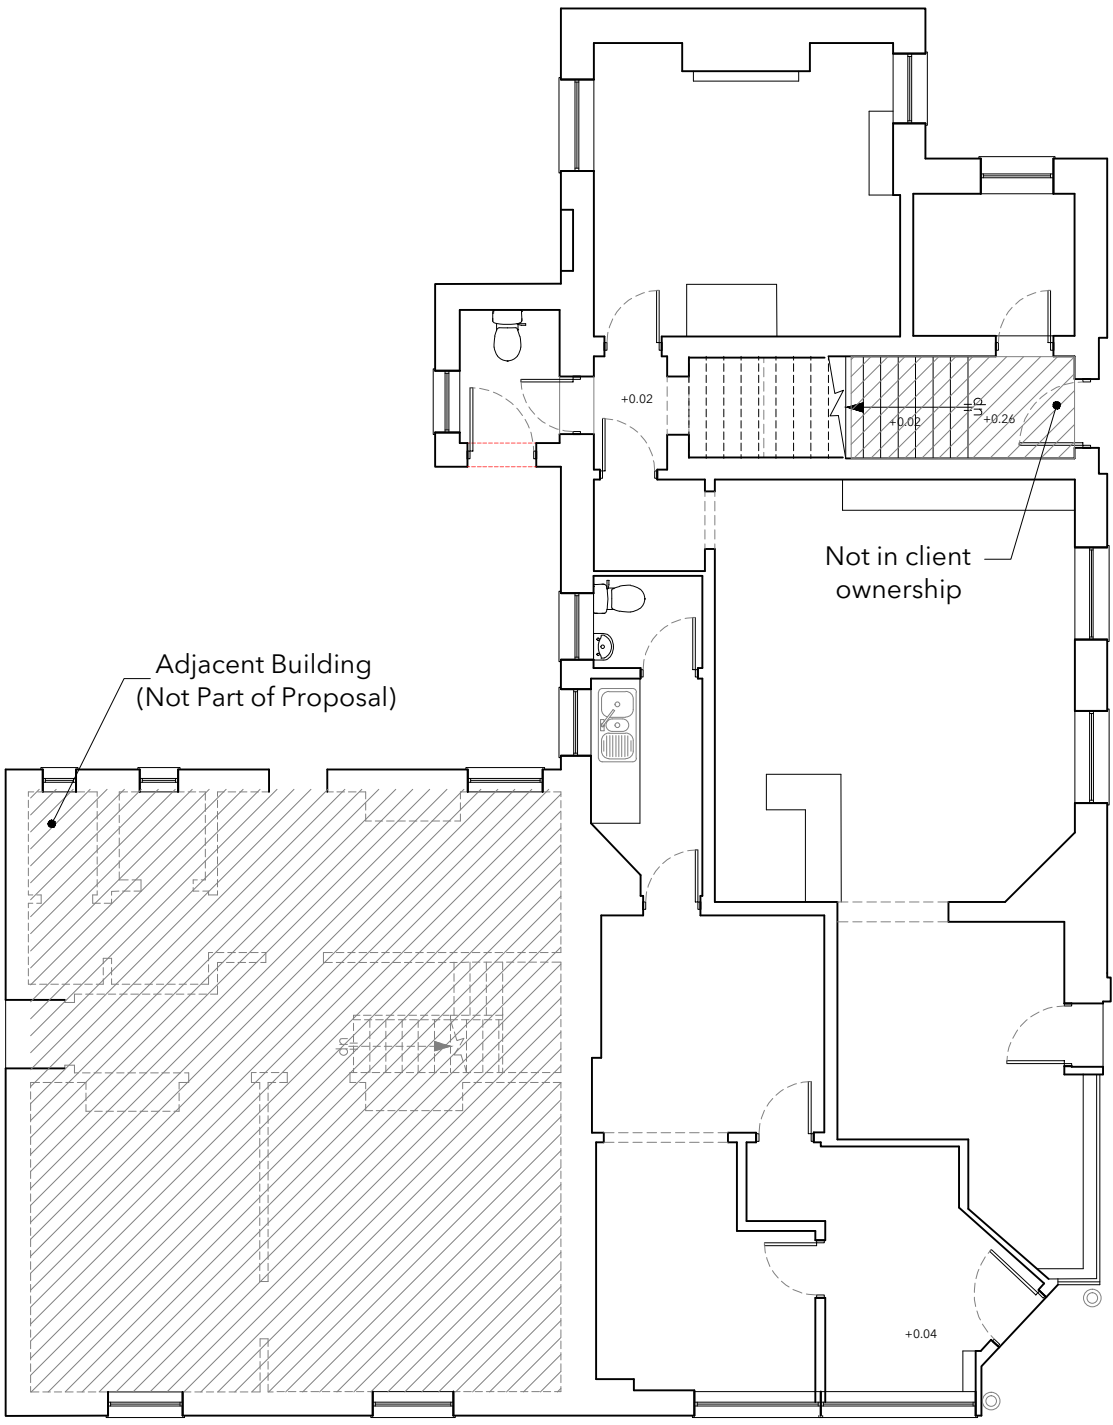

Ground Floor Plan
AS EXISTING & PROPOSED
Scale 1:100



Location Plan
AS EXISTING
Scale 1:1250
OS Licence number 100022432



Site Plan
AS EXISTING & PROPOSED
Scale 1:200



North Elevation



West Elevation



South Elevation



East Elevation

Elevations
AS EXISTING
Scale 1:100



South Elevation

Elevations
AS PROPOSED
Scale 1:100

No.	Description	Date

studio

t. 02382 542011
e. info@rs-studio.co.uk
w. www.rs-studio.co.uk

Drawing Title:
Drawings
AS EXISTING/PROPOSED

Project Title:
72 New Road/21 Station Rd
Netley Abbey,
Southampton, SO31 5AB

Drawing No.:

1642-CA-01

Date: October 2024

Scale: Various

Drawn: AS

Checked: RS

This drawing is the copyright of the company and must not be reproduced or used without permission. Annotated dimensions are to be taken in preference to scaled dimensions and site dimensions must be checked before work is commenced