




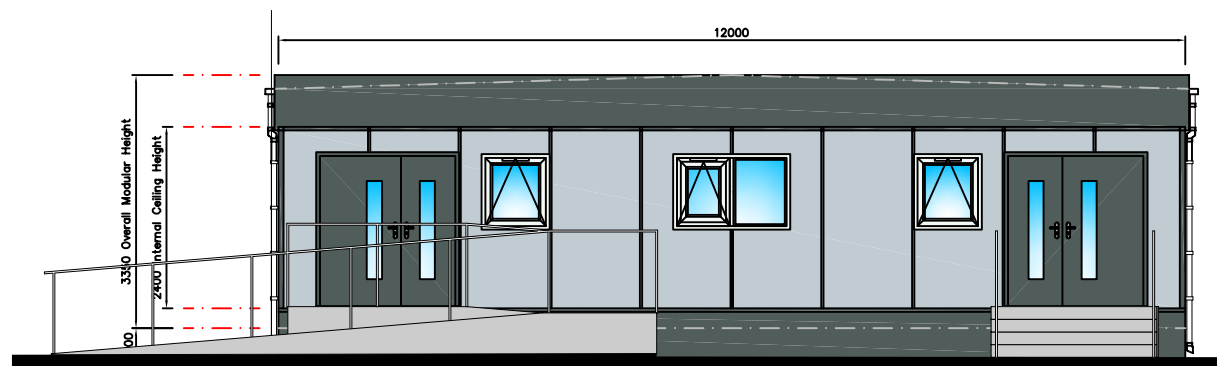


Proposed East Elevation

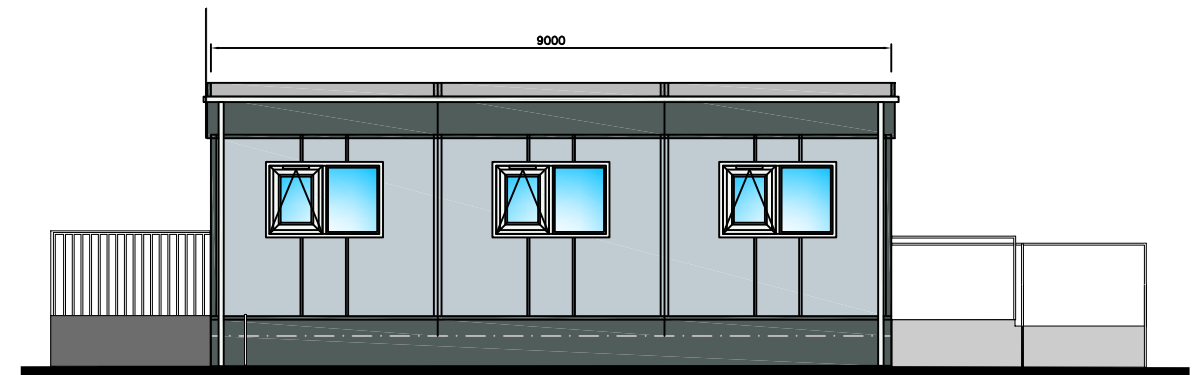


Proposed South Elevation

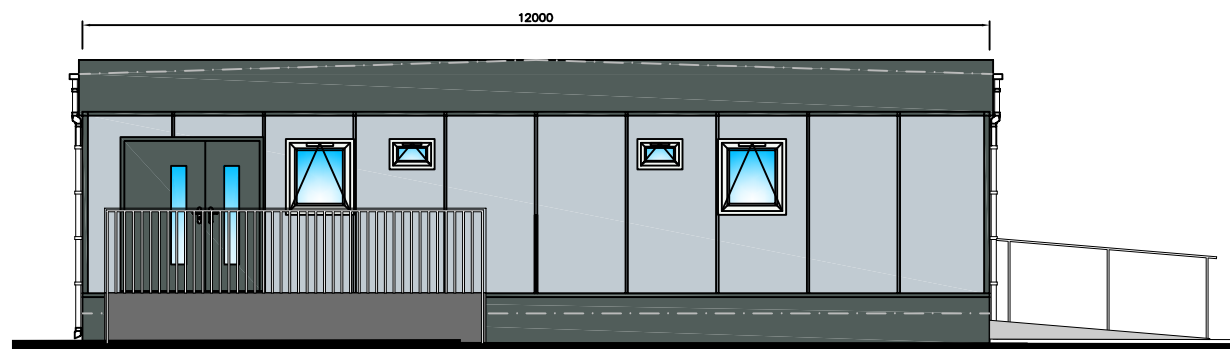

Proposed West Elevation

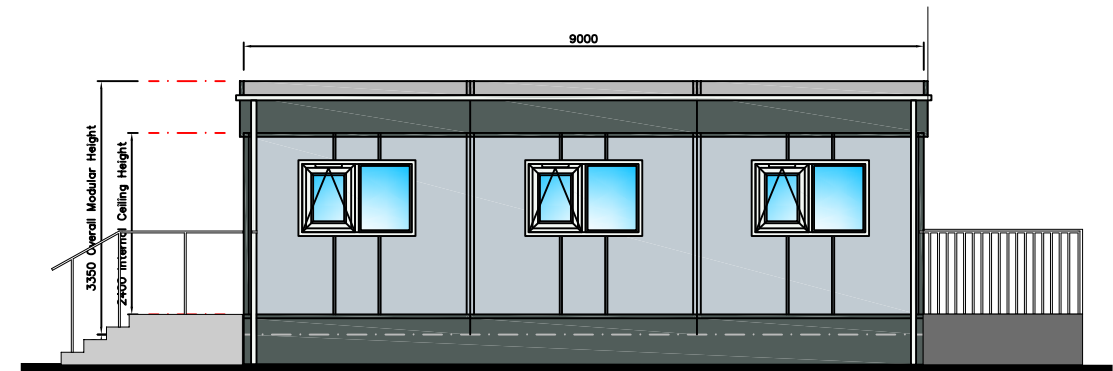

Proposed North Elevation

 

EXTERNAL COLOURS:

FASCIA – PLASTISOL, MERLIN GREY 18B25
 MAIN BODY – PLASTISOL, ALBATROSS 18B17
 CORNERS – MERLIN GREY 18B25
 PLINTH – MERLIN GREY 18B25
 EXTERNAL DOORS – STEEL, MERLIN GREY 18B25
 WINDOWS – WHITE UPVC
 RWPS – WHITE UPVC

Revisions

acmarchitects ltd.

3 Ash Road, Ashurst, Southampton, Hants, SO40 7AT
 T 023 8029 2751 E alan.acmtd@gmail.com

Project Proposed Modular Nursery Building, Hamble Early Years Centre, Satchell Lane, Hamble, Southampton, SO31 4NE

Client The Early Years Group

Date 02/25

Drawn AM

Drawing no.

Drawing Title Proposed Elevations

Scale 1:100@A3

Checked

2438-02-03