



Drawing Notes:

The copyright of this drawing belongs solely with BPS Design Consultants Ltd, it should not be copied or reproduced without their written consent.

Written dimensions to take precedent over scaling the drawing however all dimensions to be checked and verified on site prior to commencing works. The Contractor shall take all responsibility for setting out. Any discrepancies should be clarified prior to proceeding with work.

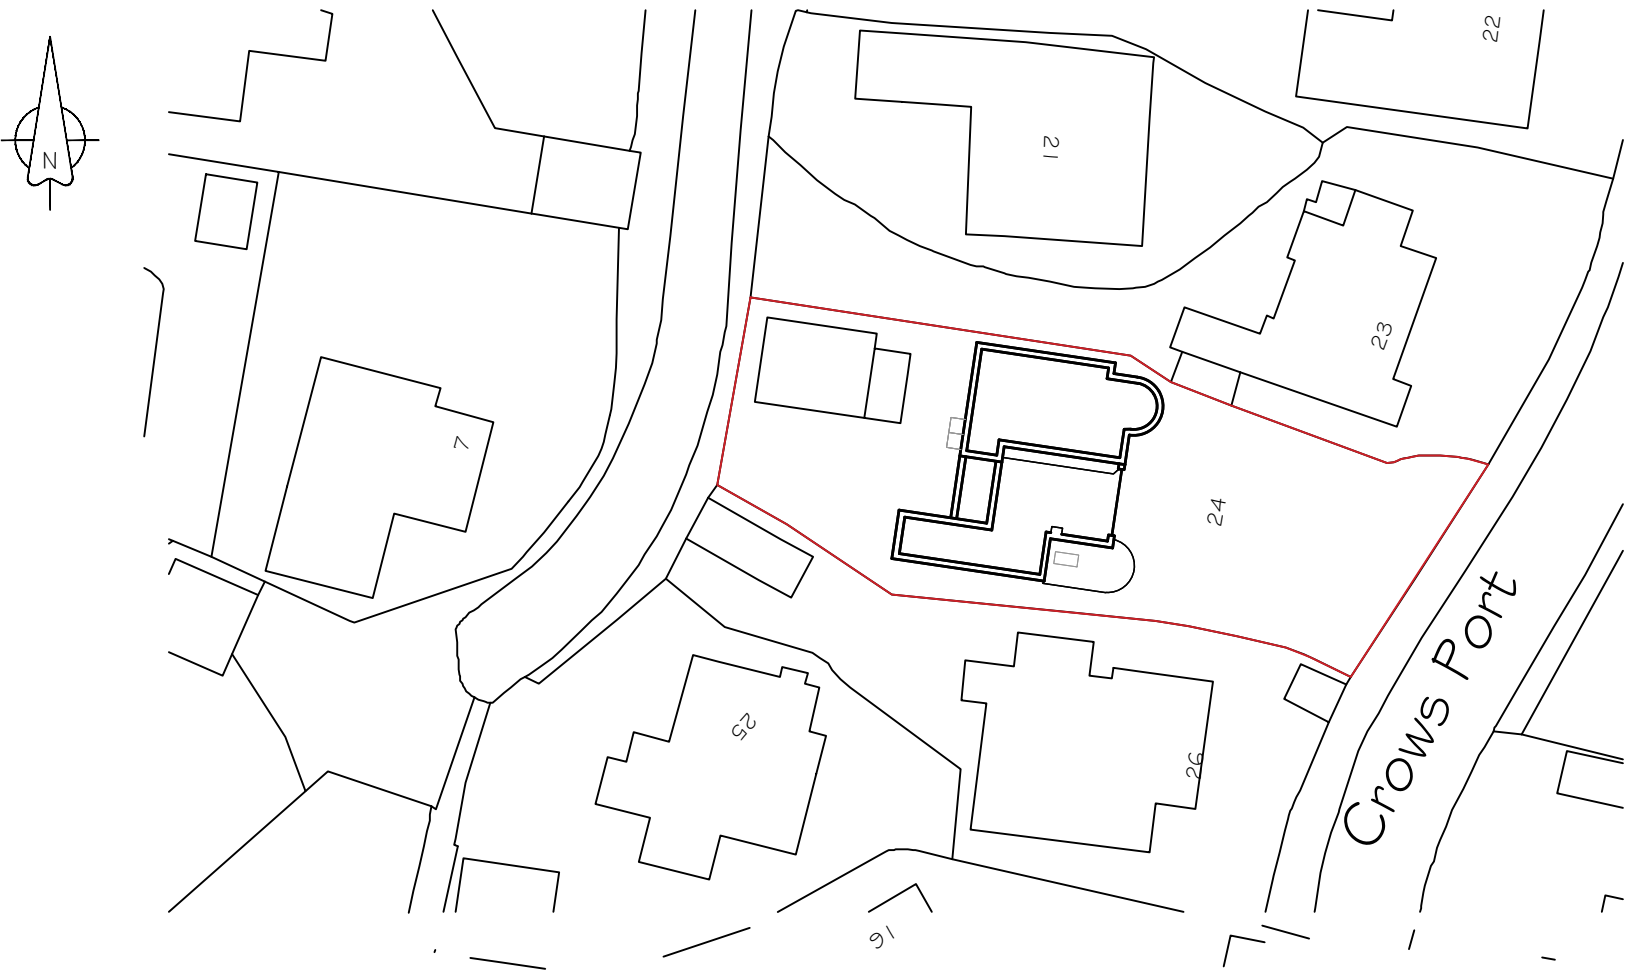

Existing Block Plan
1:500

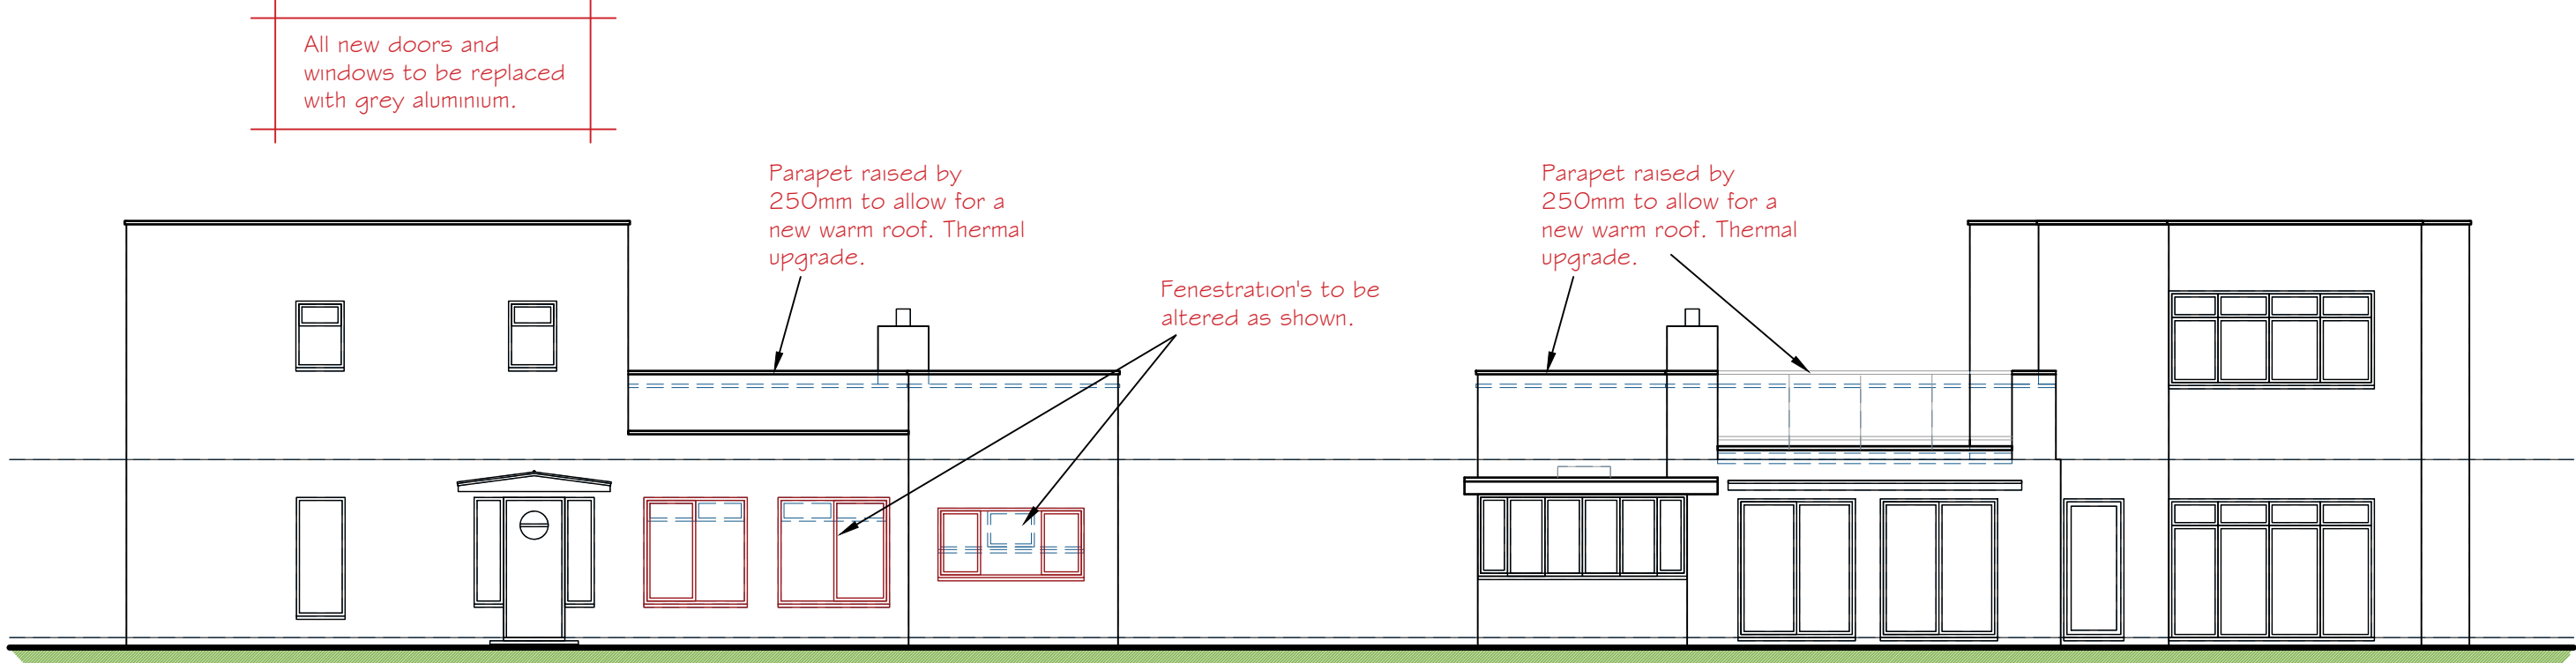

Proposed Front Elevation

Proposed Rear Elevation




Proposed South Elevation


Proposed North Elevation



Proposed Ground Floor Plan

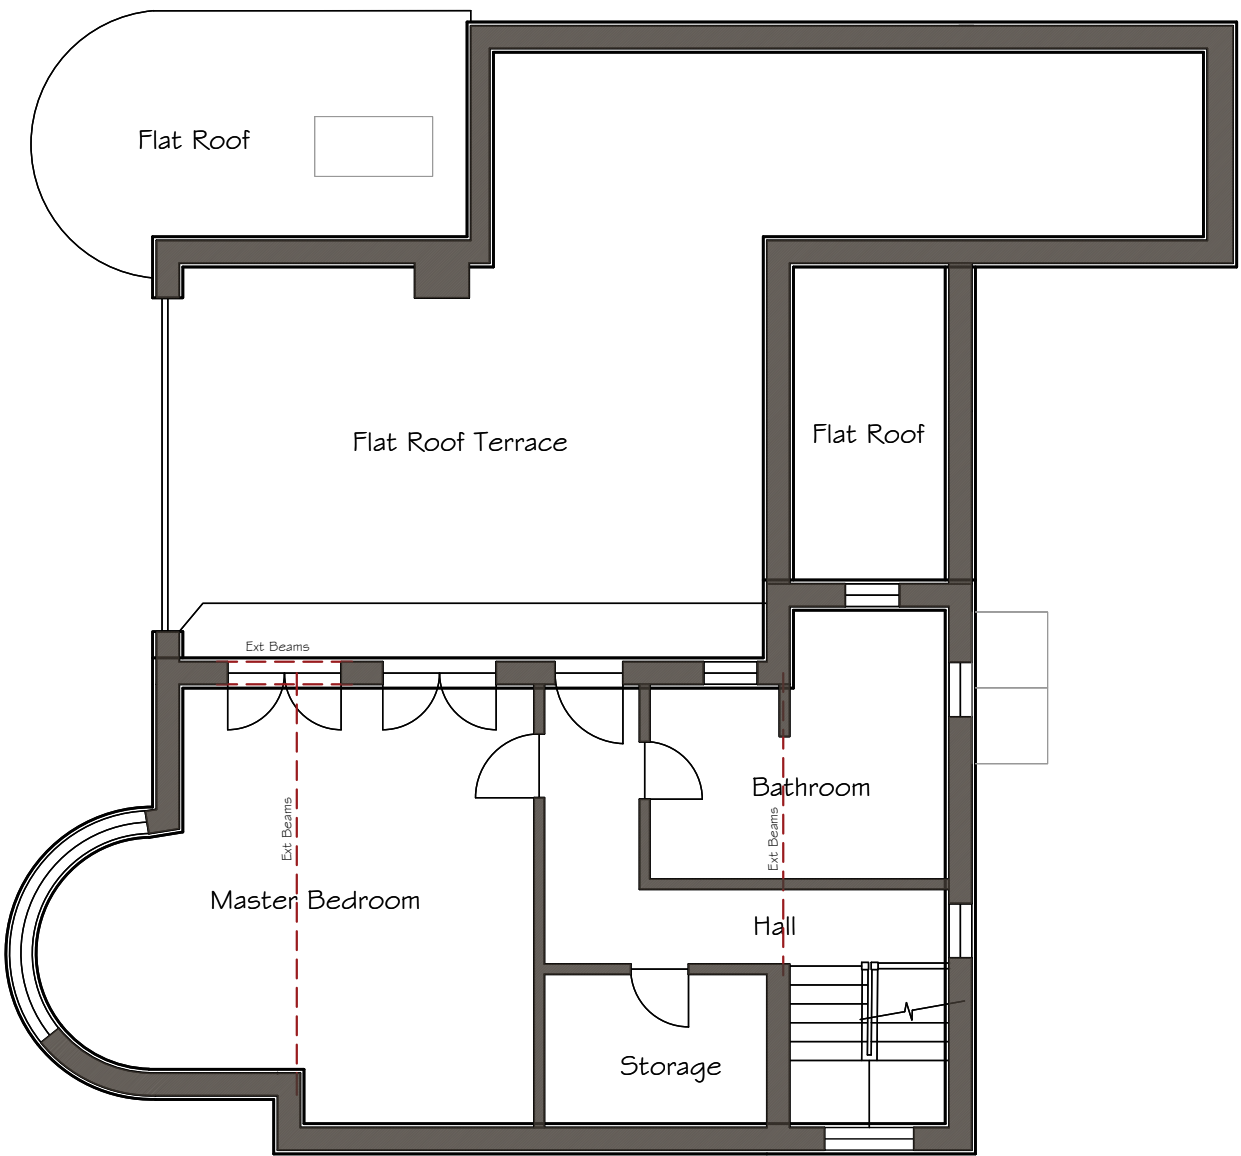


Proposed First Floor Plan

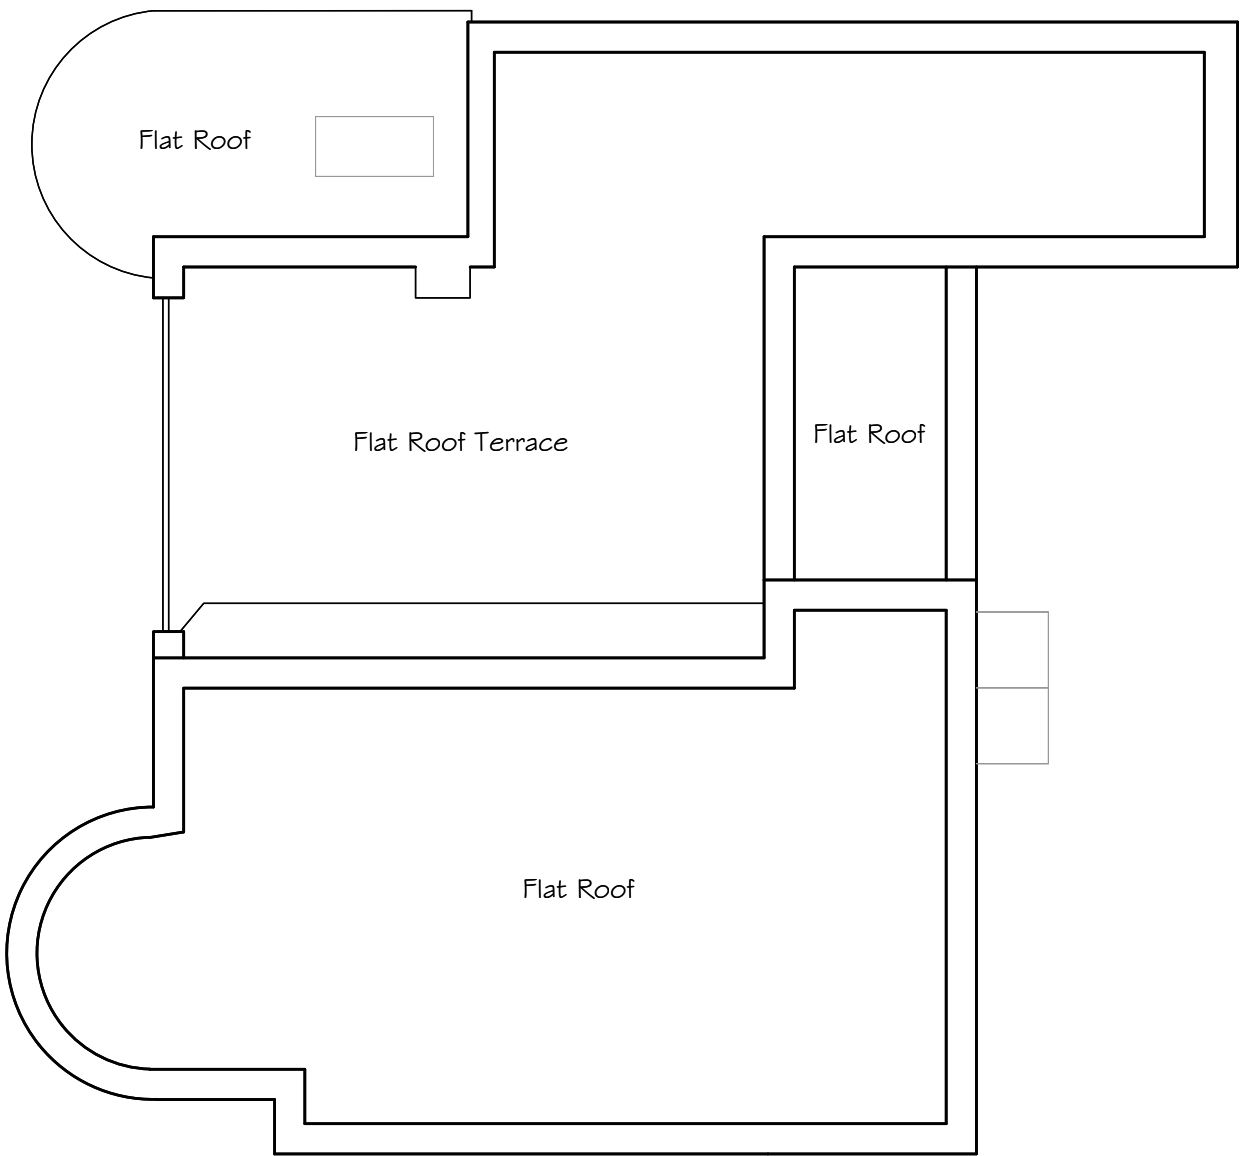

Proposed Roof Plan

Proposed Elevations and Plans 1:100

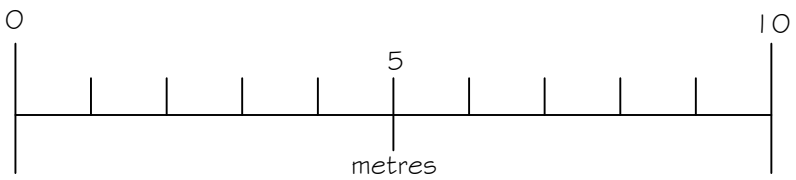

Issued for
Planning

Rev A - Front window design
amended. 19/03/2025

BPS Design Consultants Ltd
Architectural Services and Structural Engineers
Seafields, Dodwell lane, Bursledon, Southampton, SO31 1DJ
Tel: 023 8040 4017
robert@bpsdesign.co.uk colin@bpsdesign.co.uk
Mobile: 07915 604 293 Mobile: 07886 855 897
www.bpsdesign.co.uk

Project:

24 Crowsport
Hamble
Southampton
SO31 4HG

Client:

Mike Rennie and Nancy Thomson

Dwg Title:

Proosed Plans

Dwg No:

PL/02

Revision:

A

Date:

Feb 2025

By:

rjn

Scale:

As Shown

The Copyright of this drawing belongs solely to BPS Design Consultants Ltd. It should not be copied or reproduced without consent from BPS Design Consultants Ltd. Original drawing at A1 size.