





EXISTING FRONT ELEVATION




EXISTING REAR ELEVATION

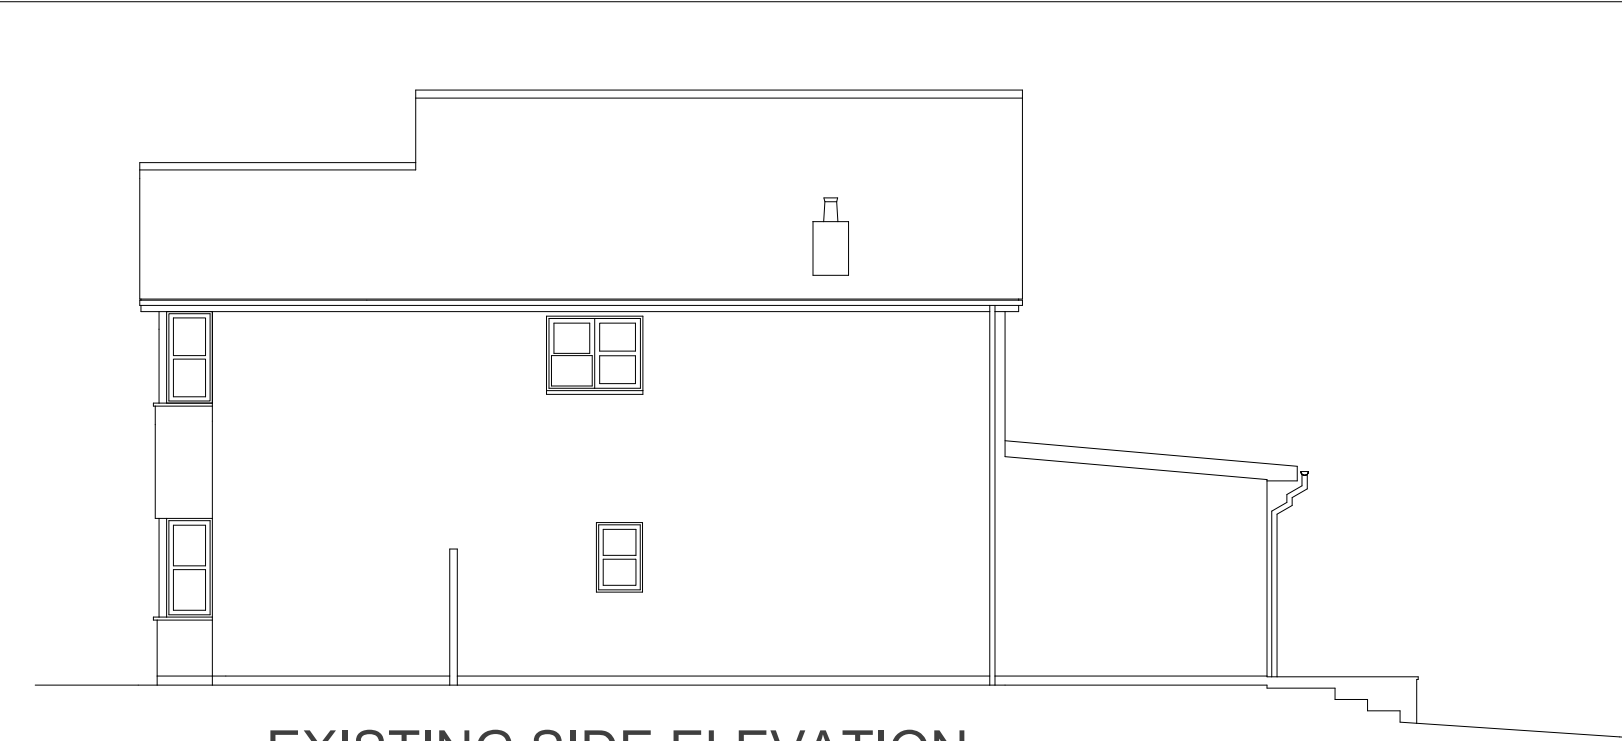


EXISTING SIDE ELEVATION

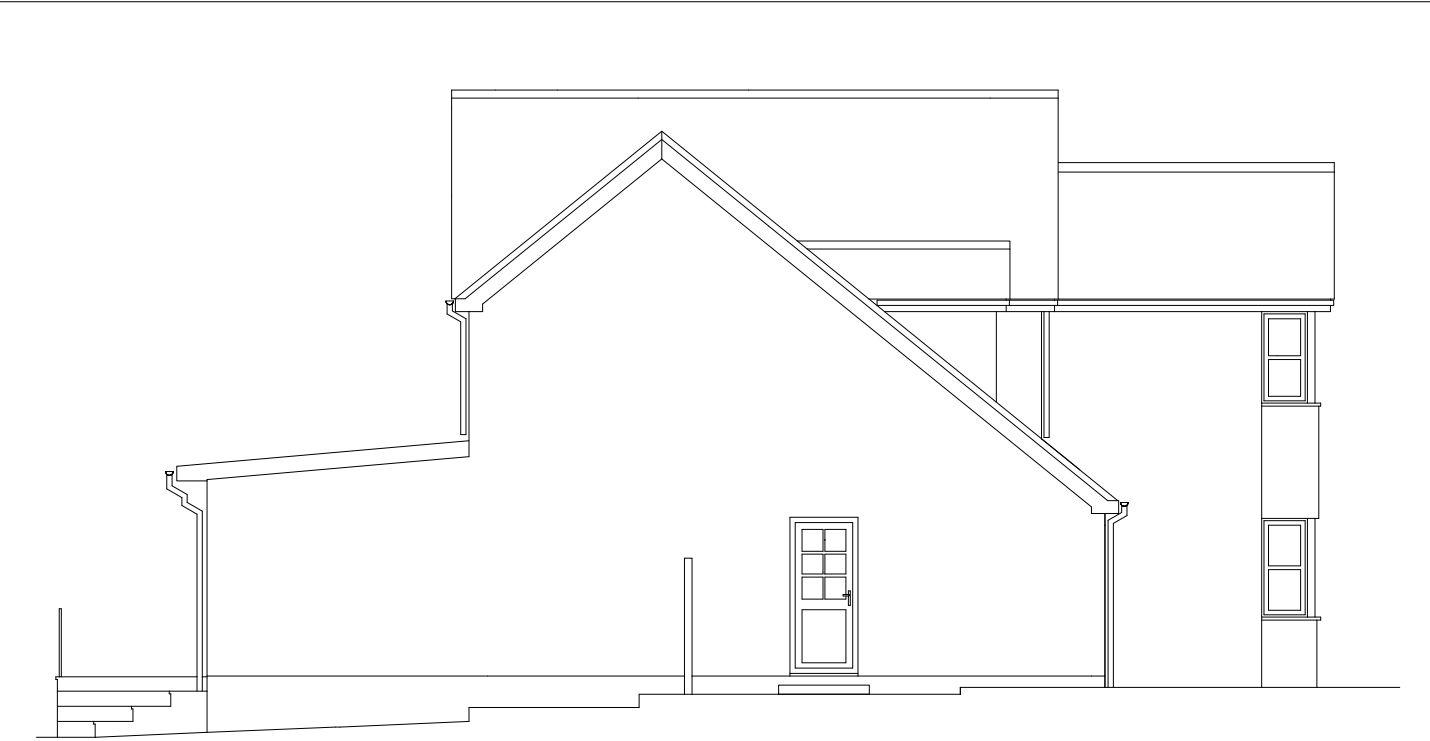


EXISTING SIDE ELEVATION

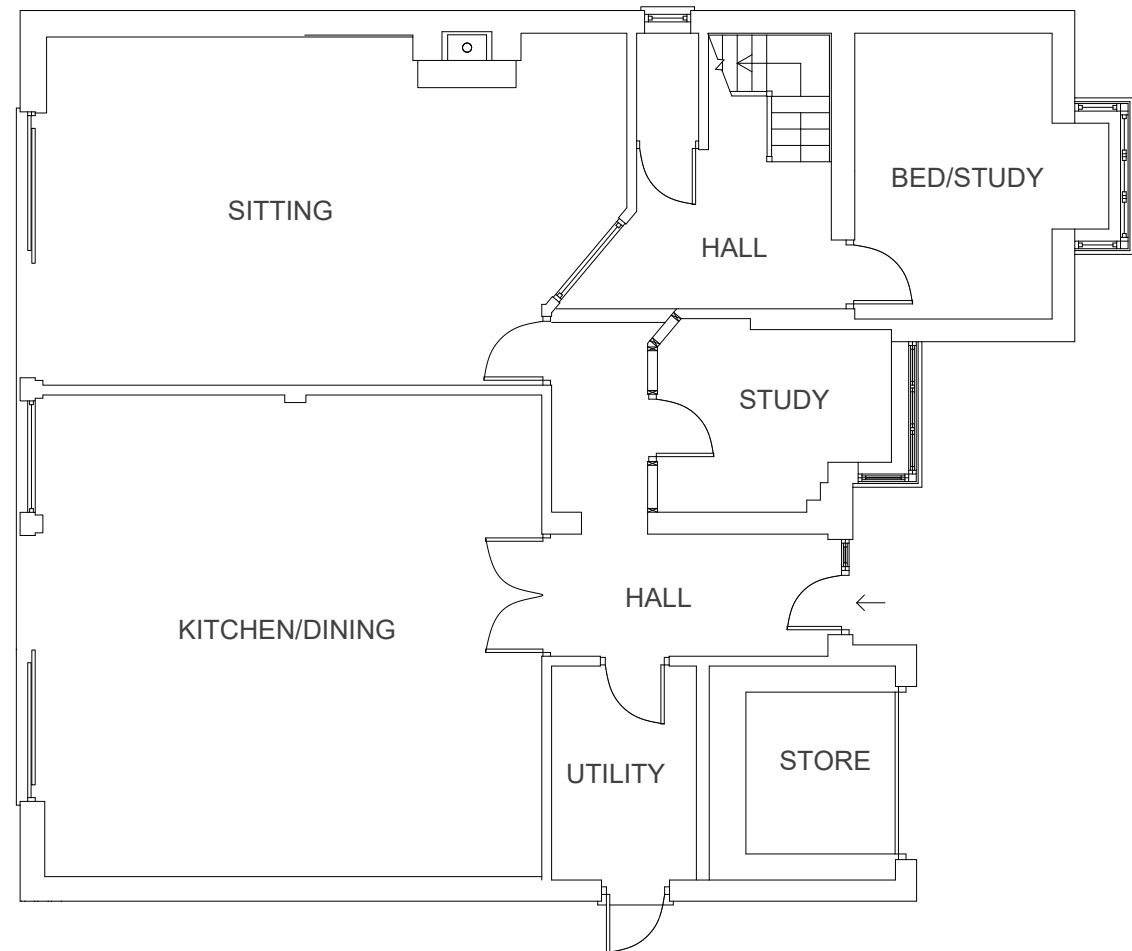

EXISTING GROUND FLOOR

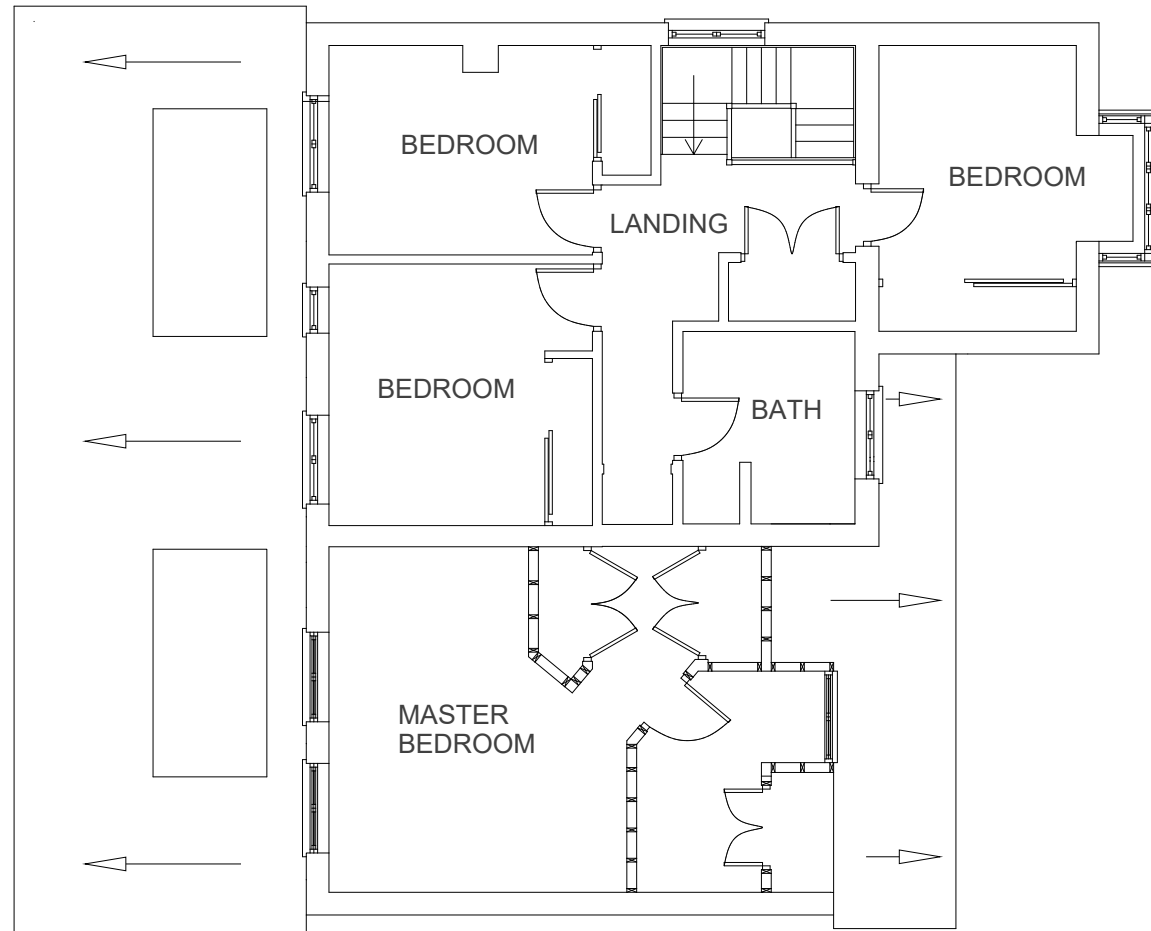

EXISTING 1ST FLOOR

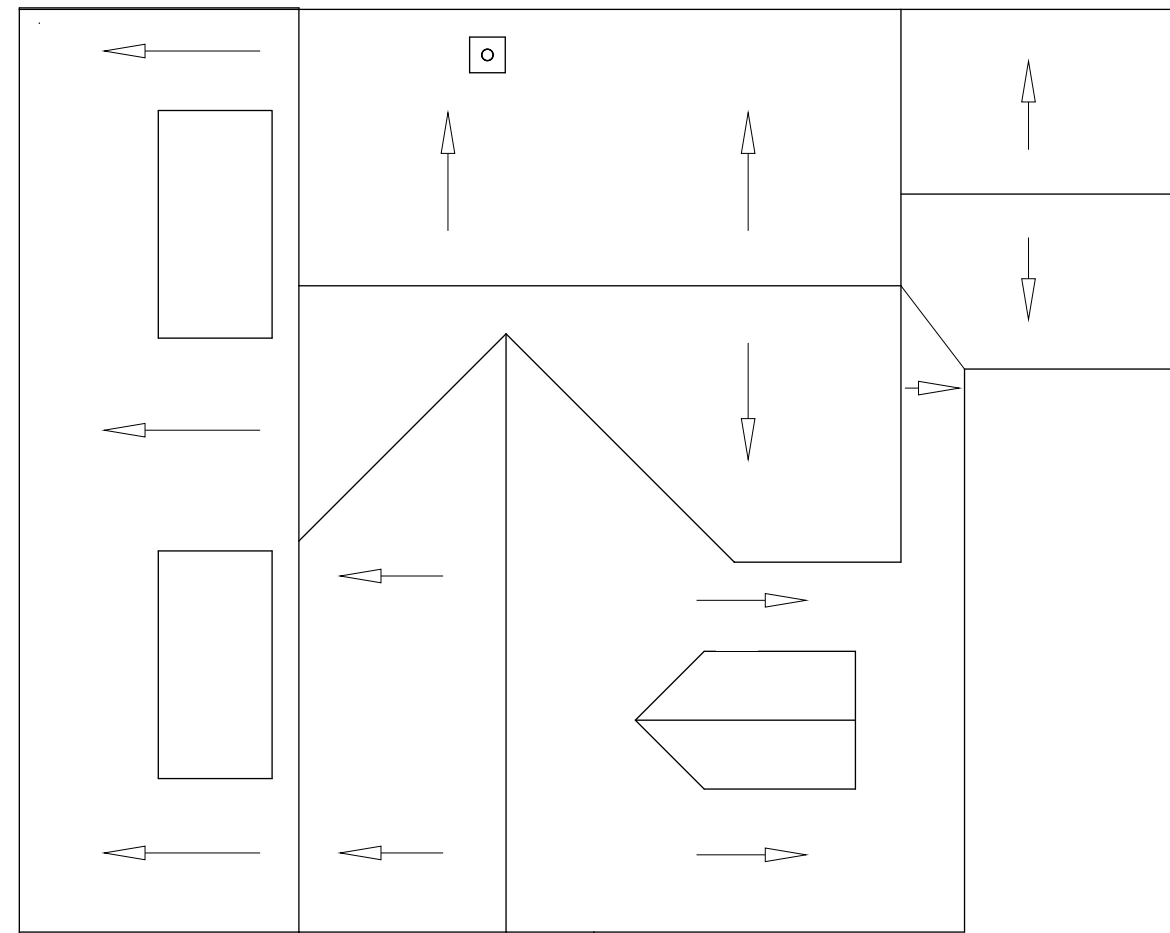


EXISTING ROOF LAYOUT




PROPOSED FRONT ELEVATION




PROPOSED REAR ELEVATION

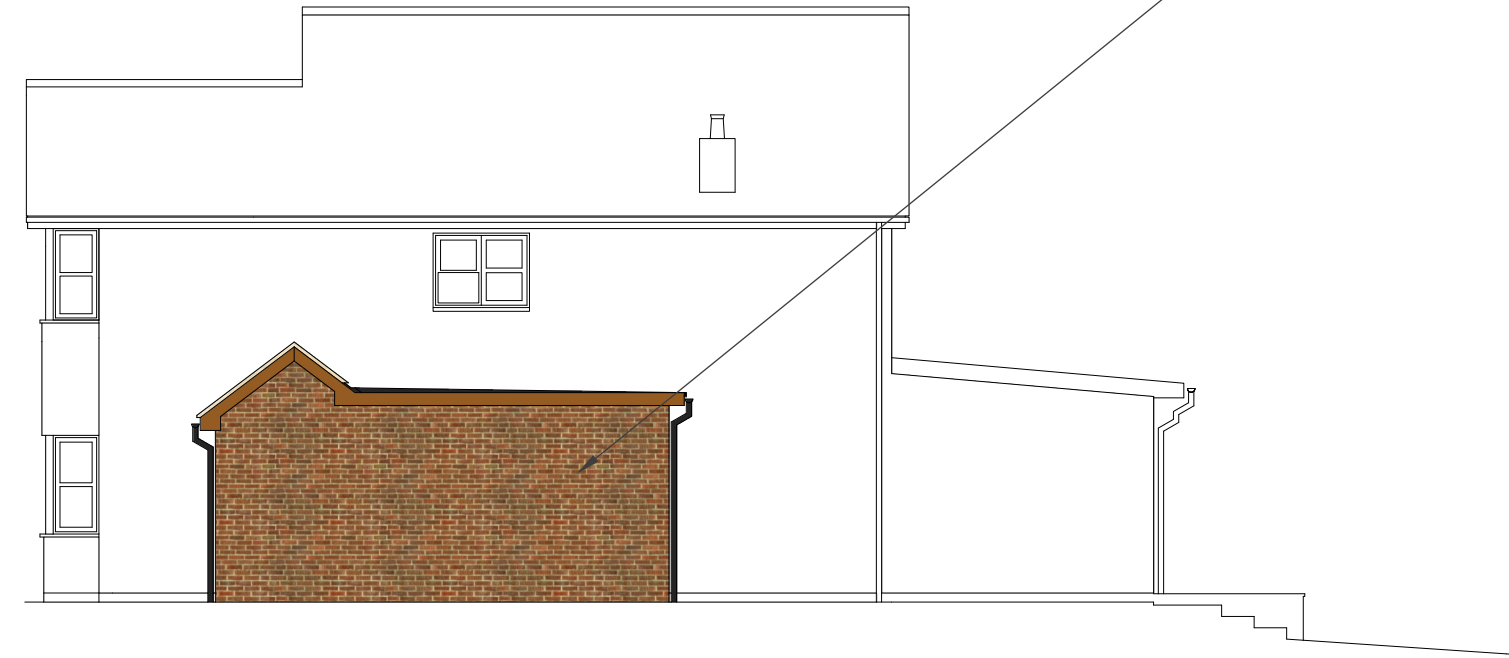


PROPOSED SIDE ELEVATION

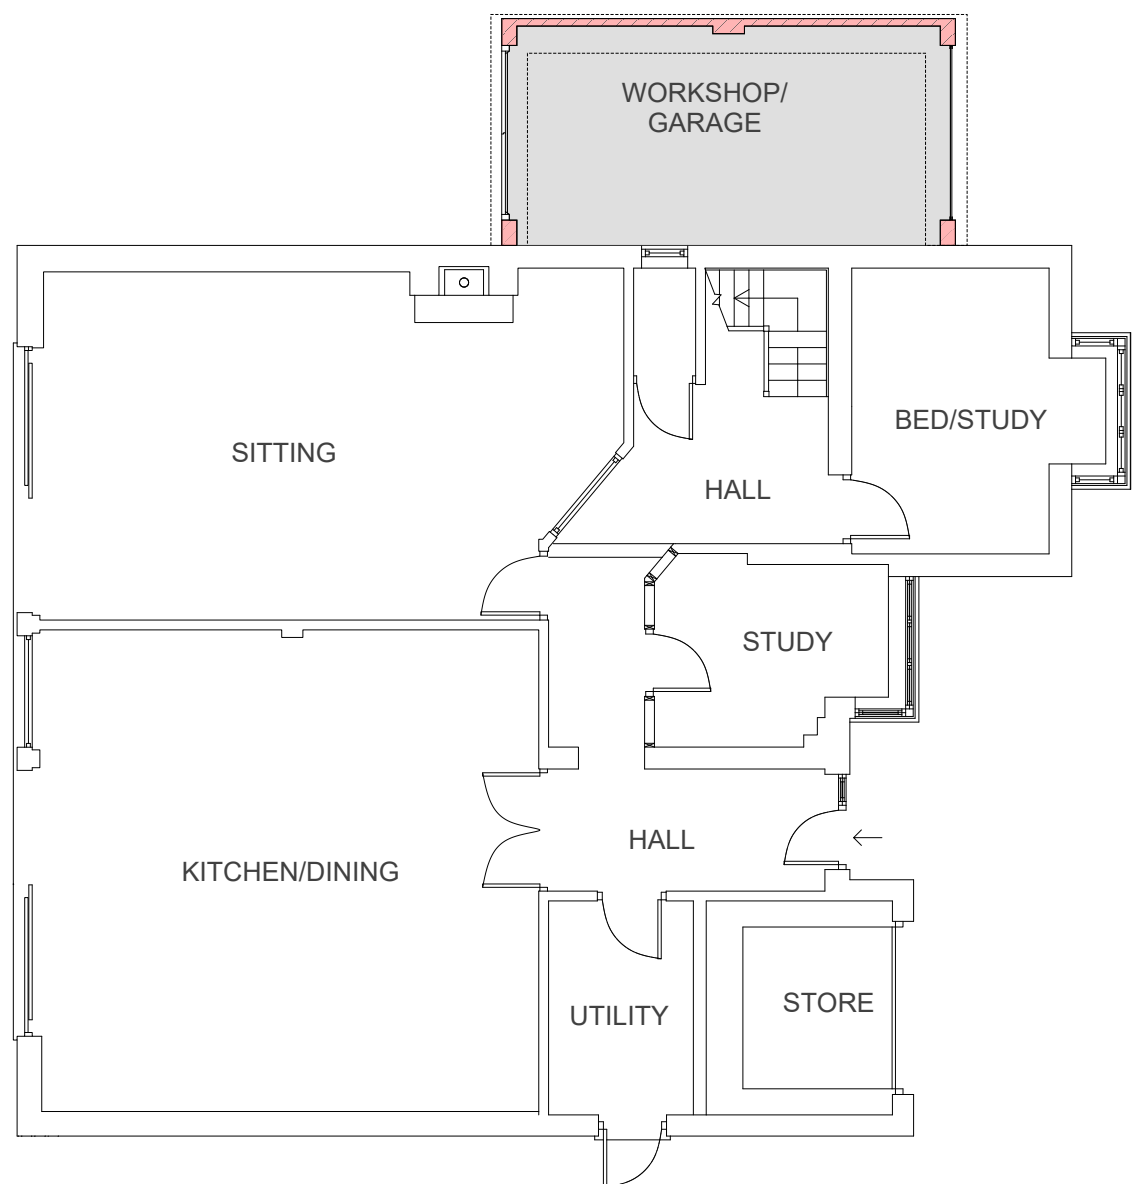


PROPOSED GRD FLOOR

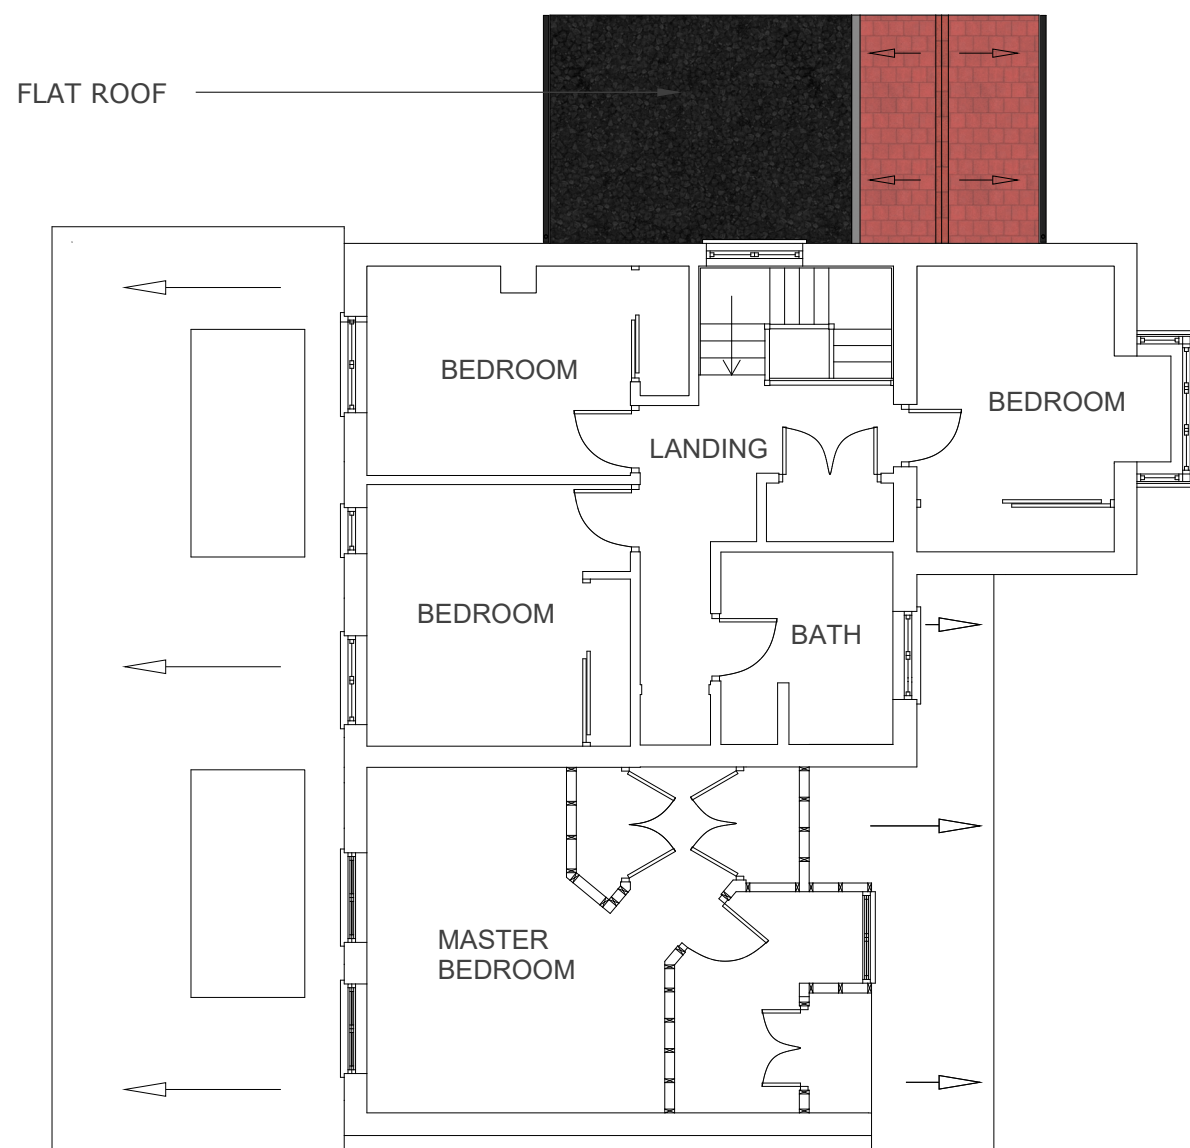

1ST FLOOR UNCHANGED

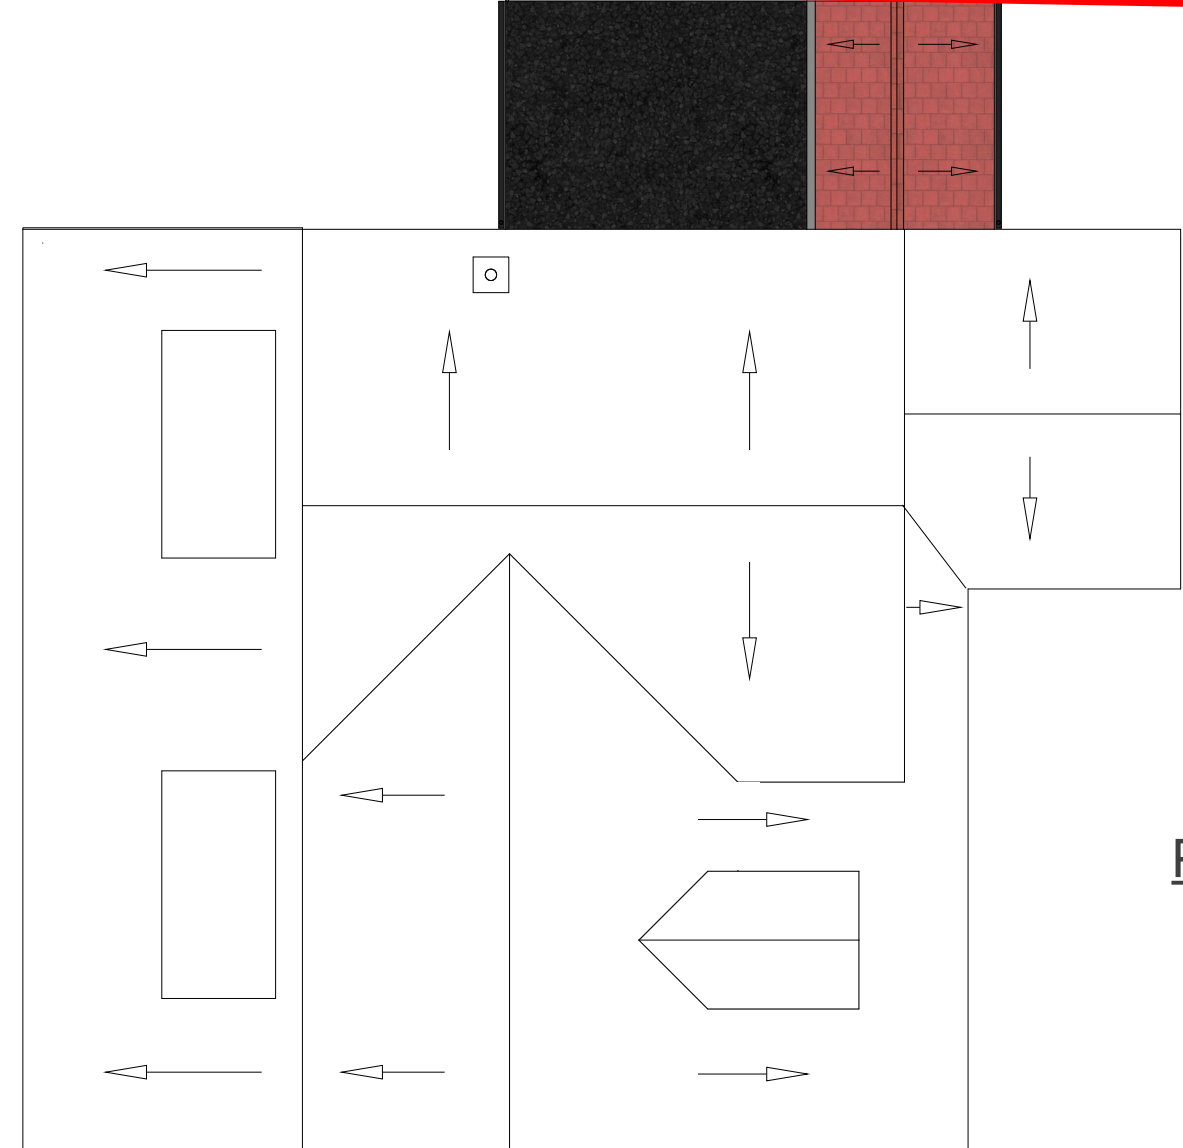

PROPOSED ROOF LAYOUT

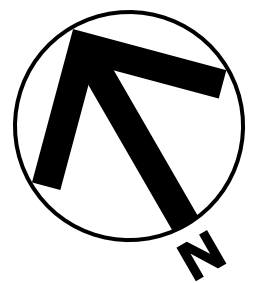

All drawings supplied by DWG Plans are to be used for planning permission purposes only. This drawing is not to be used as a construction plan, working drawing or for Building Regulation purposes. The contractor, sub-contractor or supplier is to check all relevant dimensions, levels, existing structure and materials on site prior to commencement of works. If there are any discrepancies between drawings or incomplete dimensions then this should be reported to the client and instructions obtained before proceeding further with the works. This drawing is copyright and may not be copied, traced altered or reproduced without written permission from DWG Plans.

DWG PLANS 35 Cranmer Drive, Nursling, Southampton, S016 0TD Mobile 07851229345, Email: info@dwgplans.co.uk			TITLE Proposed Plans for garage/workshop 14 OAKWOOD ROAD, CHANDLERS FORD		
DRAWN	NAME AJM	DATE 17/03/2025	SIZE A1	DWG NO DWG PLAN 03723	REV A
CLIENT MR & MRS EMINTON			SCALE 1:100 @ A1		
			SHEET 1 OF 1		

0 5 10 0 5 10
SCALE 1:100
SCALE 1:50