

Drawing Notes:


The Copyright of this drawing belongs solely to BPS Design Consultants Ltd and it should not be copied or reproduced without written consent from BPS Design Consultants.

Any written dimensions to take precedent over scaling and all dimensions should be checked on site.


This drawing has been prepared for the purposes of planning consent and should NOT be used for construction or any other use.




Location Plan 1 : 1250

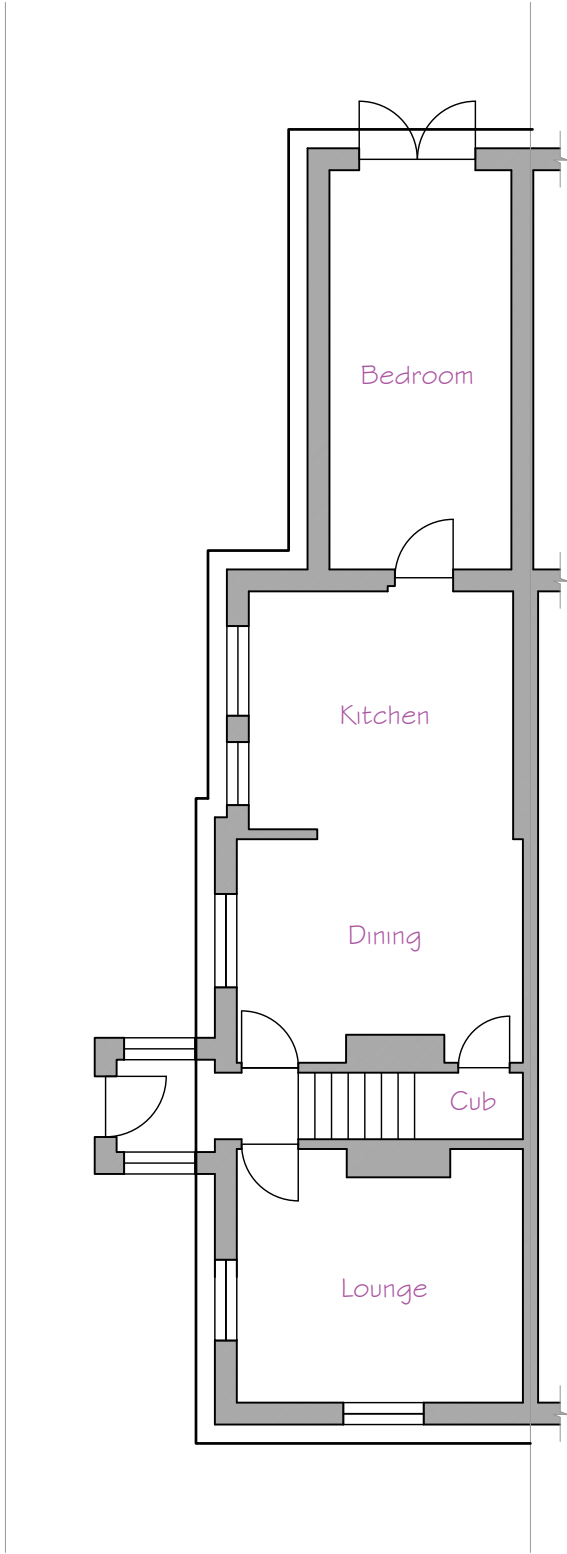

Existing Ground Floor Plan

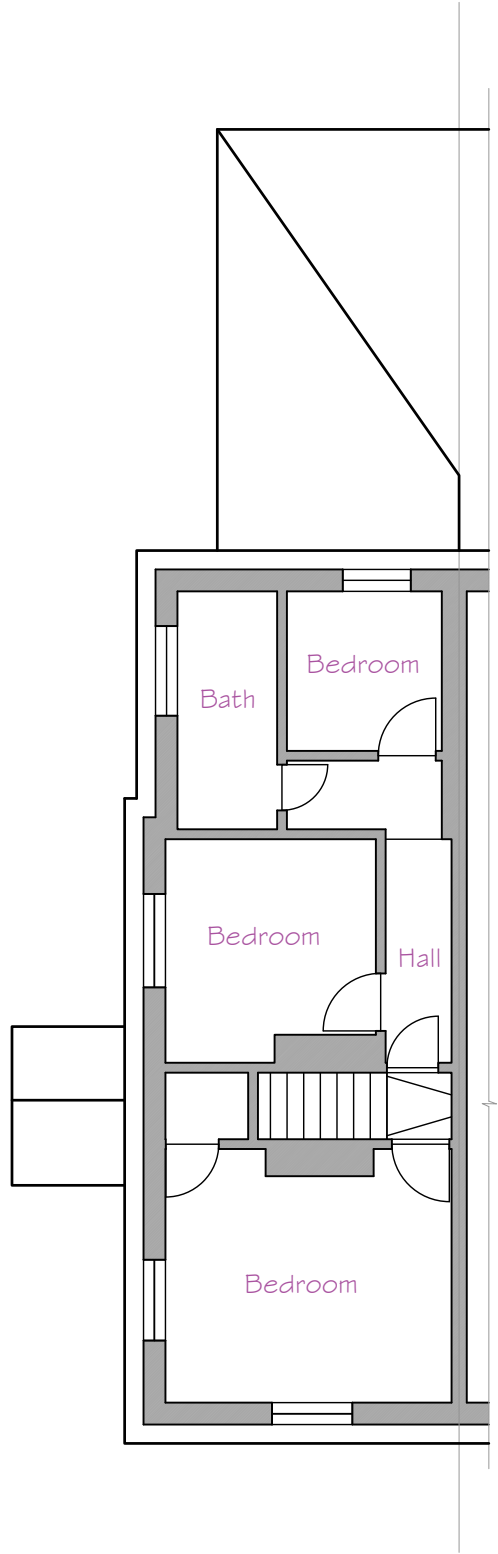

Existing First Floor Plan

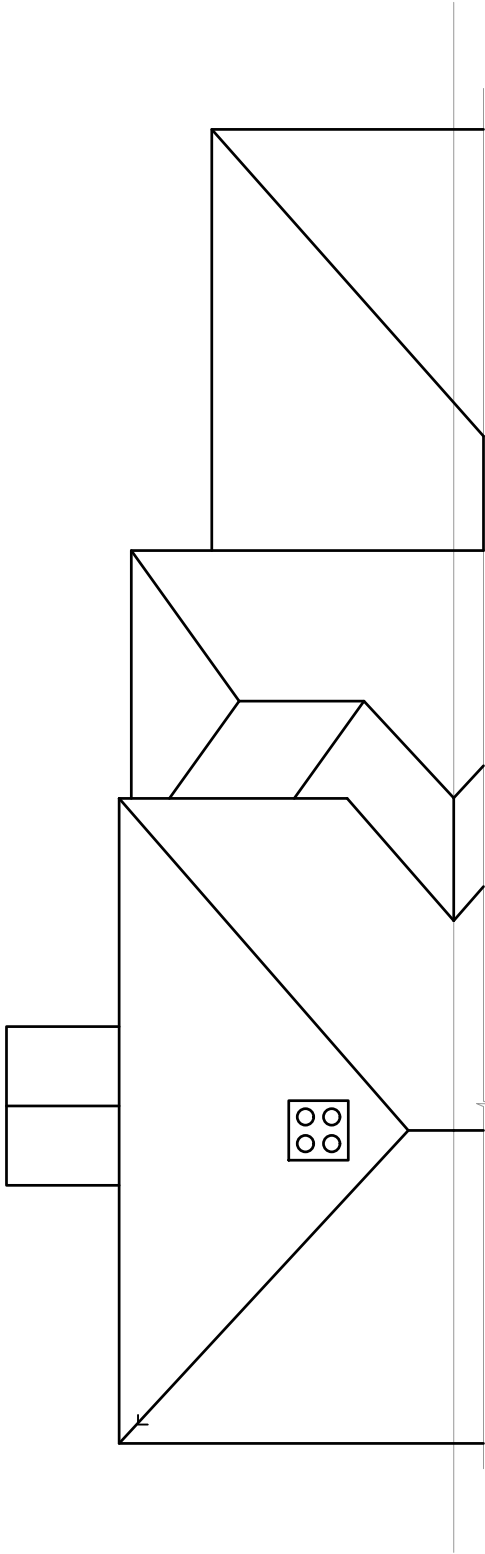

Existing Roof Plan



Existing Side Elevation

Existing Front Elevation

Existing Rear Elevation

Existing Plans and Elevations 1 : 100

BPS Design Consultants Ltd
Architectural Services and Structural Engineers

Seafields, Doddwell Lane, Bursledon, Southampton, SO31 1DJ

Tel: 023 8040 4017

robert@bpsdesign.co.uk colin@bpsdesign.co.uk
Mobile: 07915 604 293 Mobile: 07886 655 897

www.bpsdesign.co.uk

Project: 48 New Road
Netley Abbey
Southampton

Client: Emma Squires

Dwg Title: Existing Layouts

Dwg No: PL/01 Revision: -

Date: Mar 2025 By: rjn Scale: As Shown

The Copyright of this drawing belongs solely to BPS Design Consultants Ltd. It should not be copied or reproduced without consent from BPS Design Consultants Ltd. Original drawing at A1 size.