



Drawing Legend

- Existing Walls
- New Walls
- Site Boundary Line
- Demolition Layer
- 1 Dining Table with Bench
- 2 Door Blocked
- 3 Chimney Breast Removed
- 4 Structural Support Above

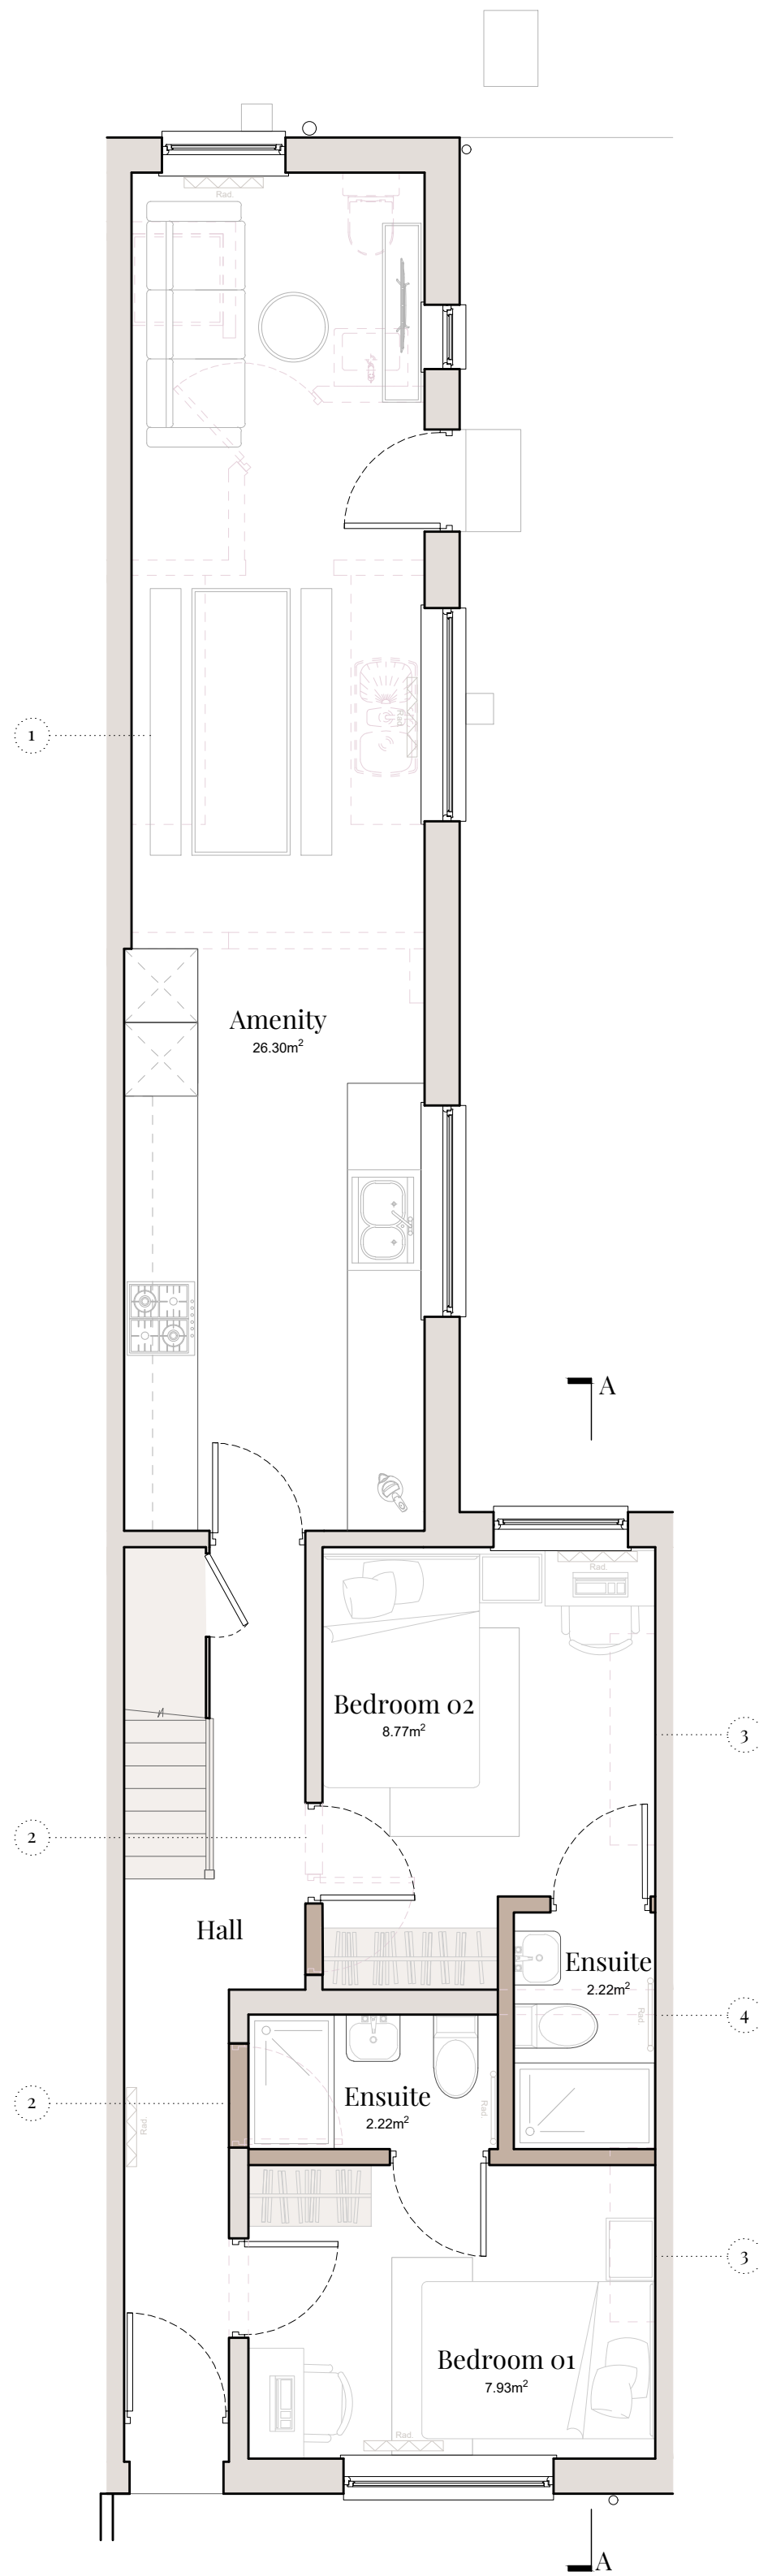

Proposed Ground Floor Plan

1:50

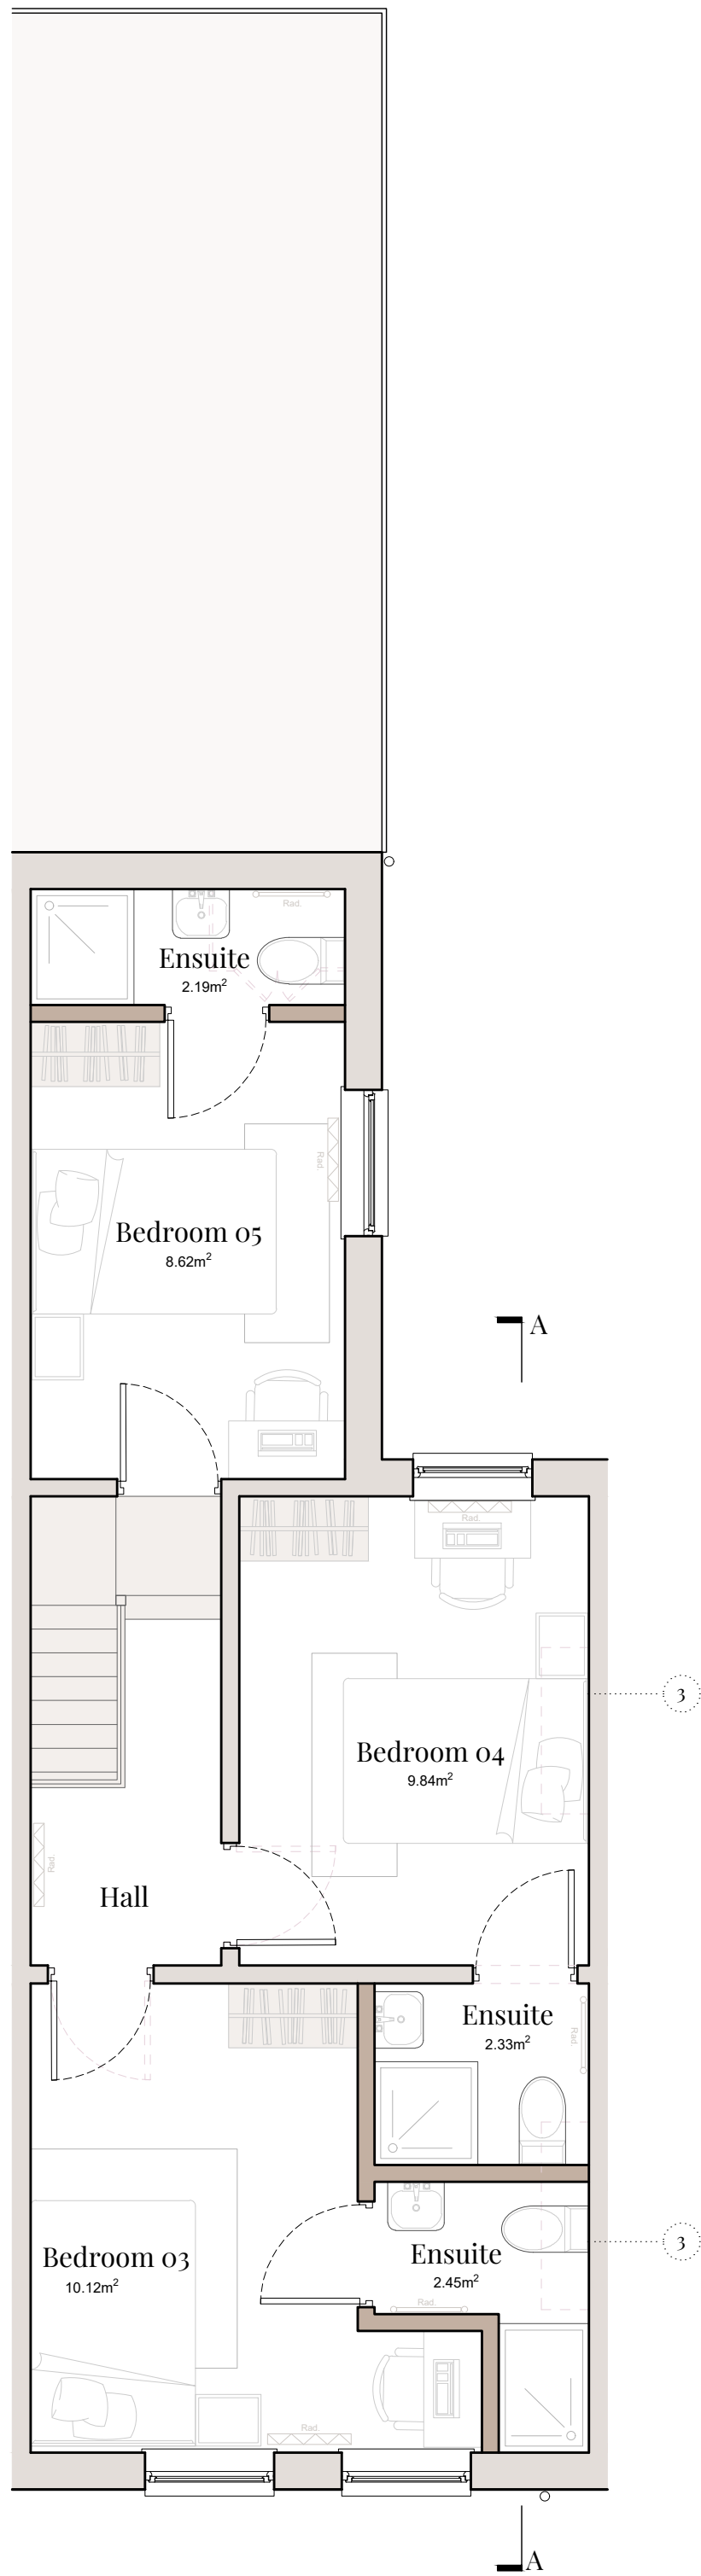

Proposed First Floor Plan

1:50

Disclaimer

Adjacent Properties and boundaries are shown for illustrative purposes only and have not been surveyed unless otherwise stated. All areas shown are approximate and should be verified before forming the basis of a decision. Do not scale other than for Planning purposes. All dimensions must be checked by the contractor before commencing work on site. No deviation from this drawing will be permitted without prior written consent of the architect. The copyright of this drawing remains with ZAHRADA Design Limited and may not be reproduced in any form without prior written consent.

Scale

1:50 @ A1

Project No.

ZR1014

Drawing Number

C02_RevA

Drawing Status

Preliminary

Project Name

76 Desborough Road, Eastleigh

Drawing Title

Proposed Floor Plans

Drawn

ZW

Checked

TW

Date

October 2024

Revision

A - Note added

Date

10.10.2024

North

North

Notes

Drawing based on information provided by Trinity Rose. Drawing Ref. B24-1742-E-100. All radiator positions shown indicatively and subject to further on-site investigation. Existing radiator positions to be retained if possible. If radiator positions are to be relocated, ZAHRADA should be notified to provide advice on updated furniture layouts prior to commencement.

