

LEGEND:

Proposed site







Existing fabric

Proposed fabric

0

5m

N

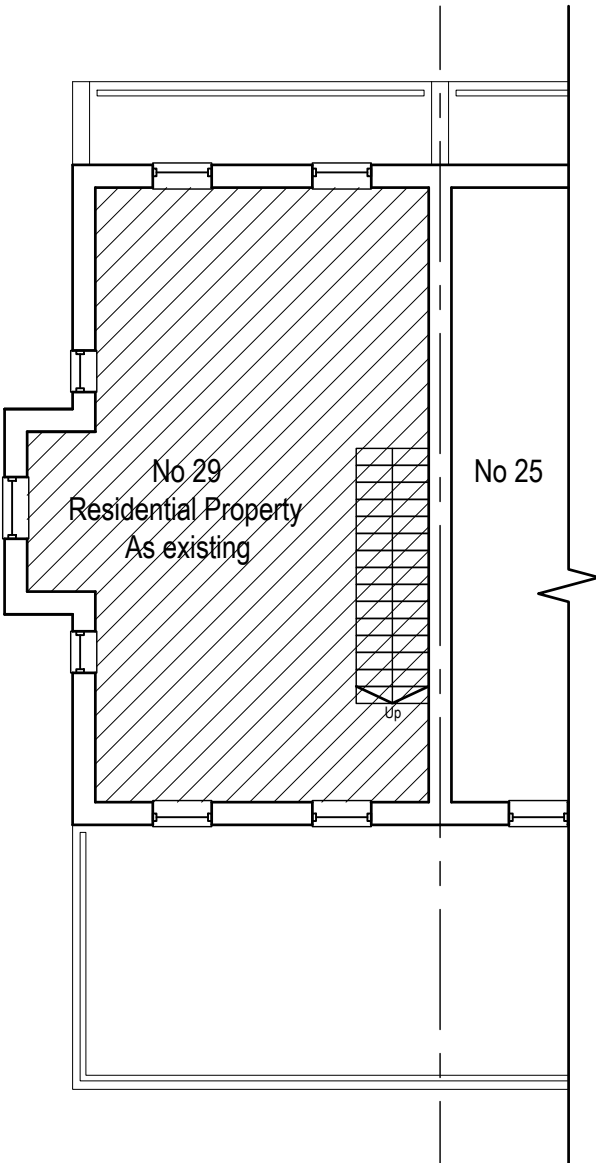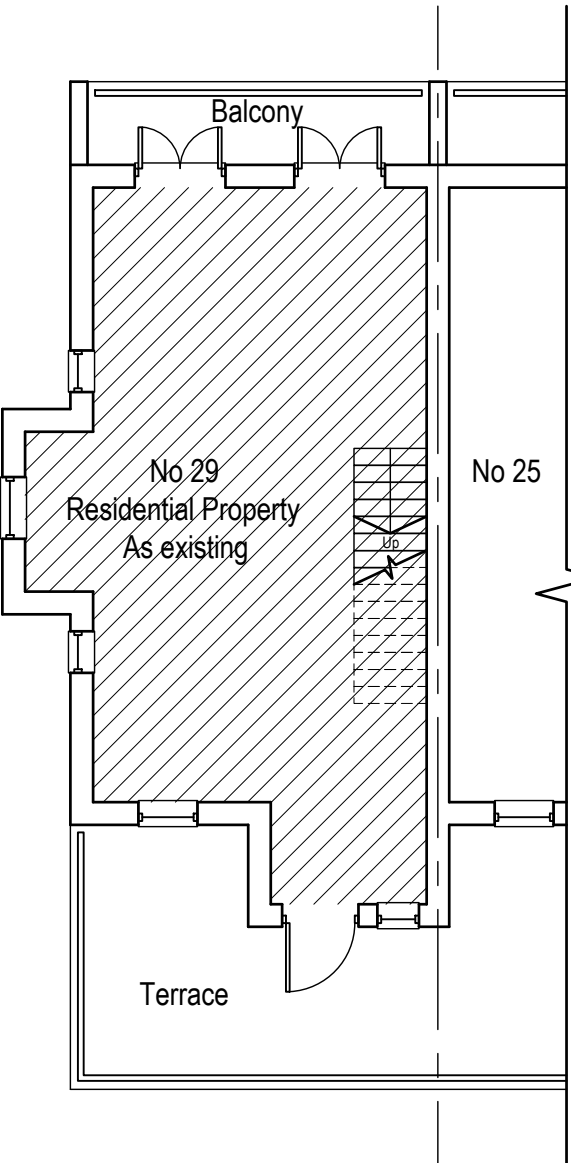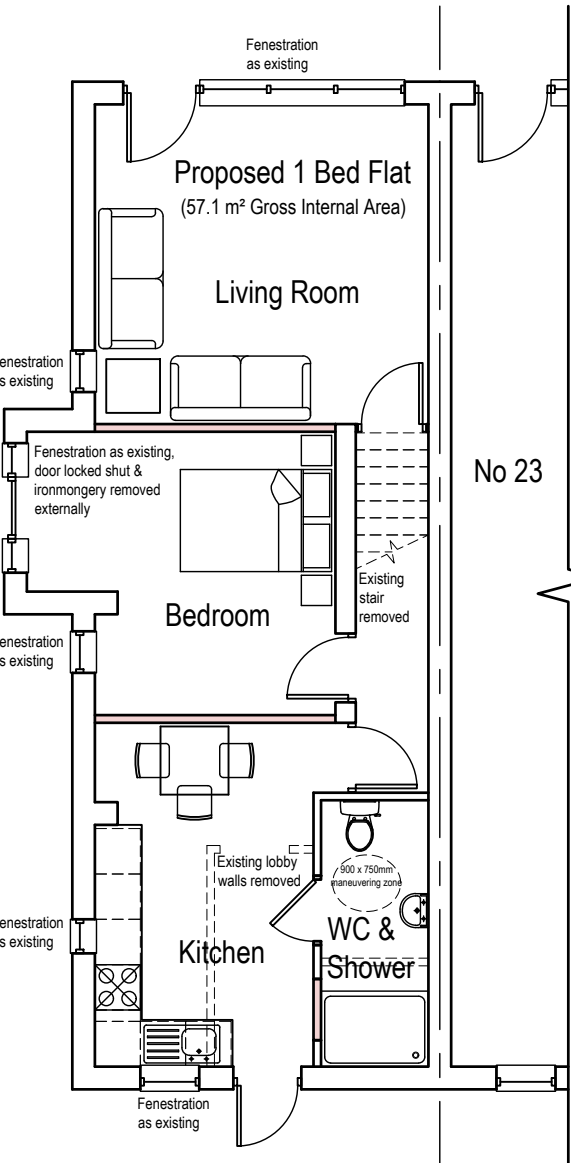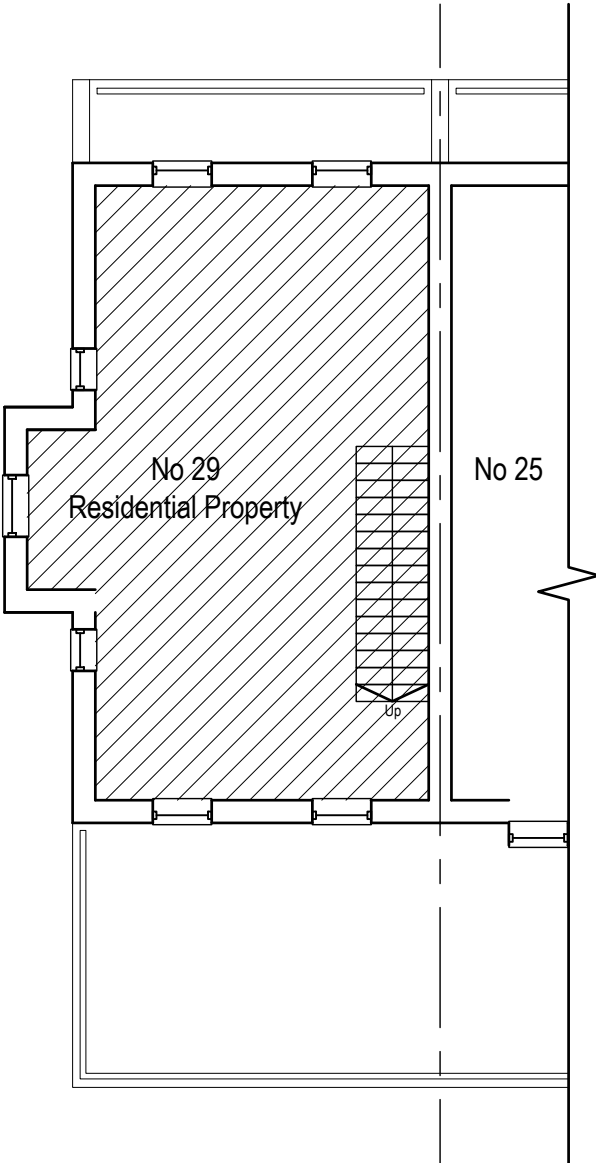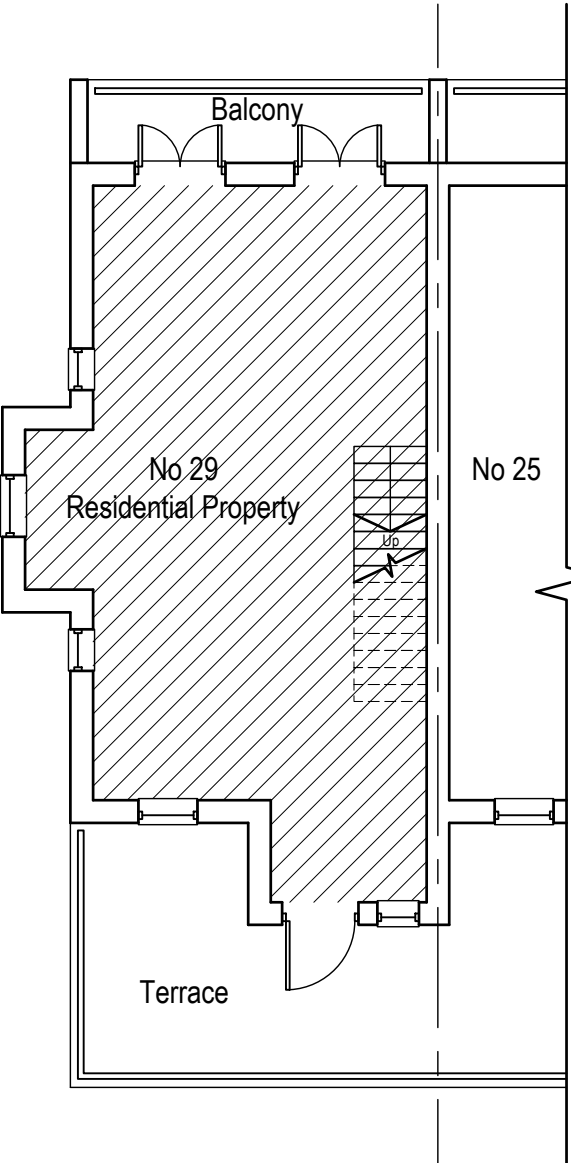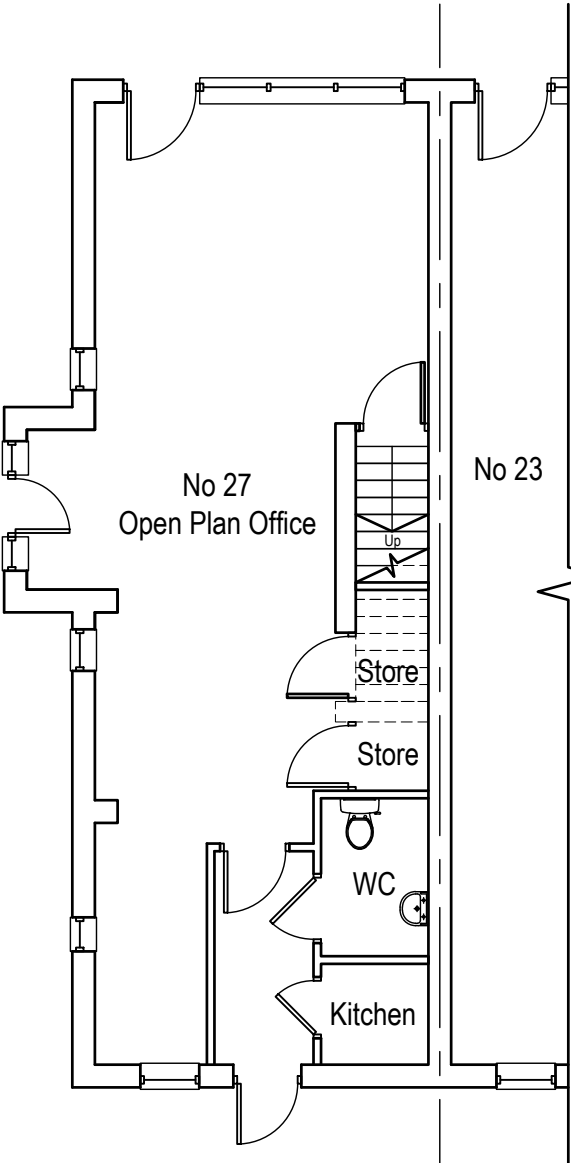

notes:

© Copyright Reserved

1. This drawing is the copyright of vision architects limited

2. DO NOT copy, alter or reproduced in any way or pass to a third party without written authority

3. ~~DO NOT scale these drawings~~ dimensions to be checked on site prior to commencing any work

4. READ in conjunction with other Consultants documentation & drawings regarding this project

5. DISCREPANCIES should be reported in writing to the project architect or engineer immediately

MODEL FILE REFERENCE - 240027-A-PL_RIBA 03

B Prior Approval Application

A Prior Approval Application

rev. description

2025.03.21 dp AJC

2025.03.03 dp AJC

date by ch

scale: 1:100 @ A3

date: 2024.10

drawn: dp

checked: AJC

client: Mr. D Haynes

project: 27 Pirelli Way, Eastleigh, Hampshire. SO50 5GE

drawing: Existing & Proposed Ground, 1st, & 2nd Floor Plans

status: RIBA 03 - Prior Approval

wessex house upper market street eastleigh hampshire SO50 9FD

t: 01794 830660 w: www.vision-architects.co.uk

vision architects

drawing no.: 240027-A-PL-005 revision: B