



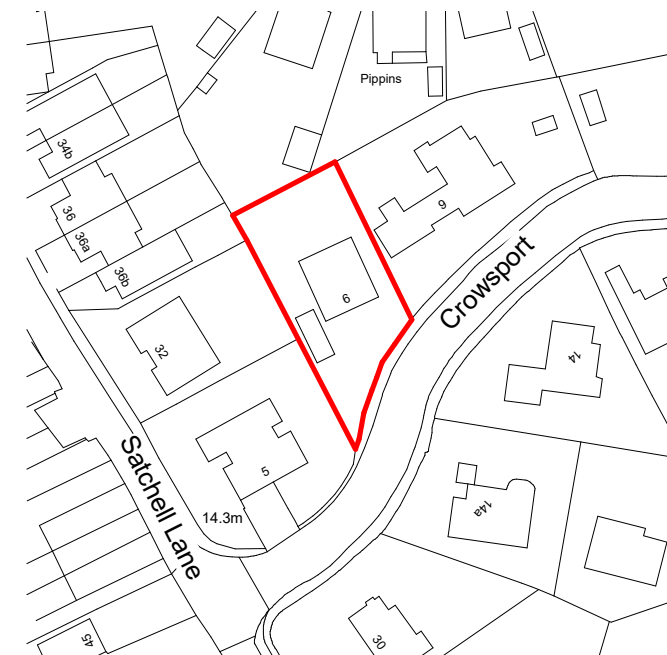

Location Plan

1 : 1250

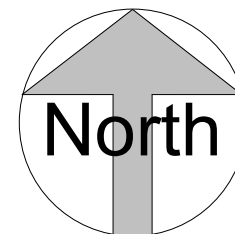


VISUAL SCALE 1:1250 @ A3

This location map was purchased from
emapsite.com and is subject
to the following © Crown copyright and
database rights
Ordnance Survey 0100031673

Sole Ownership Site Plan

1 : 200

 

VISUAL SCALE 1:200 @ A3

IJ Murray
Associates Ltd
www.ijma.co.uk



I J Murray Associates
Ltd
200 Seafront
Hayling Island
Hampshire
PO11 9HR
Phone 07779 246915
e-mail ian@ijma.co.uk

These drawings are for planning and, if specified, building regulation purposes only and are not for construction. All dimensions should be checked on site before work commences

These drawings are the property of IJ Murray Associates Ltd and should not be reproduced or used in any way without the permission of a Director of IJ Murray Associates Ltd

Mr & Mrs Gould

Capstan Lodge V21

Proposed Site & Location Plans

Project number	Project Number	A111	
Date	Issue Date		
Drawn by	Author		
Paper size	A3 (Print 100% no borders)		
		Scale	As indicated