



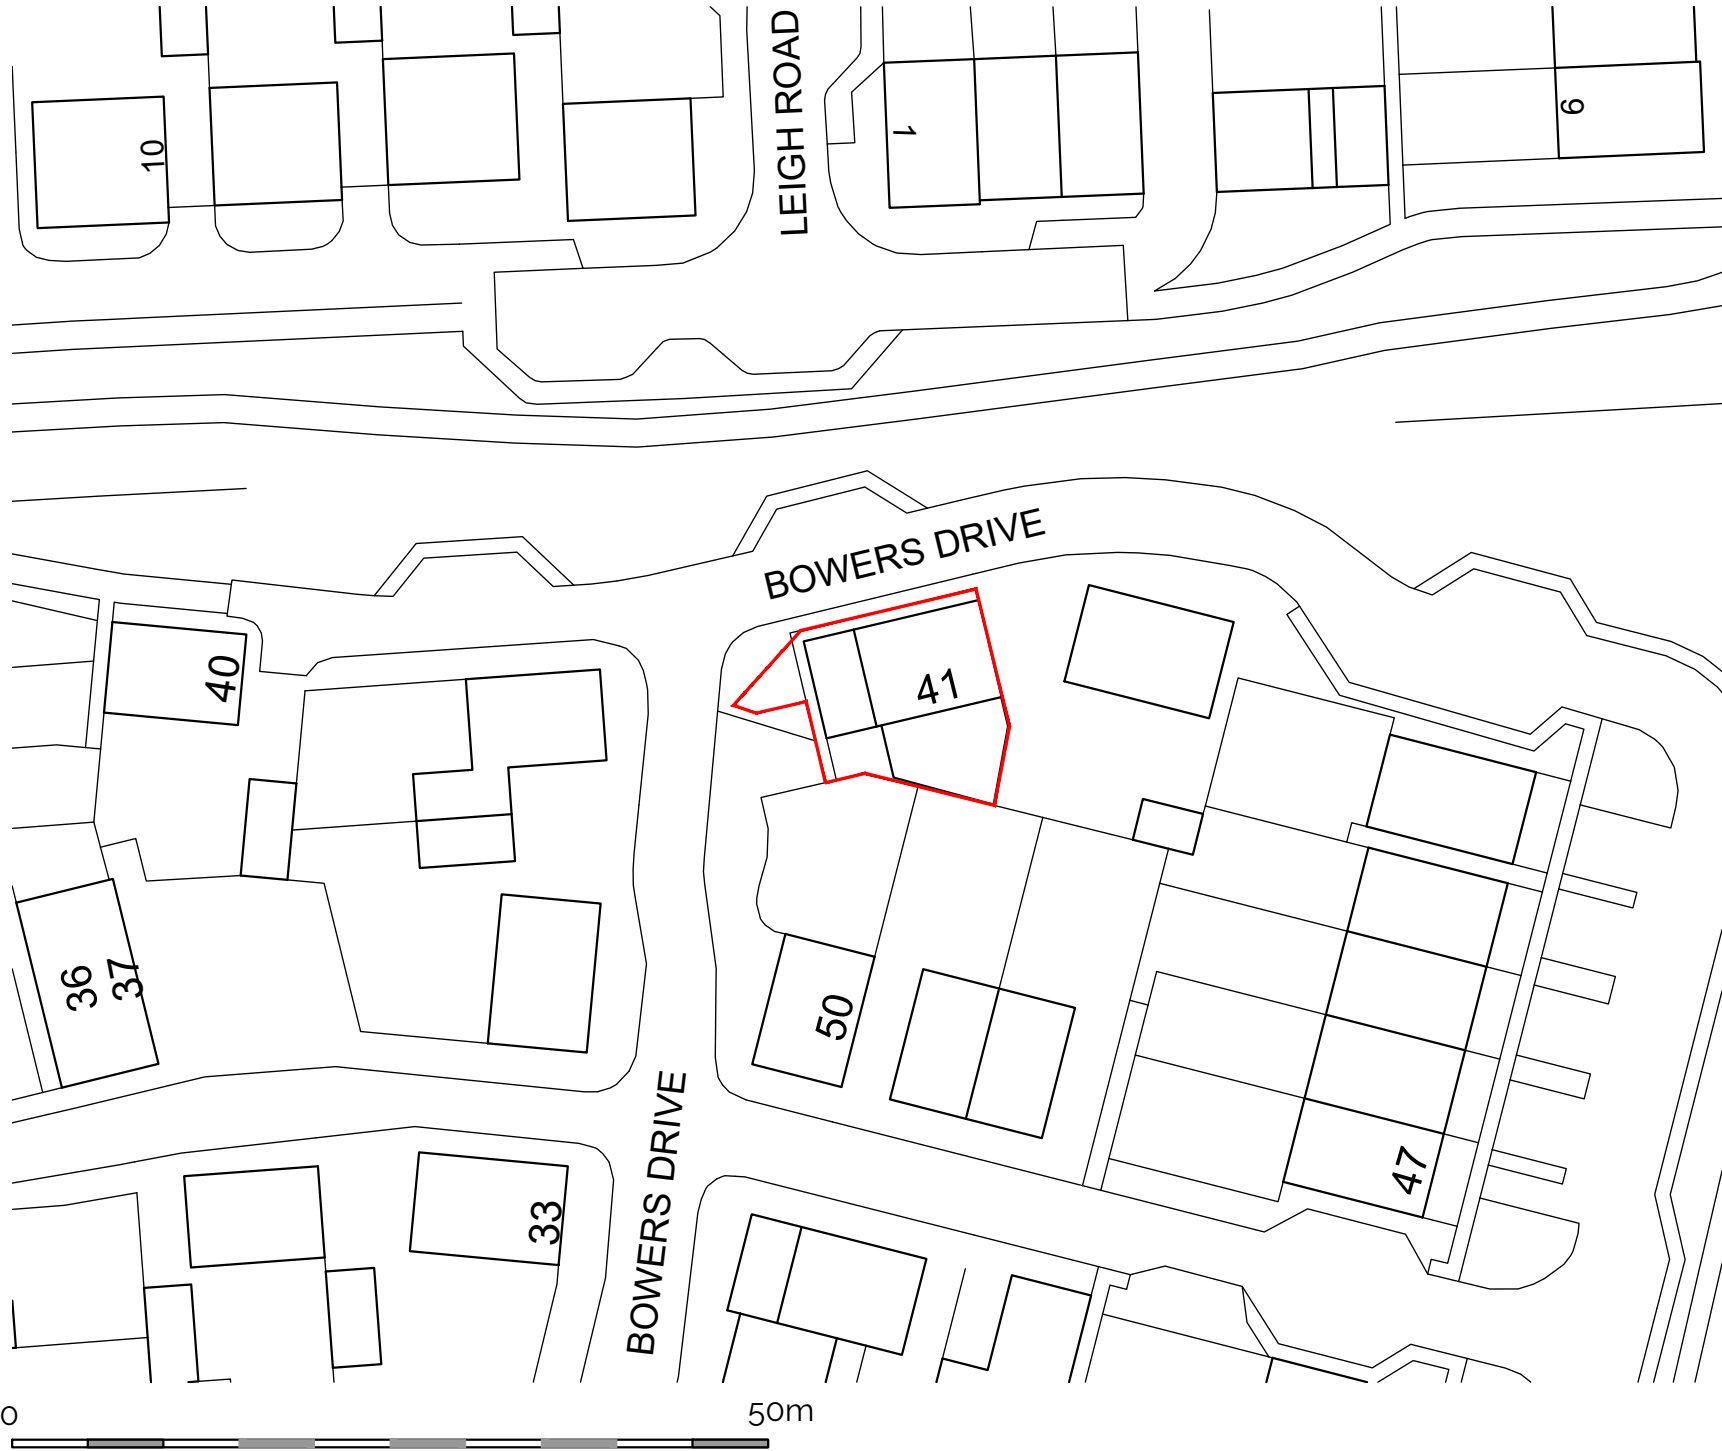

Block Plan (1:500)

Ordnance Survey, (c) Crown
Copyright 2025. All rights reserved.
Licence number 100022432

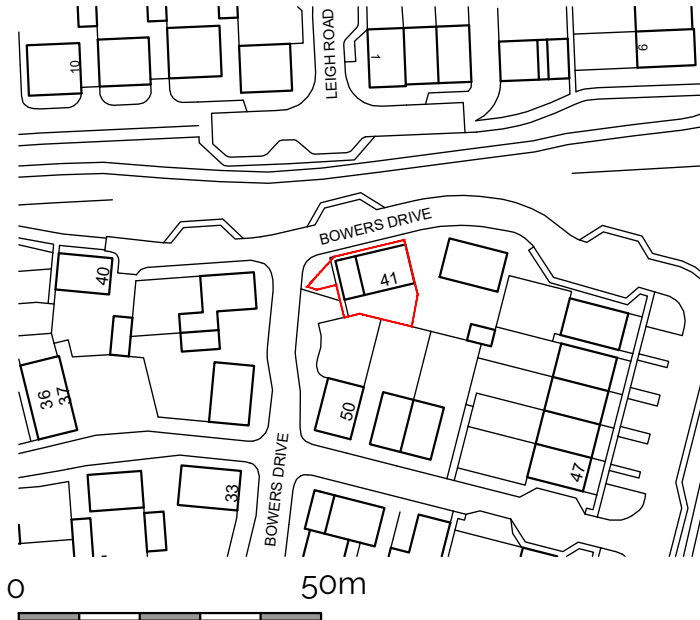

Location Plan (1:1250)

Ordnance Survey, (c) Crown
Copyright 2025. All rights reserved.
Licence number 100022432

- NOTES:**
1. The contents of this drawing are copyright.
 2. Scaled drawing for Planning purposes only.
 3. Contractors must verify all dimensions and report any discrepancies before putting work in hand or making any shop drawings.
 4. Lower ground construction/ retaining structure to be structural engineers design.
 5. Electrical layouts to be agreed with client & added to drawing
 6. Drawings to be read in conjunction with specification.

Rev	Date	Description	By
A	24.03.25	Red line amended	NDP

REVISIONS:

PROJECT STAGE: PLANNING

CLIENT:
Lyes Oukia

PROJECT & DRAWING TITLE:
41 Bowers Drive, Southampton SO31 8LZ

Block and Location Plan	
Scale @ A3: 1:500, 1:1250 Date: 07/01/25	Drawn by: NDP Checked by:
DRAWING No: ASP.24.061.P001	REVISION: A

ARCHITECTURE - PLANNING - PROJECT MANAGEMENT - CDM

74 Sopers Lane, Christchurch,
Dorset, BH23 1JF
01202 473222
www.aspirearchitects.co.uk
info@aspirearchitects.co.uk
© Aspire Architects Ltd

