


ALL HABITABLE ROOMS TO BE HAVE
MECHANICAL VENTILATION SYSTEM TO
SUPPLY ROOMS WITH FRESH AIR (TO BE
DESIGNED BY SPECAILIST)

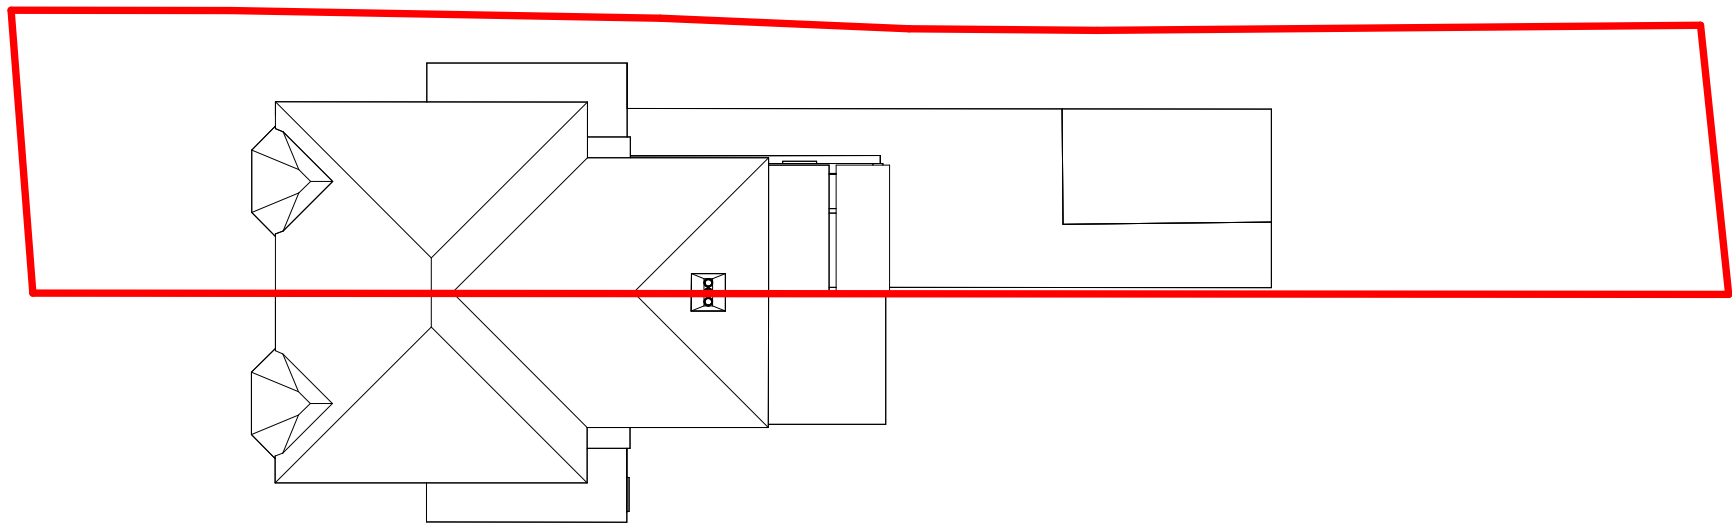


Existing Site Plan
1 : 200





Brick Bat Box to be built into side of existing building.
2 x Brick Standard Bird Box to be built into side of existing building.

Pilkington **Optiphon**
windows to front elevation

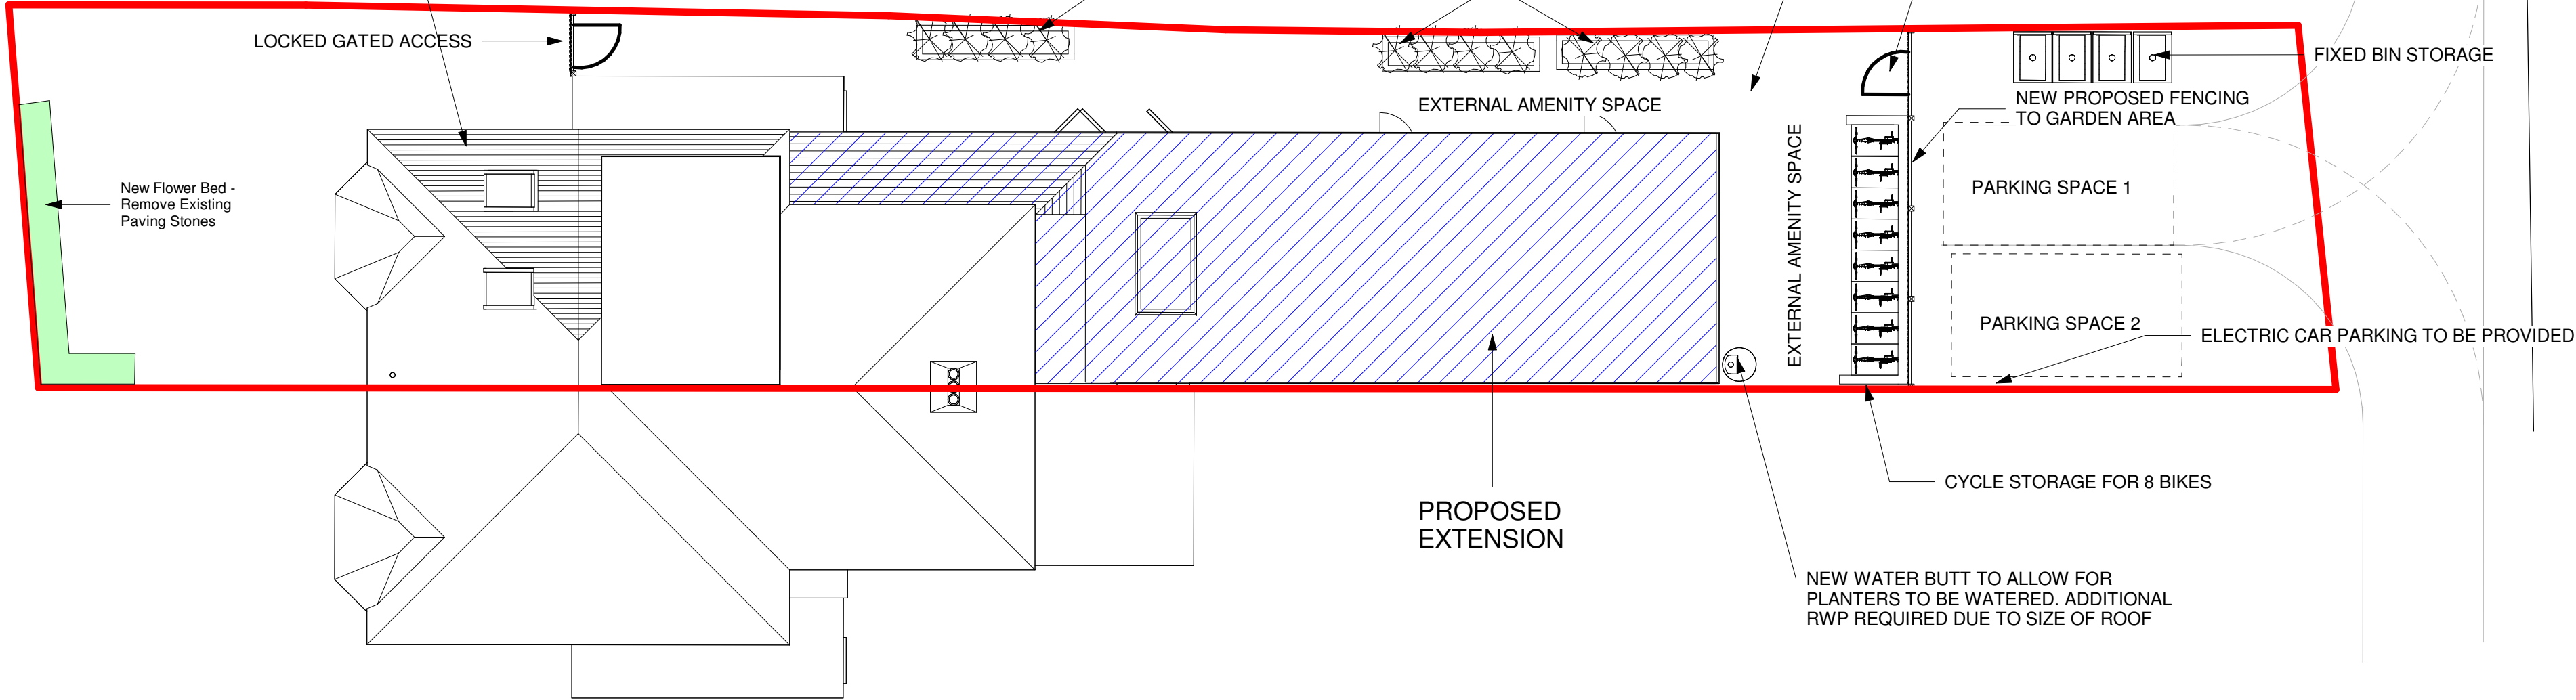

Site Plan
1 : 100

107

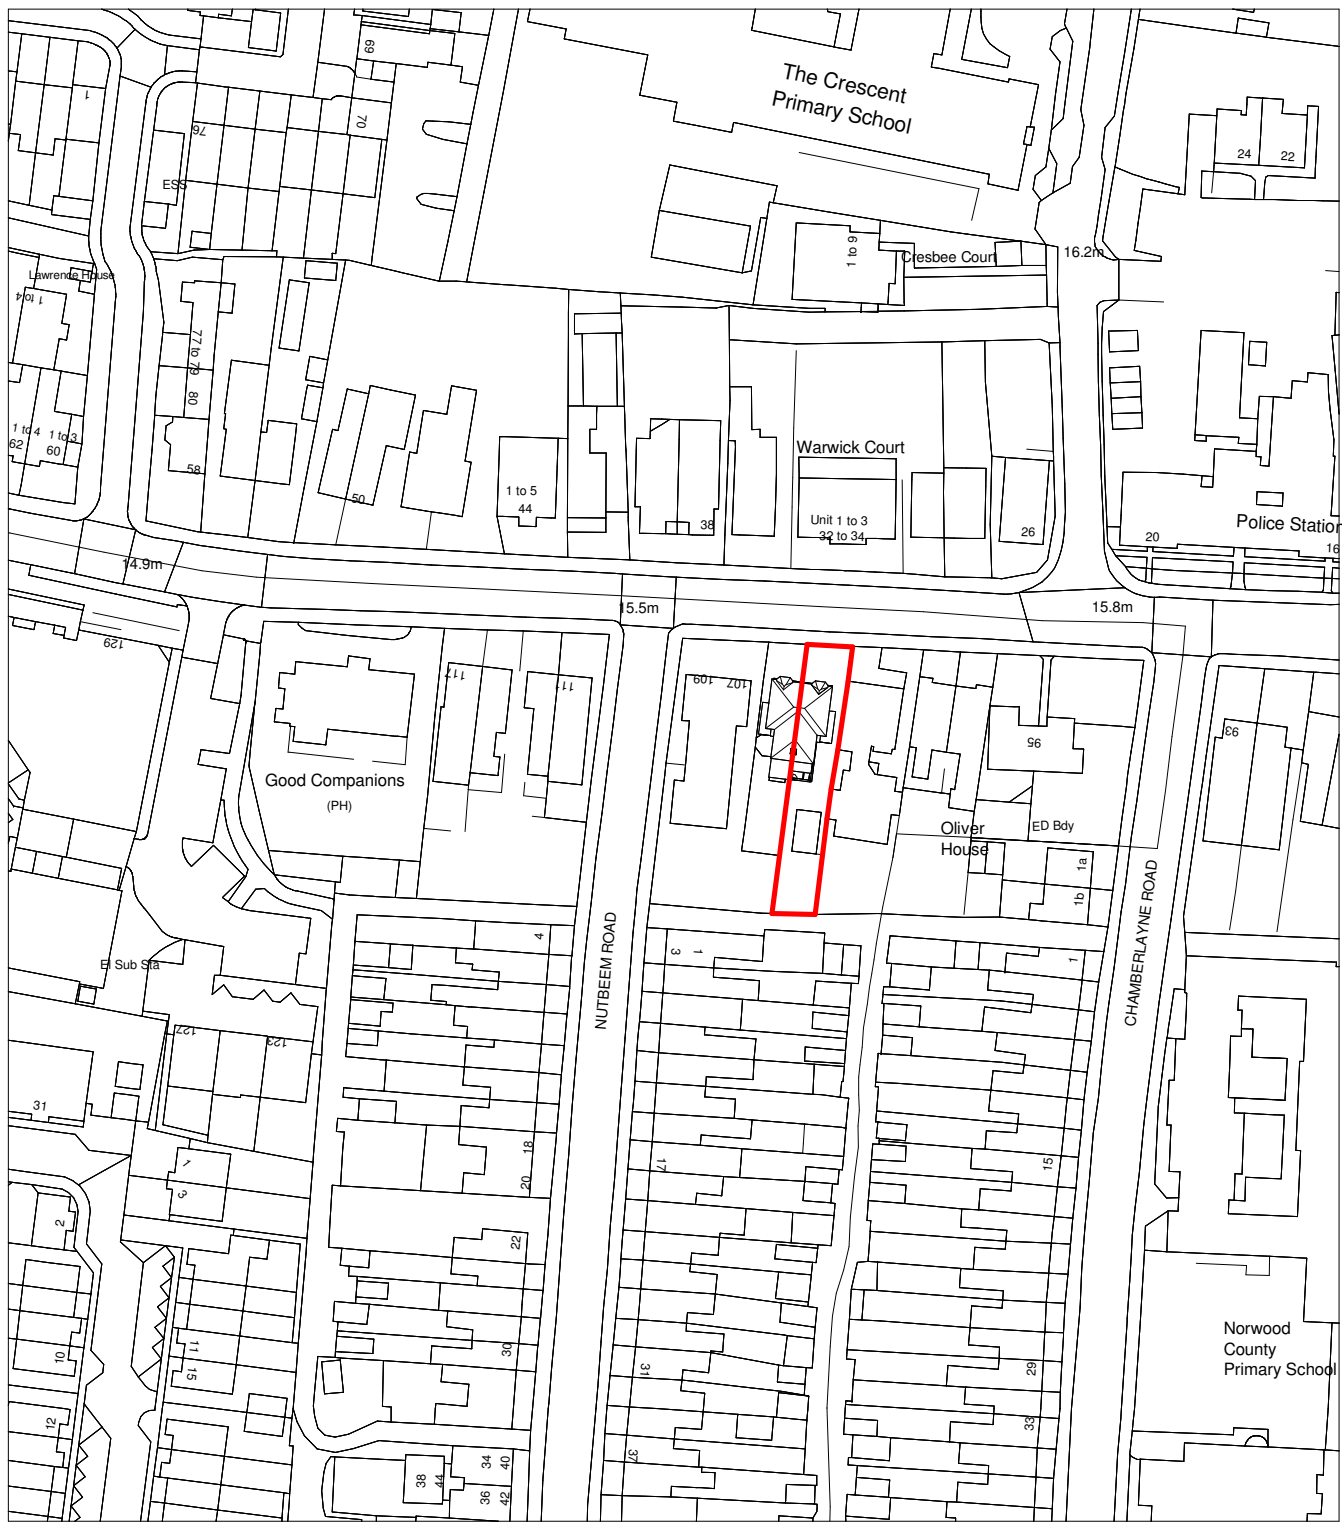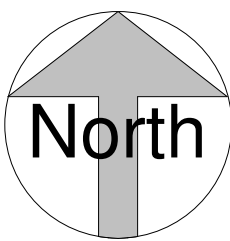

ReQuestAPIan Map number: TQRCM24170092548286
Crown Copyright 2024 OS 100042766

Location Plan
1 : 1250



This drawing and the information provided is the property of Applecore PDM Ltd and shall not be copied whole, in part, or used for any other purpose without written permission from the company.

Principle Contractor is to ensure all materials and workmanship complies with Regulation 7 of the Building Regulations whether or not specifically stated on these drawings. It is the Principle Contractors' duty to ensure all works on site are approved by an appointed Building Control body.

Principle Contractor is to ensure dimensions are taken on site before procurement of any materials/work proceeding. Structural members are not to be ordered scaling from this drawing.

Principle Contractor to ensure full compliance with the amended CDM Regulations (2015) if the project requires.

This drawing, unless noted, does not represent compliance with the Party Wall Act 1996 and if required, all agreements are to be in place before works commence.

It is the Principle Contractors' responsibility to ensure Planning/Building Control approvals are in place prior to works commencing. Should works commence prior to relevant approvals Applecore PDM Ltd accept no responsibility.

Do not scale from this drawing except for the purpose of Local Authority Planning department

F	MAR 25	Updated for Planning
E	FEB 25	Updated for Bregs
D	NOV 24	Updated for Bregs
C	OCT 24	Updated for planning
B	OCT 24	Updated for planning
A	AUG 24	Site Plan added
Rev.	Date	Description



Fareham
21 Middle Road
Park Gate
SO31 7GH
Tel: (01329) 888 322

Client
On Behalf of Brentor
Property

Job Title

103 Leigh Road

Drawing Title

Site and Location Plan

Scale As indicated Sheet A1

Date JULY 24 Drawn by MD

Drg. No. PG.9078 · 24 · 03 Rev. F