


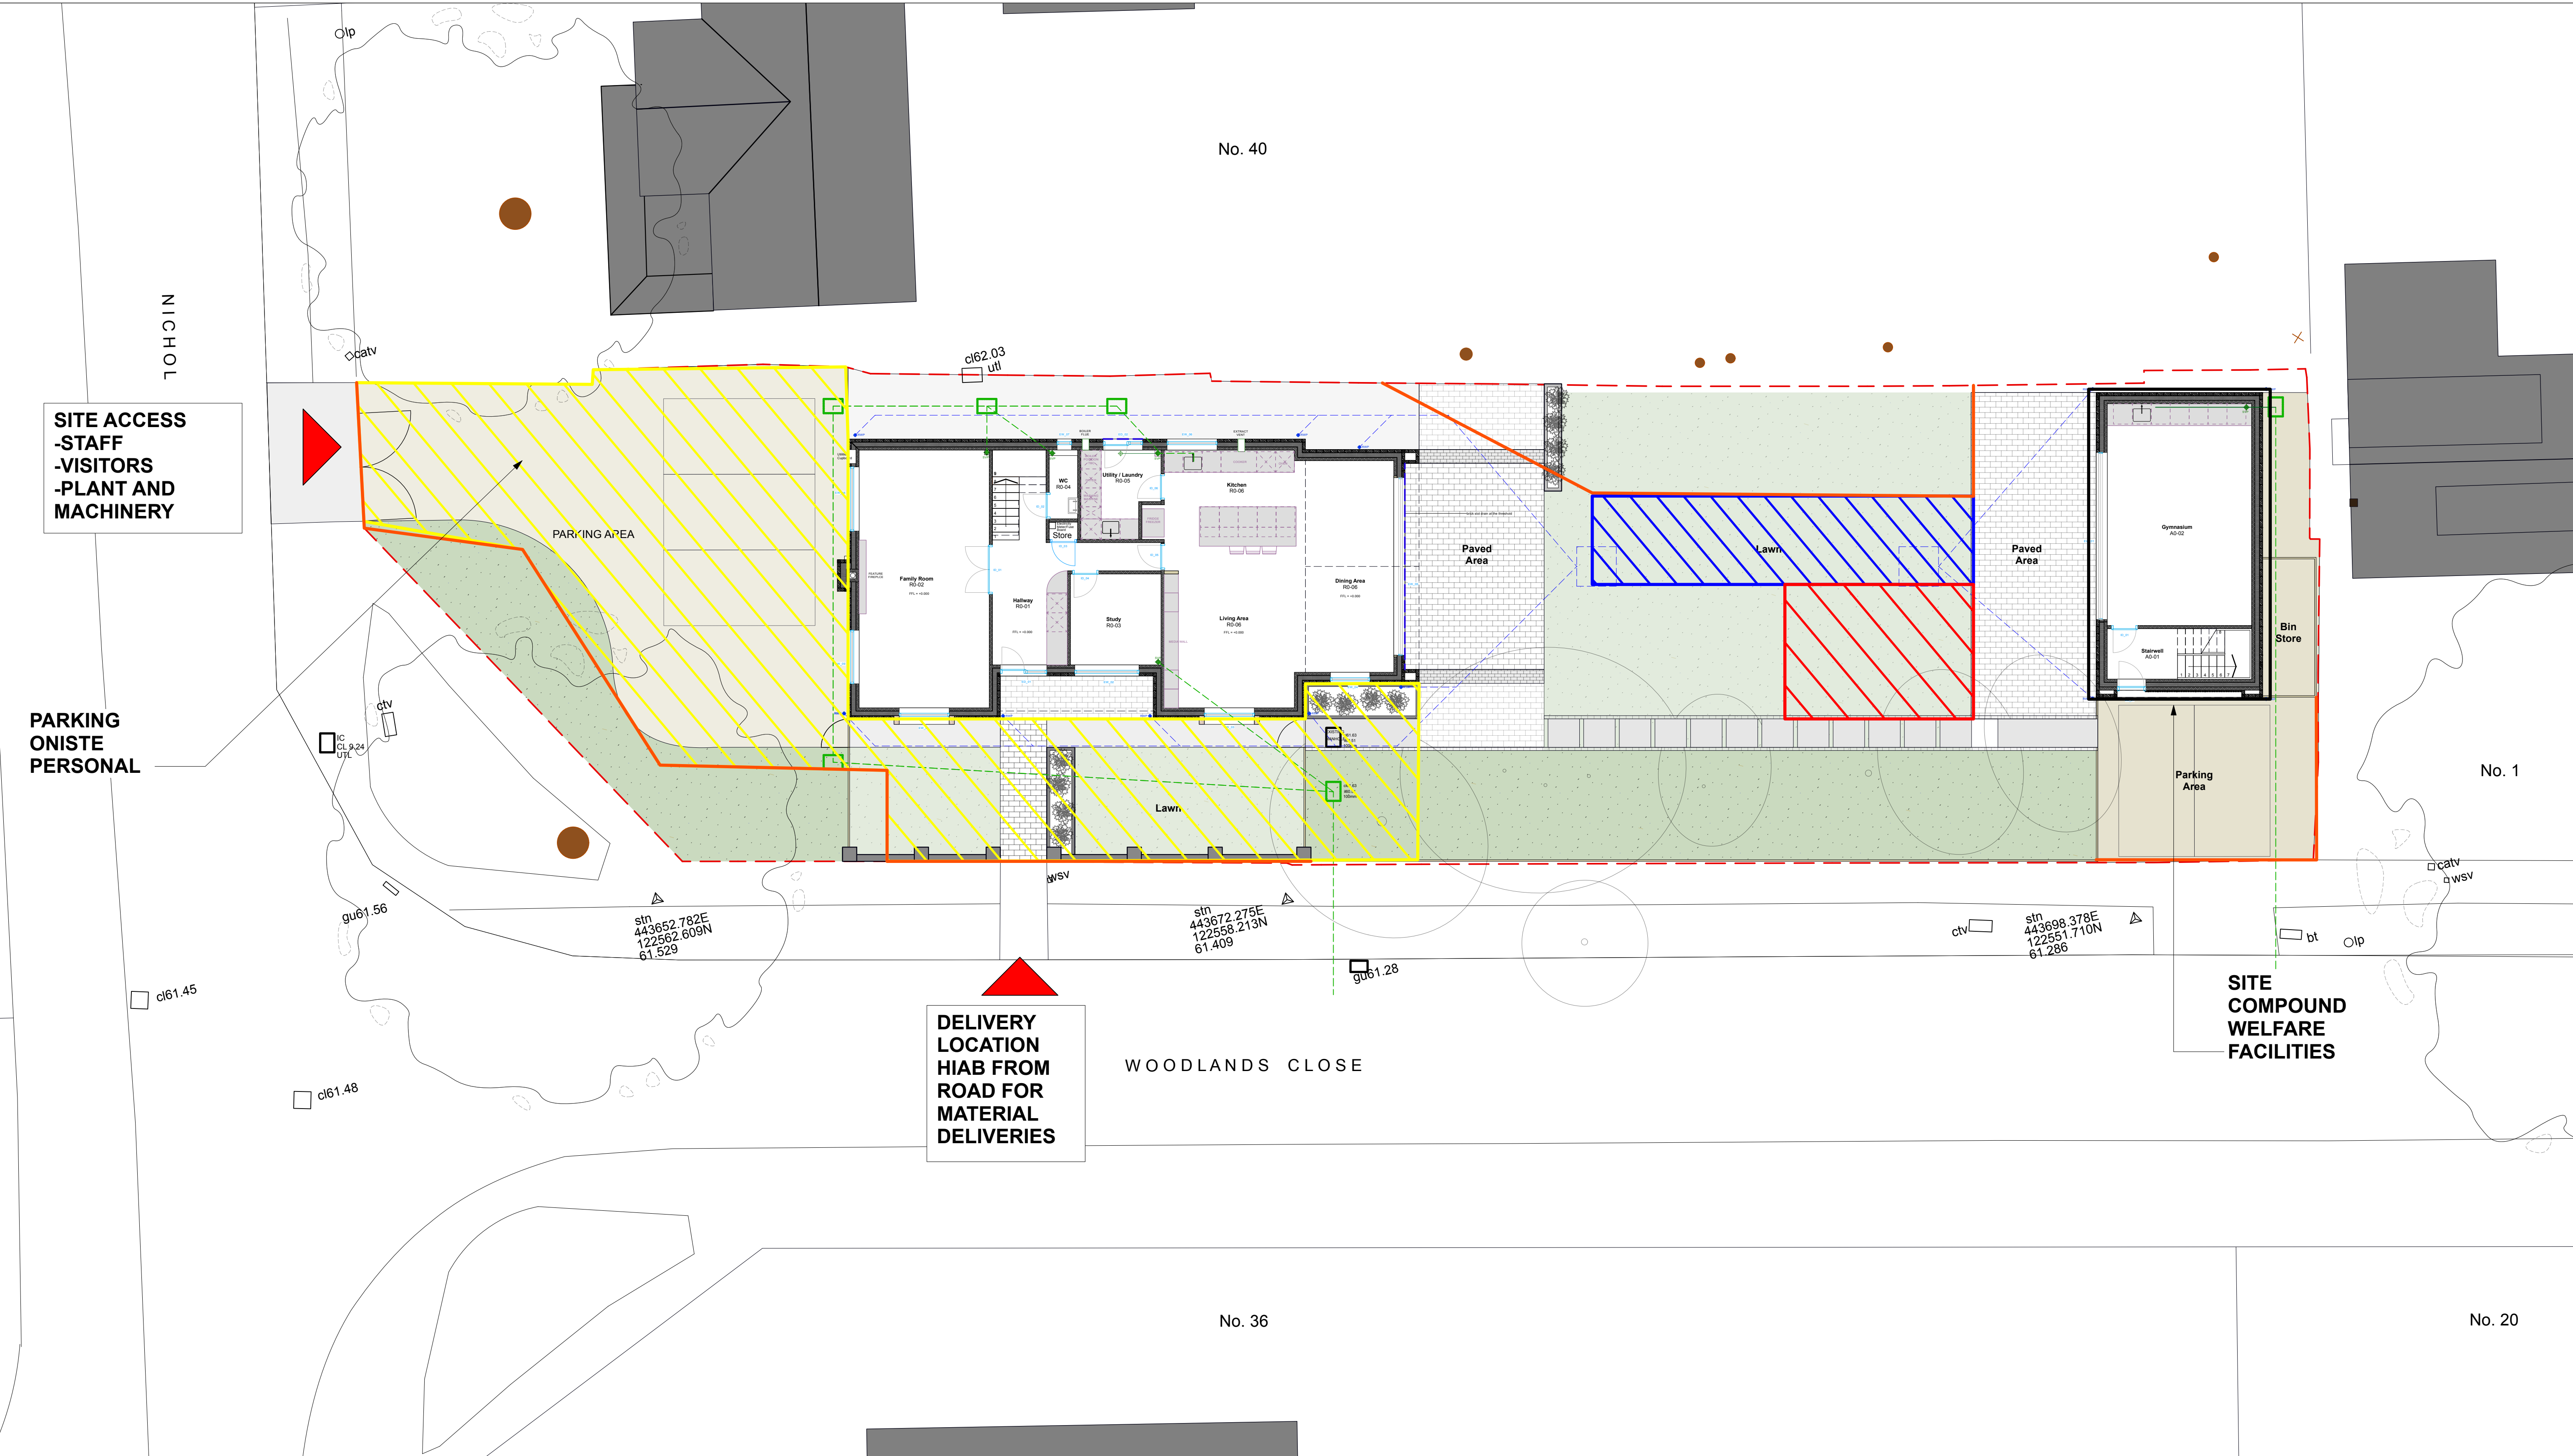

01 Proposed Site Plan
1:100



CONSTRUCTION MANAGEMENT PLAN, NOTION CONSTRUCTION SERVICES. 21.03.25

- HARDSTANDING
- BOUNDARY HORDING (HERAS)
- PLANT STORAGE
- MATERIAL STORAGE

FOR TENDER				
A	04.12.24	Issued for Tender	DG	TB
Rev	Date	Description	Drawn	Check
General Notes				
1. This drawing is the copyright of BLUNN Architects 2024. No unauthorised reproduction of any kind is permitted.				
2. No Dimensions to be scaled from this drawing.				
3. This map is reproduced from Ordnance Survey material with the permission of Ordnance Survey on behalf of the controller of Her Majesty's Stationery Office. Crown Copyright. Unauthorised reproduction infringes Crown Copyright and may lead to prosecution or civil proceedings. (100019180), (2024)				
Notes:				

BLUNN. ARCHITECTS

Foxcroft Studio
Oliver's Battery
Winchester
SO22 4JT

mail@blunnarchitects.com
tel:01962 275935
07977 148516

38 Nichol Road
Chandlers Ford
SO53 5AU

Proposed Site Plan
Scale 1:100 @ A1/ 1:200 @ A3

P1091-A-PLN-XX-110