



Materials to match existing

Notes
All dimensions and details to be checked on site by builder prior to commencement of works.
This plan must not be acted upon Until it has been approved by the Local Authority.
Client to conform to party wall act of 1996 if required.

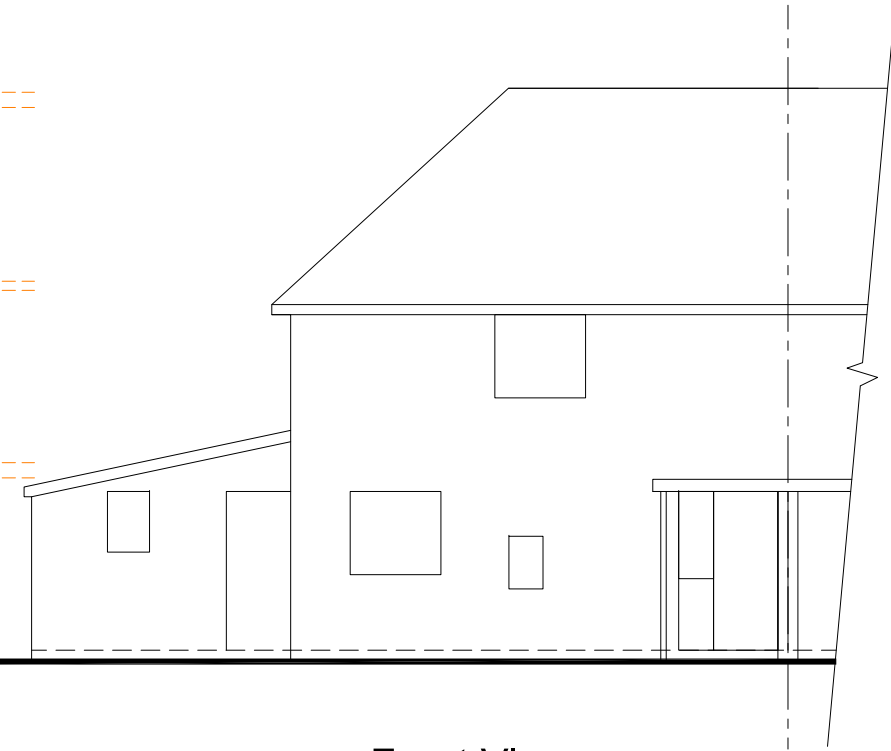


Front View
Scale 1:100

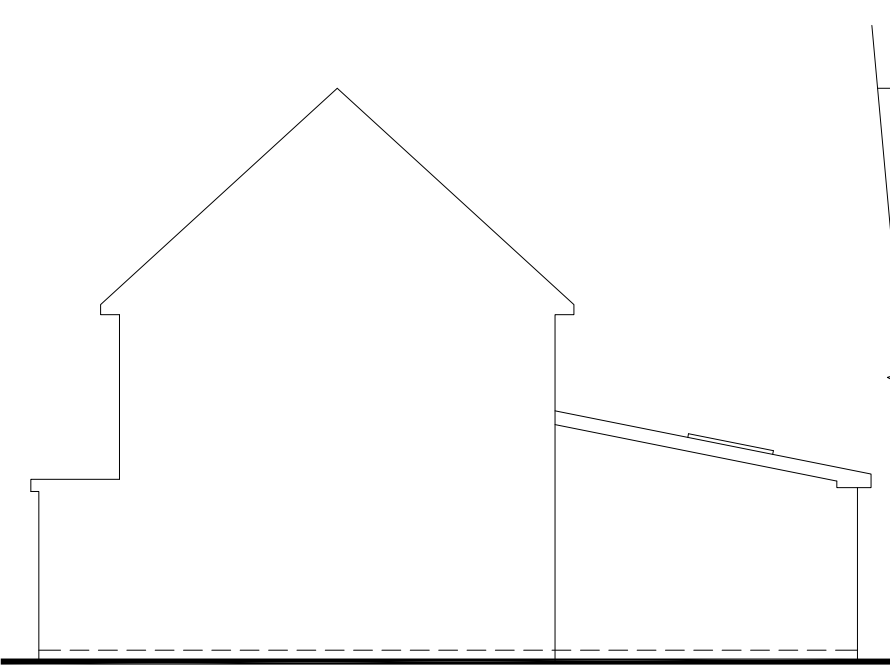



Side View
Scale 1:100




Rear View
Scale 1:100

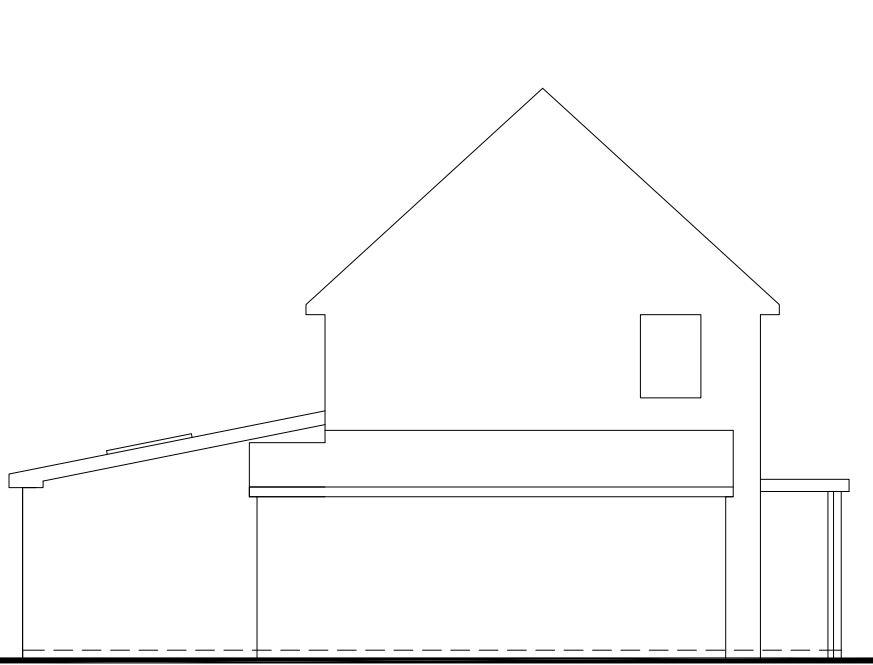


Side View
Scale 1:100

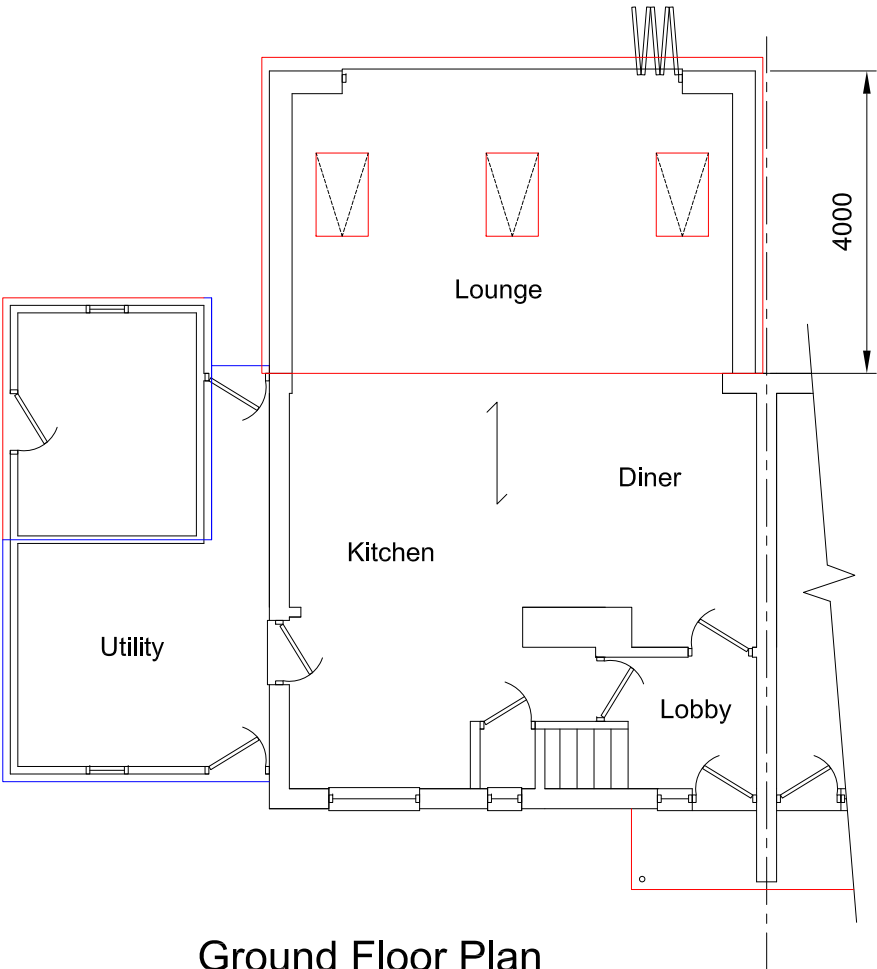 

Ground Floor Plan
Scale 1:100

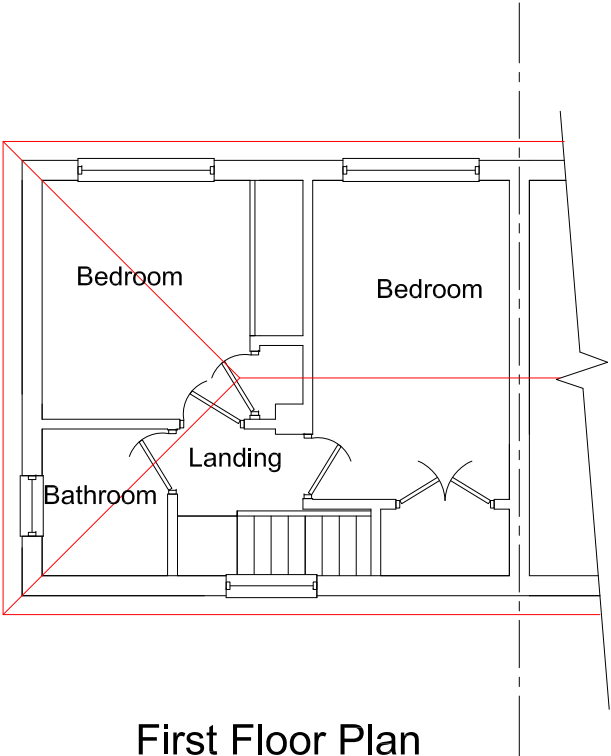

First Floor Plan
Scale 1:100

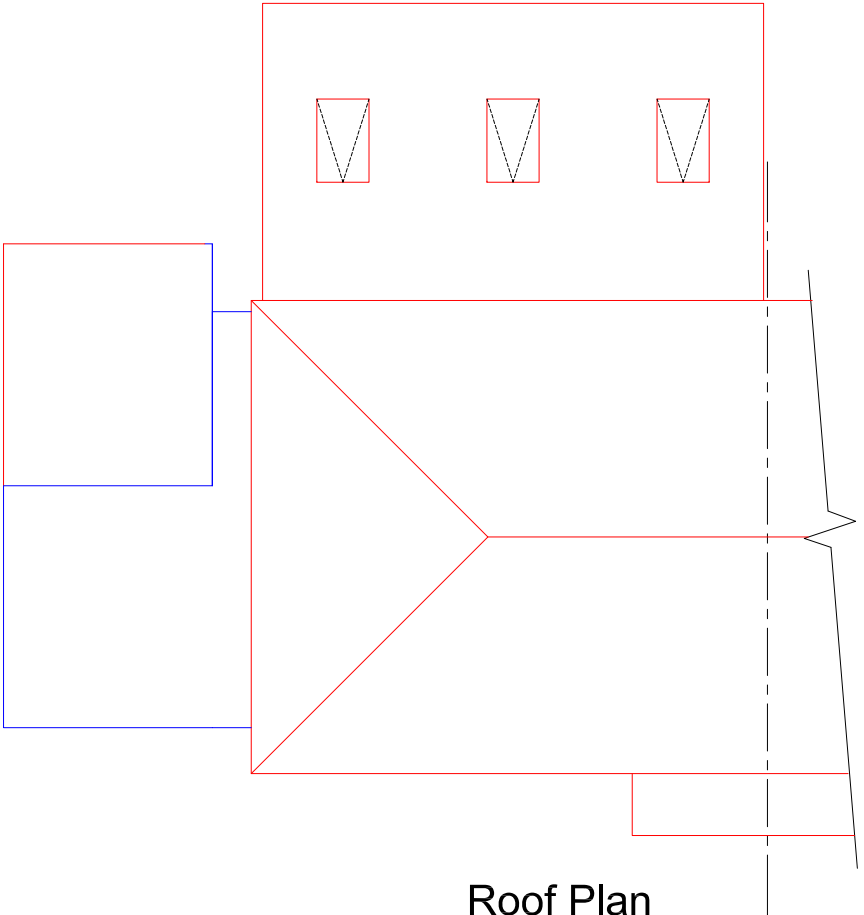

Roof Plan
Scale 1:100

B		
A		
	Date	Revisions
Drawing Title.		
Proposed - Retrospective		
SITE ADDRESS		CLIENT ADDRESS
28 Underwood Road Bishopstoke Eastleigh SO50 6FW		
Scale.		PAPER SIZE A2
as noted		Drawn by.
March 2025		R.N.S.
Date.		
Sanders Design Services Ltd		
95 Cedar Road Hythe Southampton SO45 3PX		
www.sandersdesignservices.co.uk info@sandersdesignservices.co.uk		
023 8020 7195		
Drawing No		Revision
sp sht 2		x