


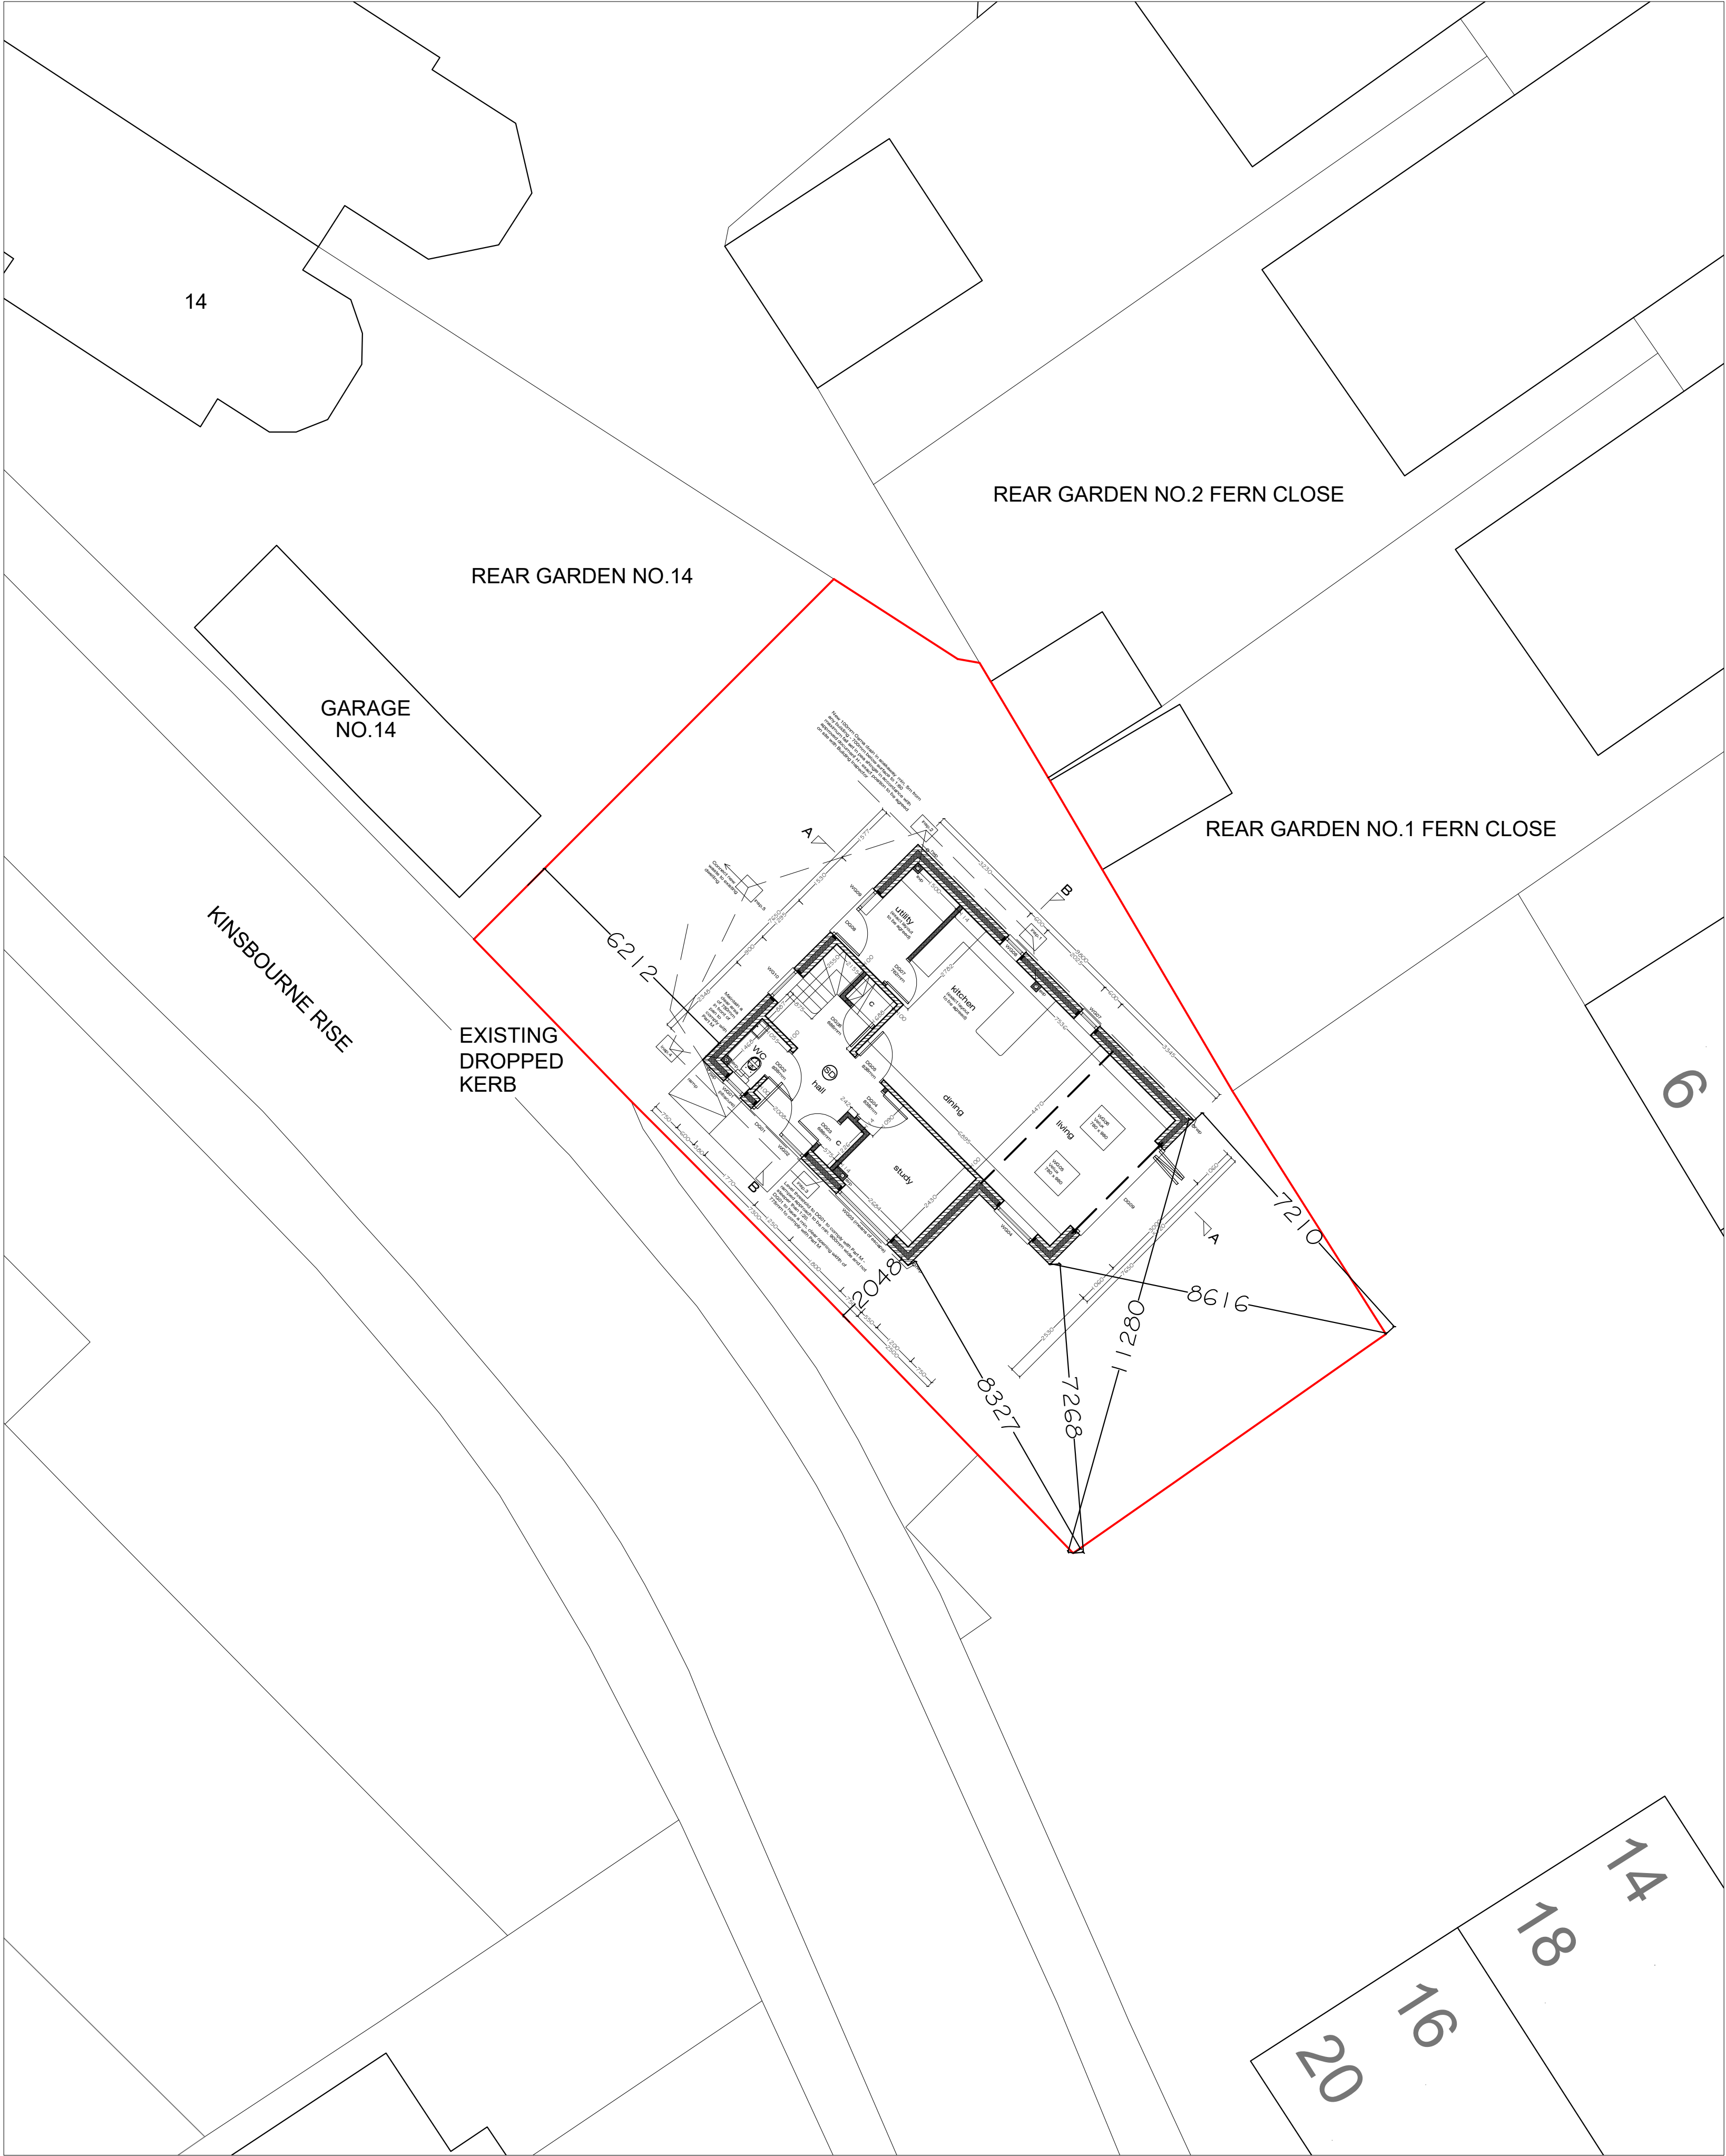

Site Plan - As Proposed 1:100

-	Issued for building regulation approval	NJ	25-03-25
Rev.		By	Date

Wildern Architecture Ltd
The Hawthorns, 105 Dibles Road,
Warsash, Southampton, SO31 9JL
07920 260758

Project
Land at 14 Kinsbourne Way, Thornhill,
Southampton, SO19 6HB

Client
Osman Homes Ltd

Title Site Plan - As Proposed			
Date	May 24	Drawn By	NJ
Job No.	W24-006	Drawing No.	501
Scale	1:100@A1	Revision	-