






Proposed Front Elevation
1 : 50

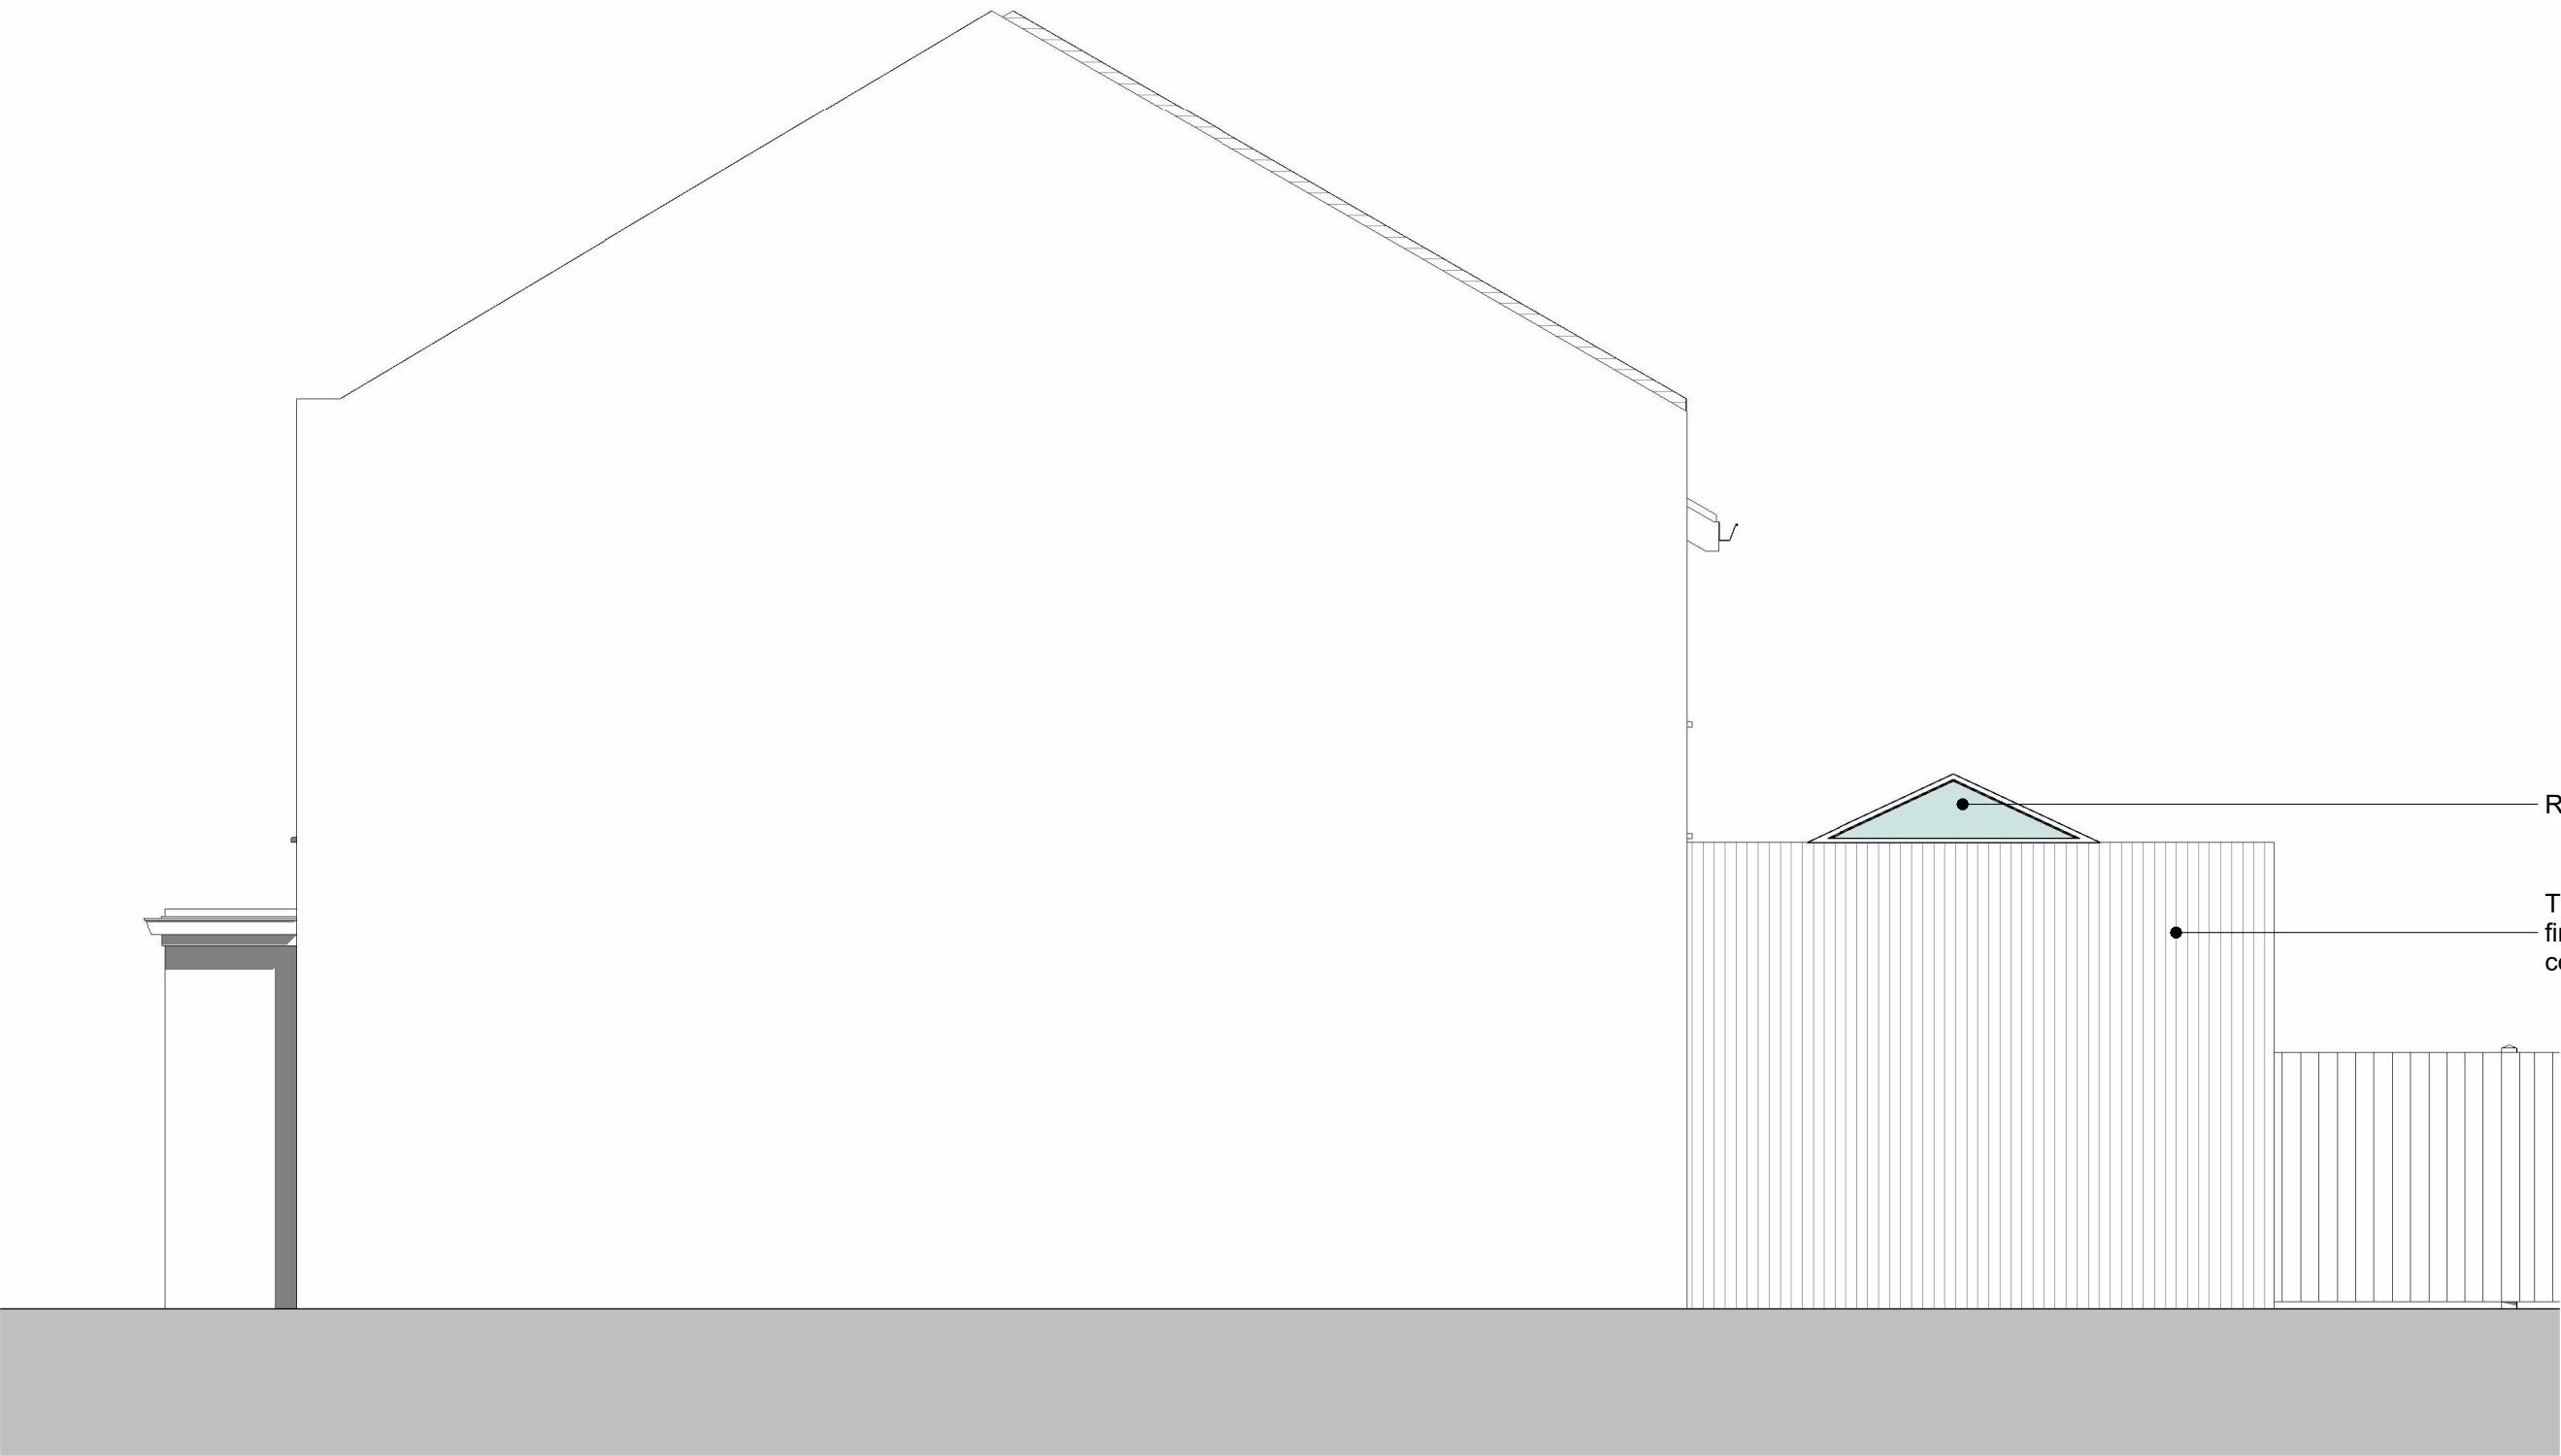

Proposed Adjoining Elevation 1
1 : 50

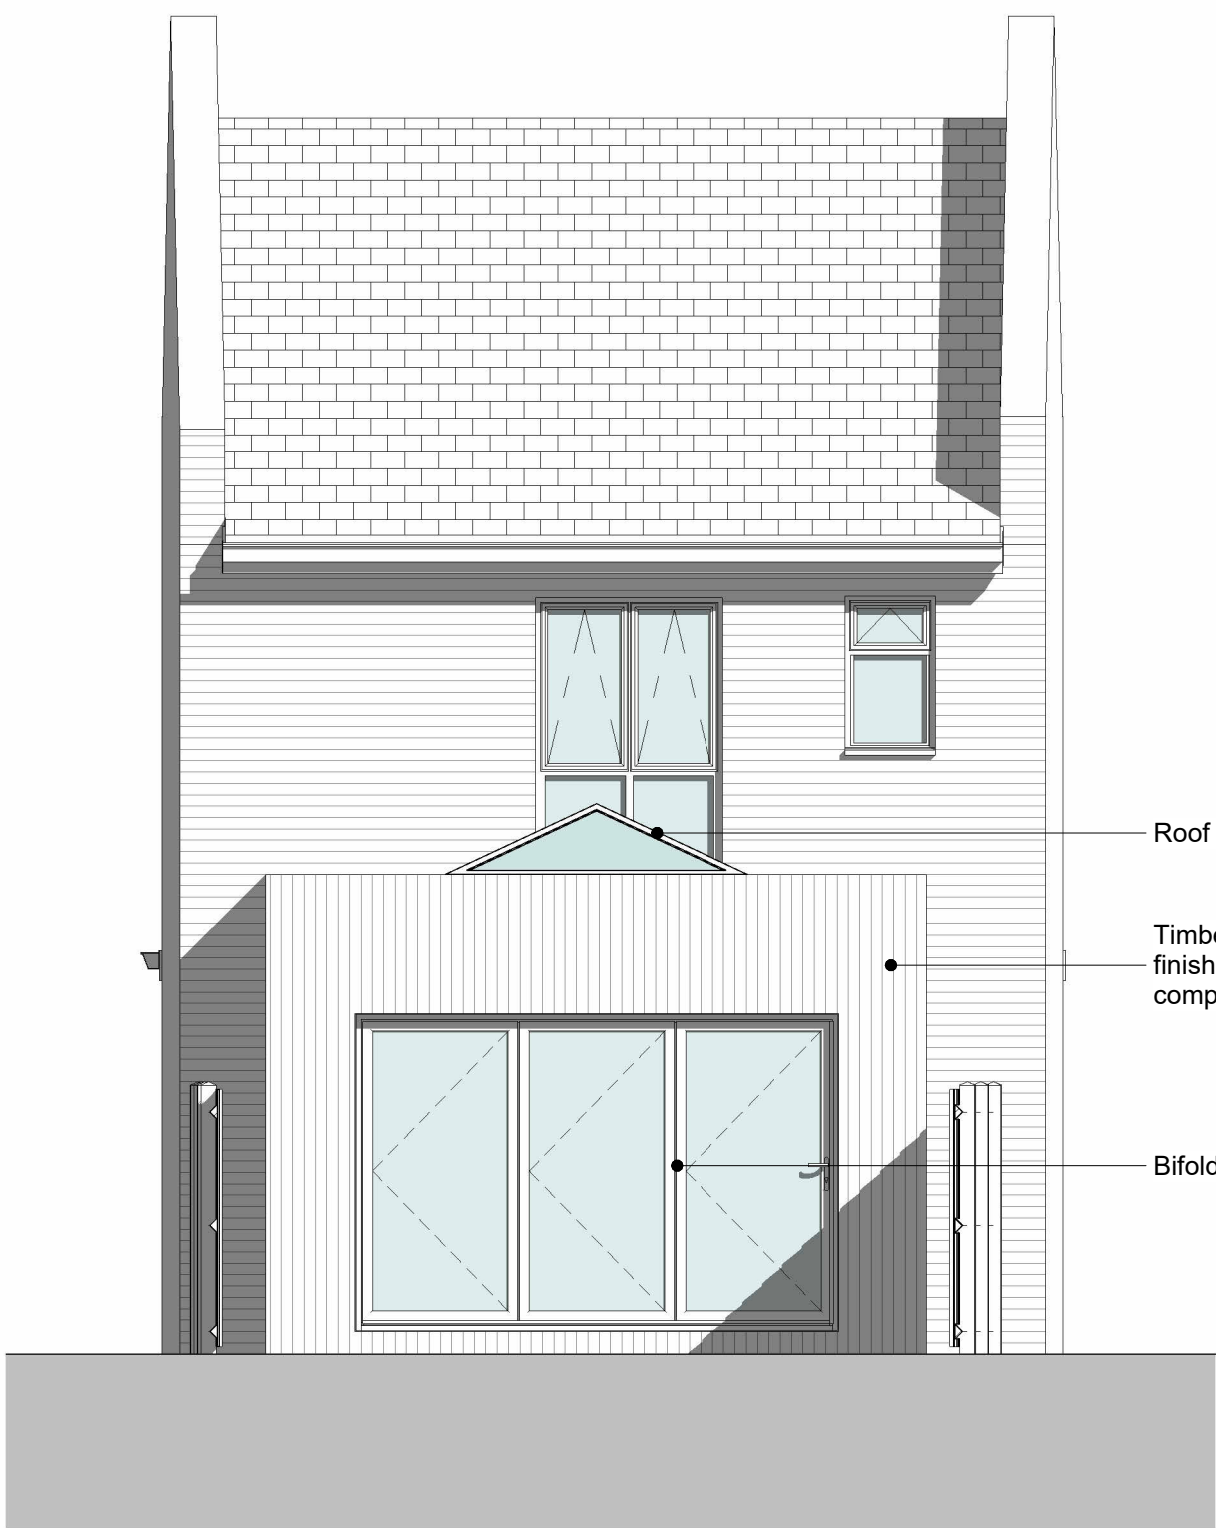

Proposed Rear Elevation
1 : 50

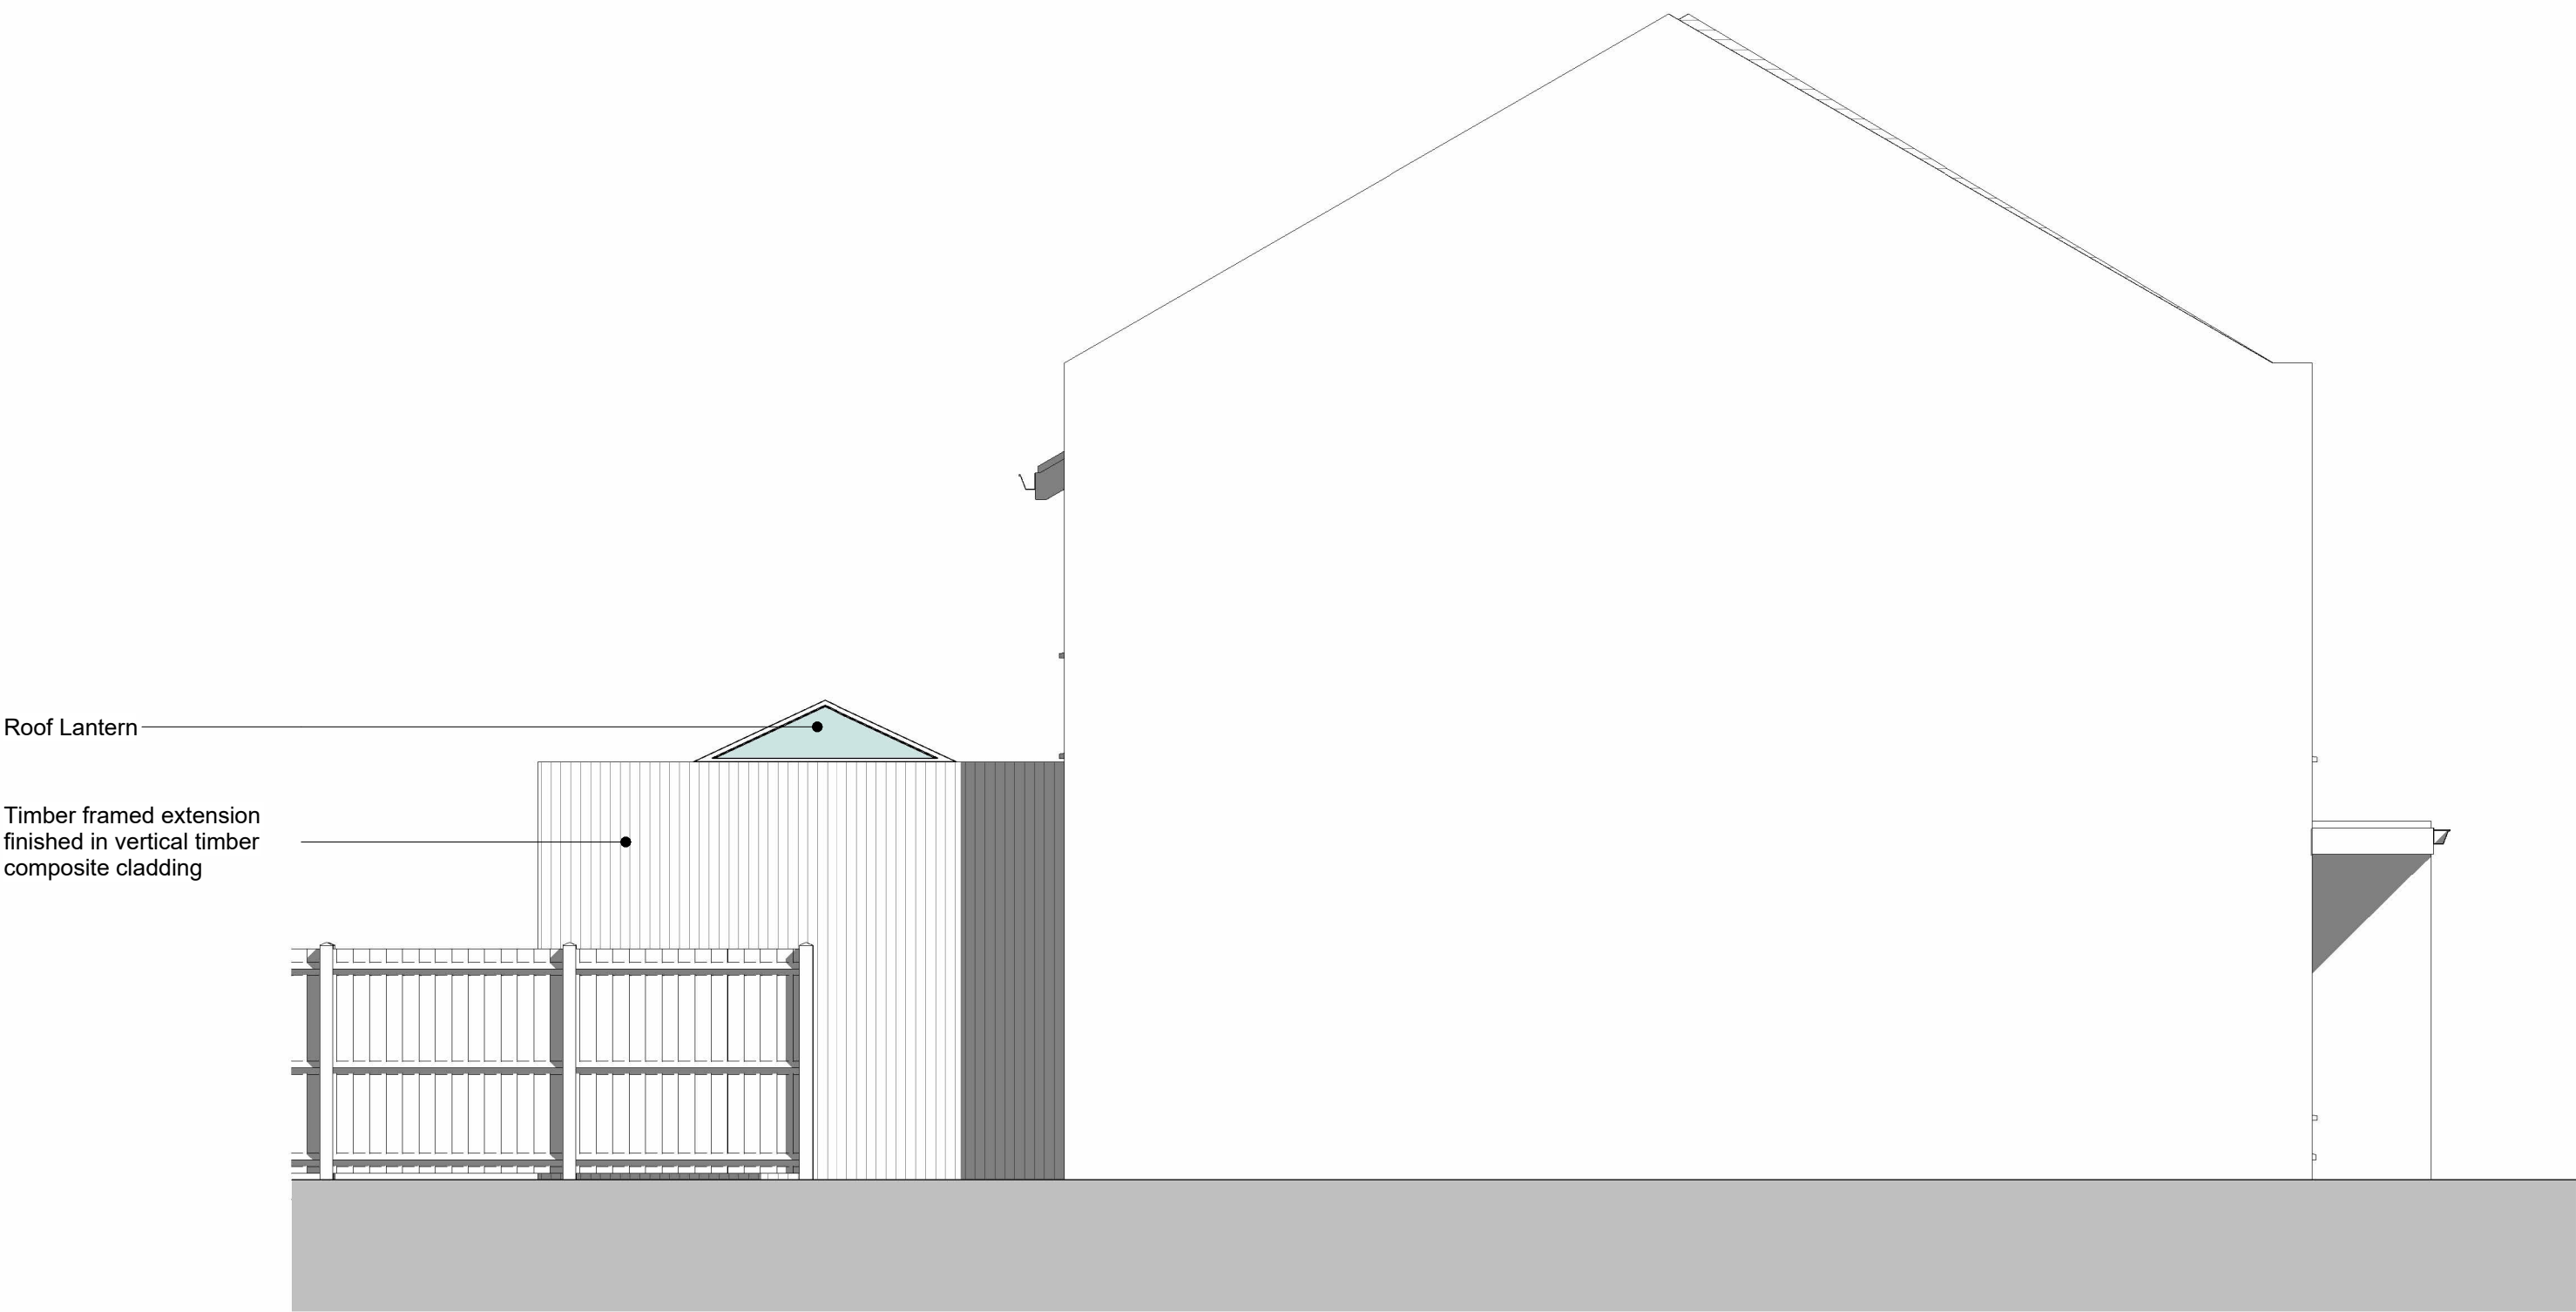

Proposed Adjoining Elevation 2
1 : 50

PLANNING					
REV.	DATE	DESCRIPTION	BY:	CHK:	
P01	02.12.24	First Issue	RR	RR	
P02	17.01.25	Layout updated following client comments	RR	RR	
P03	18.03.25	Client Issue	RR	RR	
P04	20.03.25	Planning Issue	RR	RR	

Note
Details and dimensions of proposed plans to be checked on site by appointed contractor prior to any commencement/ordering of materials or work.

SA

Solent Architecture
78 Beauchamp Avenue
Gosport
PO13 0LQ

07305 456633
solentarchitecture.co.uk
hello@solentarchitecture.co.uk

CLIENT
Amanda Feehan

PROJECT
26 Sunnyfield Rise, Bursledon, SO31 8FA

TITLE
Proposed Elevations

CREATION DATE: Nov 2024
SCALE @ A1: 1 : 50
DRAWN: R Reade
CHECKED: R Reade
STATUS: PR

REVISION:
P04

SHEET NO.
24026 - STA - ZZ - ZZ - DR - A - 2300

Project No - Originator - Zone - Level - Type - Role - Number

© Copyright: All Rights Reserved.
The drawing must be read in conjunction with all other relevant drawings and information.
Any discrepancies must be reported to Solent Architecture immediately.
The drawing or information must not be used for construction unless expressly issued for construction.
Do not scale off drawings. Use displayed dimensions.