





Existing Front Elevation
1 : 50

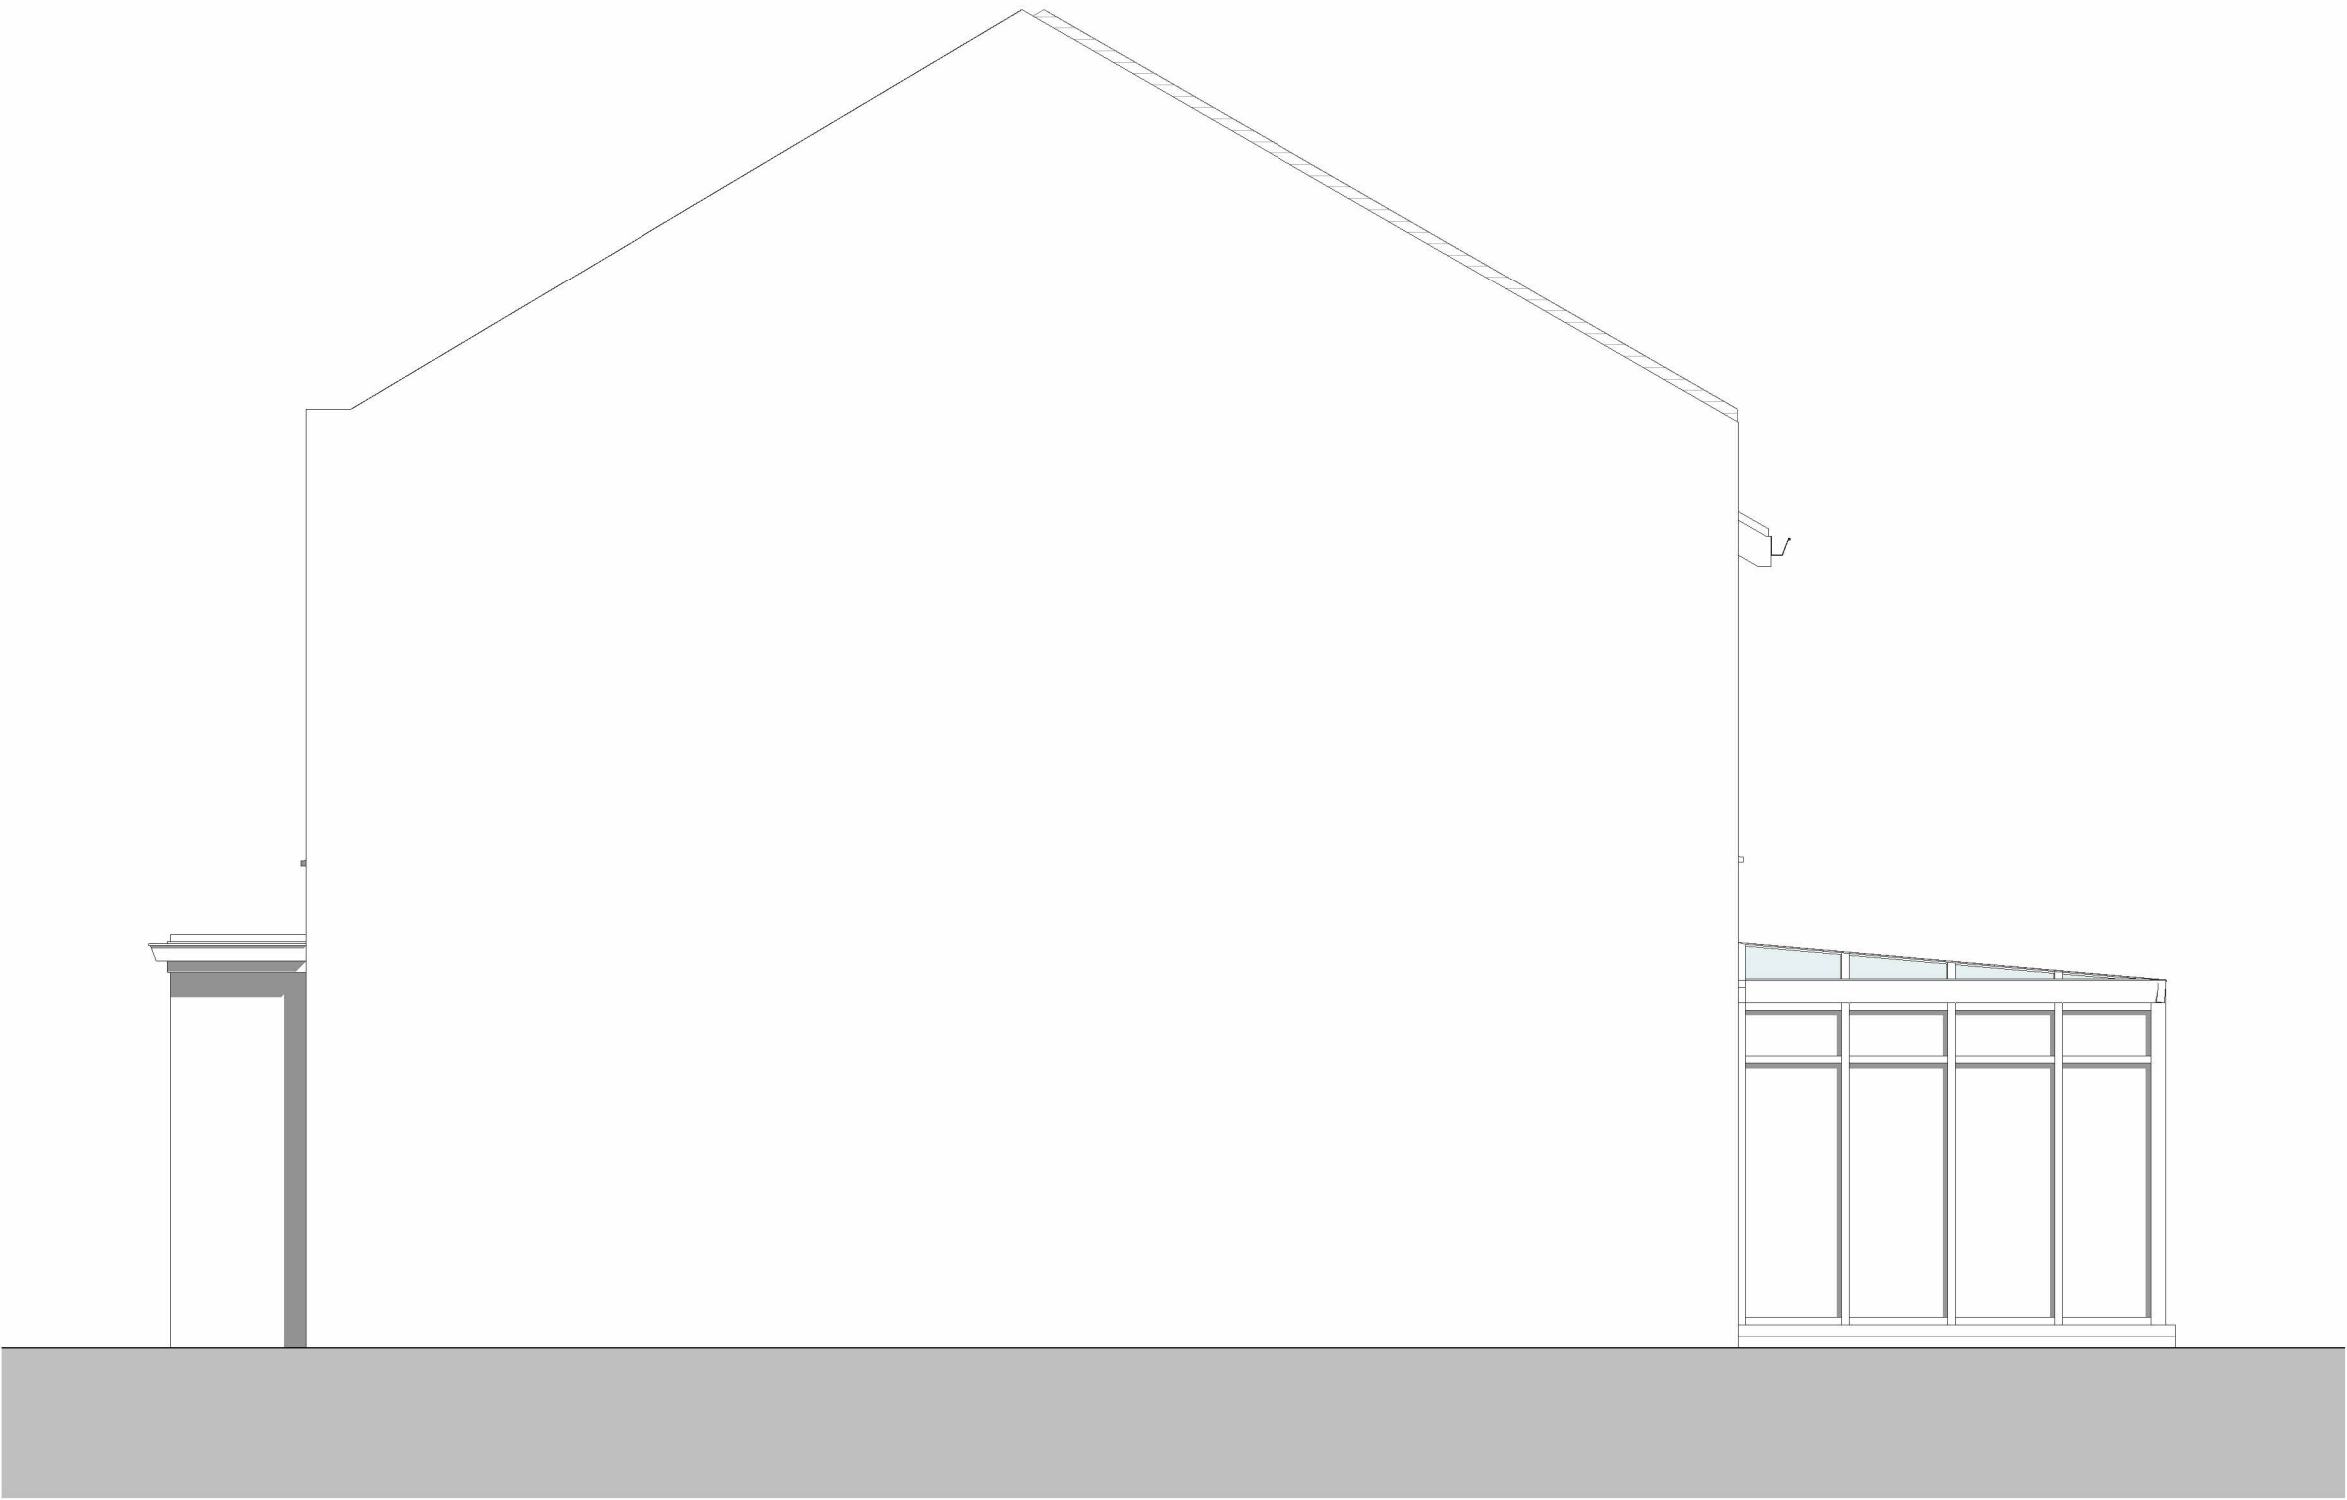

Existing Adjoining Elevation 1
1 : 50



Existing Rear Elevation
1 : 50

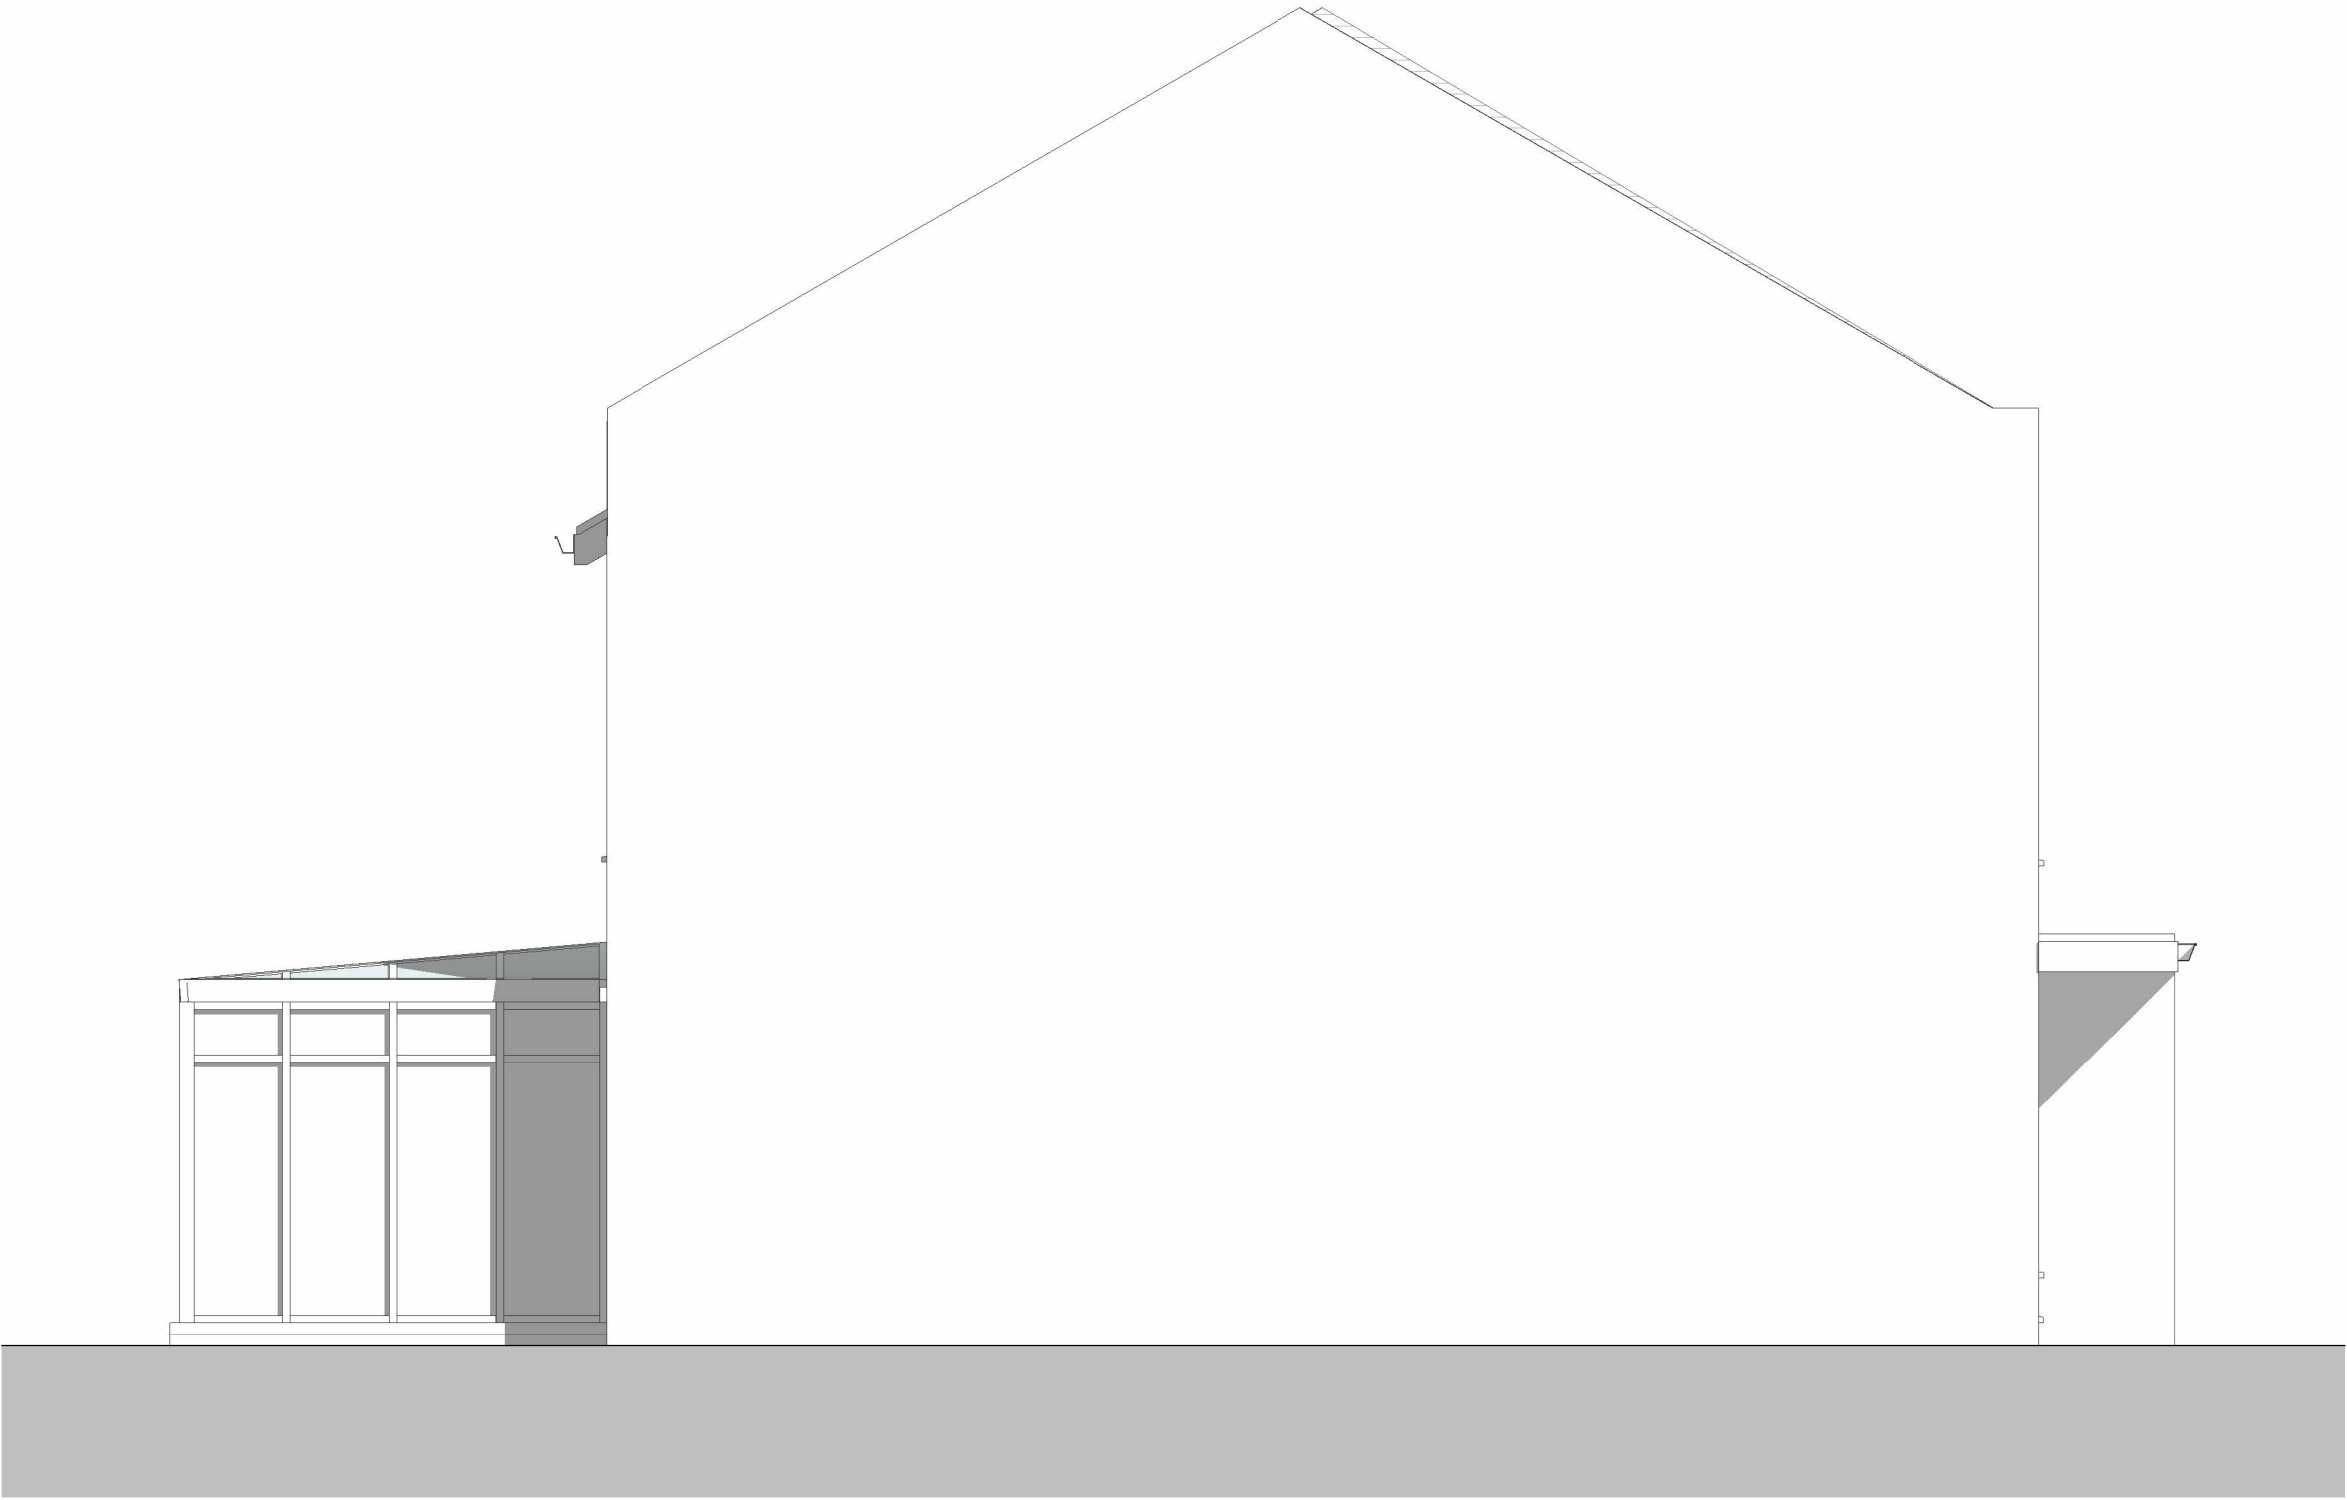

Existing Adjoining Elevation 2
1 : 50

PLANNING					
REV.	DATE	DESCRIPTION	BY:	CHK.	
P01	02.12.24	First Issue	RR	RR	
P02	18.03.25	Client Issue	RR	RR	
P03	25.03.25	Planning Issue	RR	RR	

Note
Details and dimensions of proposed plans to be checked on site by appointed contractor prior to any commencement/ordering of materials or work.

SA

Solent Architecture

78 Beauchamp Avenue

Gosport

PO13 0LQ

07305 456633

solentarchitecture.co.uk

hello@solentarchitecture.co.uk

CLIENT

Amanda Feehan

PROJECT

26 Sunnyfield Rise, Bursledon, SO31 8FA

TITLE

Existing Elevations

CREATION DATE: Nov 2024

SCALE @ A1: 1 : 50

REVISION: P03

DRAWN: R Reade

CHECKED: R Reade

STATUS: PR

SHEET NO.

24026 - STA - ZZ - ZZ - DR - A - 1300

Project No - Originator - Zone - Level - Type - Role - Number

© Copyright: All Rights Reserved.

The drawing must be read in conjunction with all other relevant drawings and information.

Any discrepancies must be reported to Solent Architecture immediately.

The drawing or information must not be used for construction unless expressly issued for construction.

Do not scale off drawings. Use displayed dimensions.

1:50 0m 1 2 3 4 5