

PROPOSED MATERIALS -

- 

walls - brick  
to match existing
- 

roof - tiled  
to match existing
- 

roof - flat  
grey trim
- 

windows/doors -  
white throughout




PROPOSED FRONT ELEVATION (facing due east) no change  
SCALE 1:100  
0 1 2 3 4 5m



PROPOSED REAR ELEVATION (facing due west)  
SCALE 1:100



PROPOSED SIDE ELEVATION (facing due south)  
SCALE 1:100

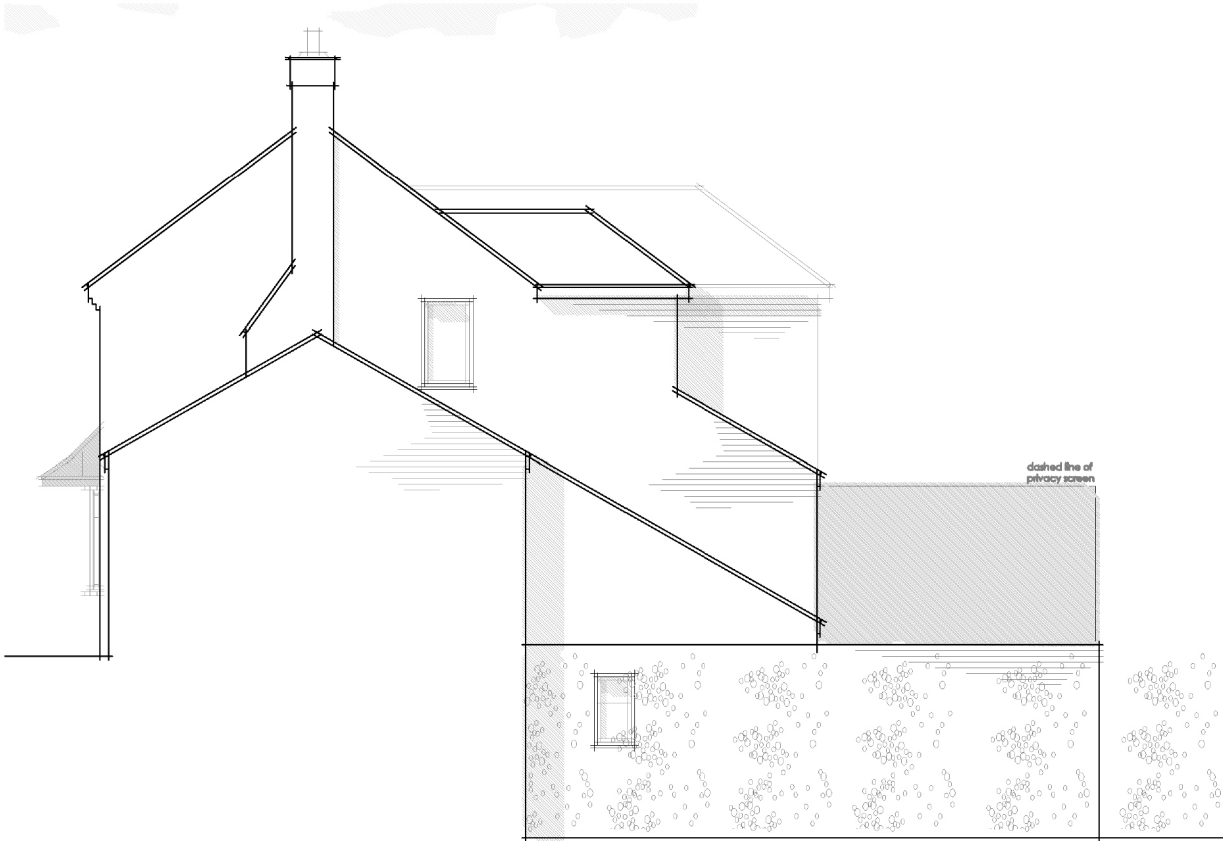

PROPOSED SIDE ELEVATION (facing due north)  
SCALE 1:100

this drawing is the copyright of CMCdesign and may not be copied, altered or reproduced in any form without the written consent of CMCdesign.

it is the sole responsibility of the building owner to draw up all legal agreements with adjoining property owners to cover the over hanging of any fascias, guttering, foundations or any part of the building. CMCdesign can not be held responsible in any way whatsoever for any legal costs or other costs incurred through any neighborhood disputes.

it is the sole responsibility of the building owner to comply with the party wall act 1996 CMCdesign can not be held responsible in any way if non compliance is adopted.

use figured dimensions only in millimetres only unless stated otherwise.

all clients and contractors to check all drawings and to verify all dimensions on site prior to works commencing, any discrepancies in dimensions or boundary locations are to be brought to the attention of CMCdesign immediately before any further works take place on site

revision  
a - 08.09.22 - proposed extension reduced in width/depth and materials amended following decision 14-21-91872.  
b - 19.07.23 - proposed extension reduced in depth at ground floor following appeal decision APP/W1715/D/23/3315633.  
c - 14.12.23 - rear extension reduction and redesign following pre-app response.  
d. 27.03.2025 - rear windows and doors trim color amendment.

client  
lambaere

stage  
planning

date  
may2021

scale  
1:100 @ A3

address  
68 chalk hill  
west end  
hampshire  
so18 3db

drawing no.  
666/05/106

drawing  
proposed  
elevations



CMCdesign architectural services

the studio, 23 malbres road,  
chandlers ford, hampshire - so53 5ds

t 07968 987654  
e studio@cmc-design.co.uk  
w www.cmc-design.co.uk