




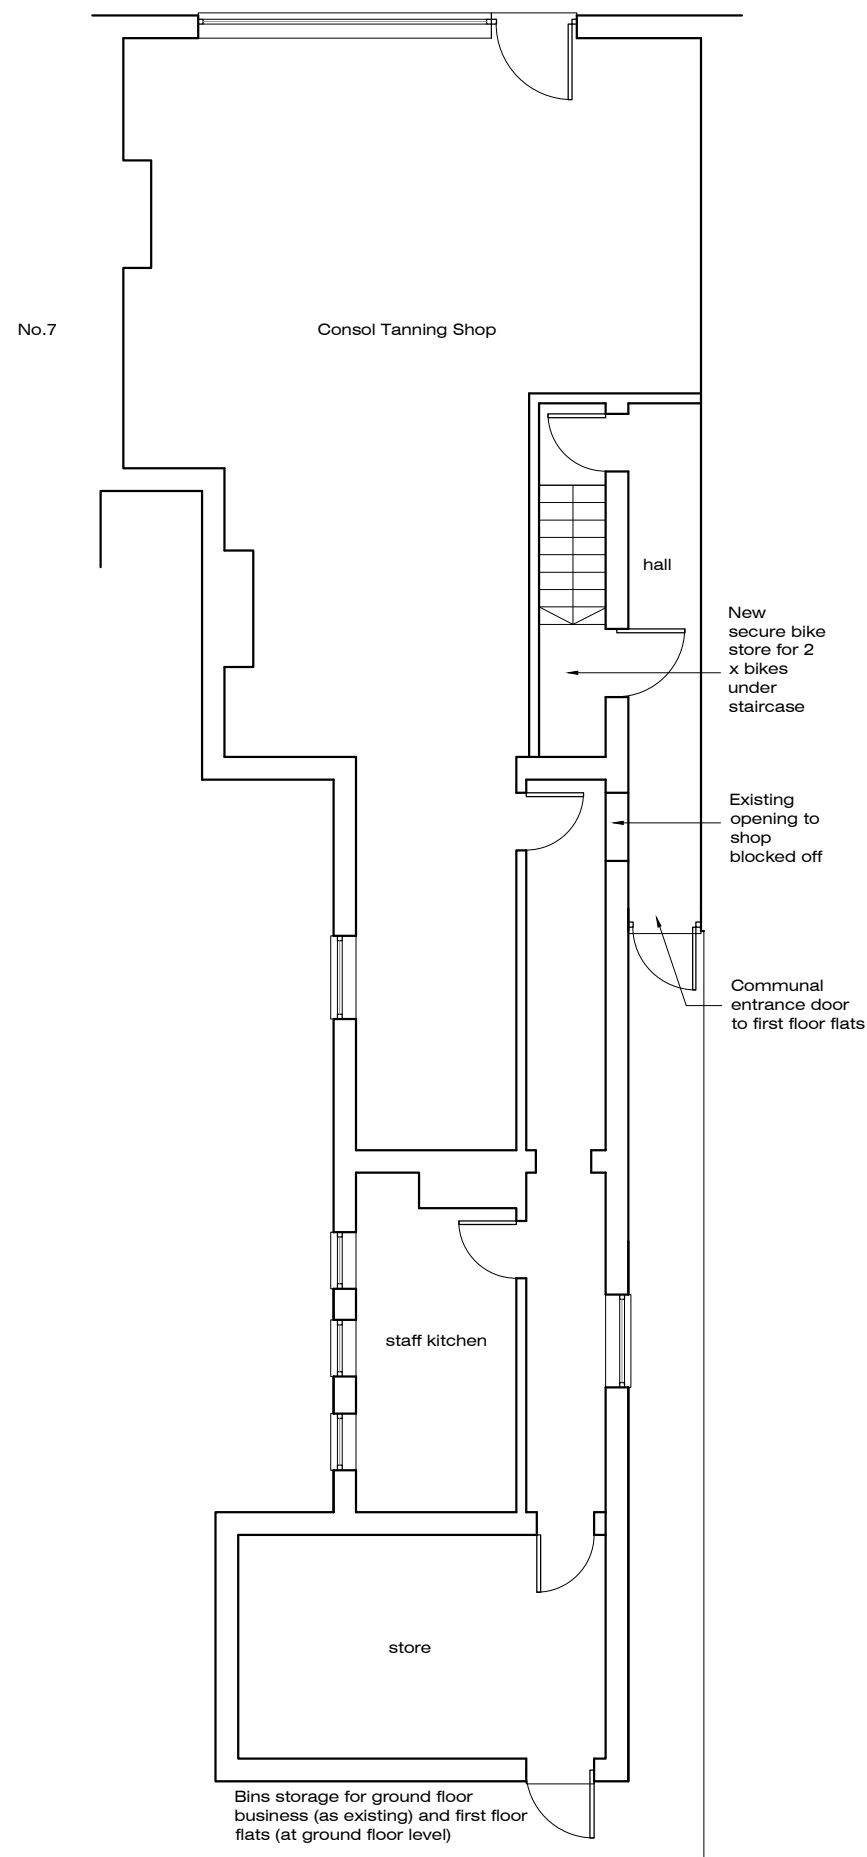


Ground Floor Plan - As Proposed 1:100

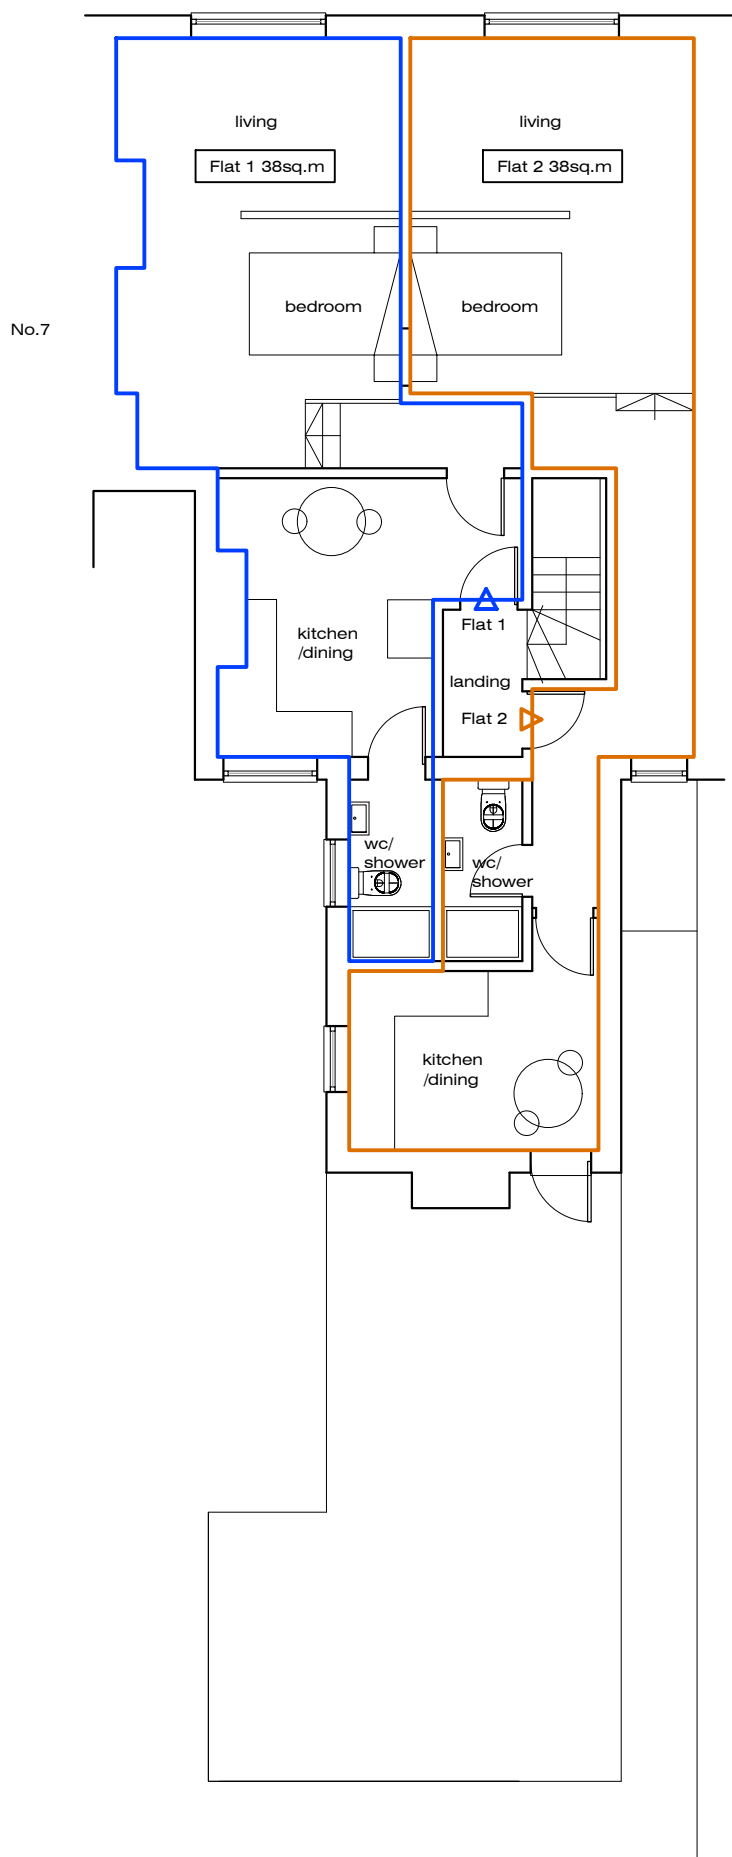


First Floor Plan - As Proposed 1:100

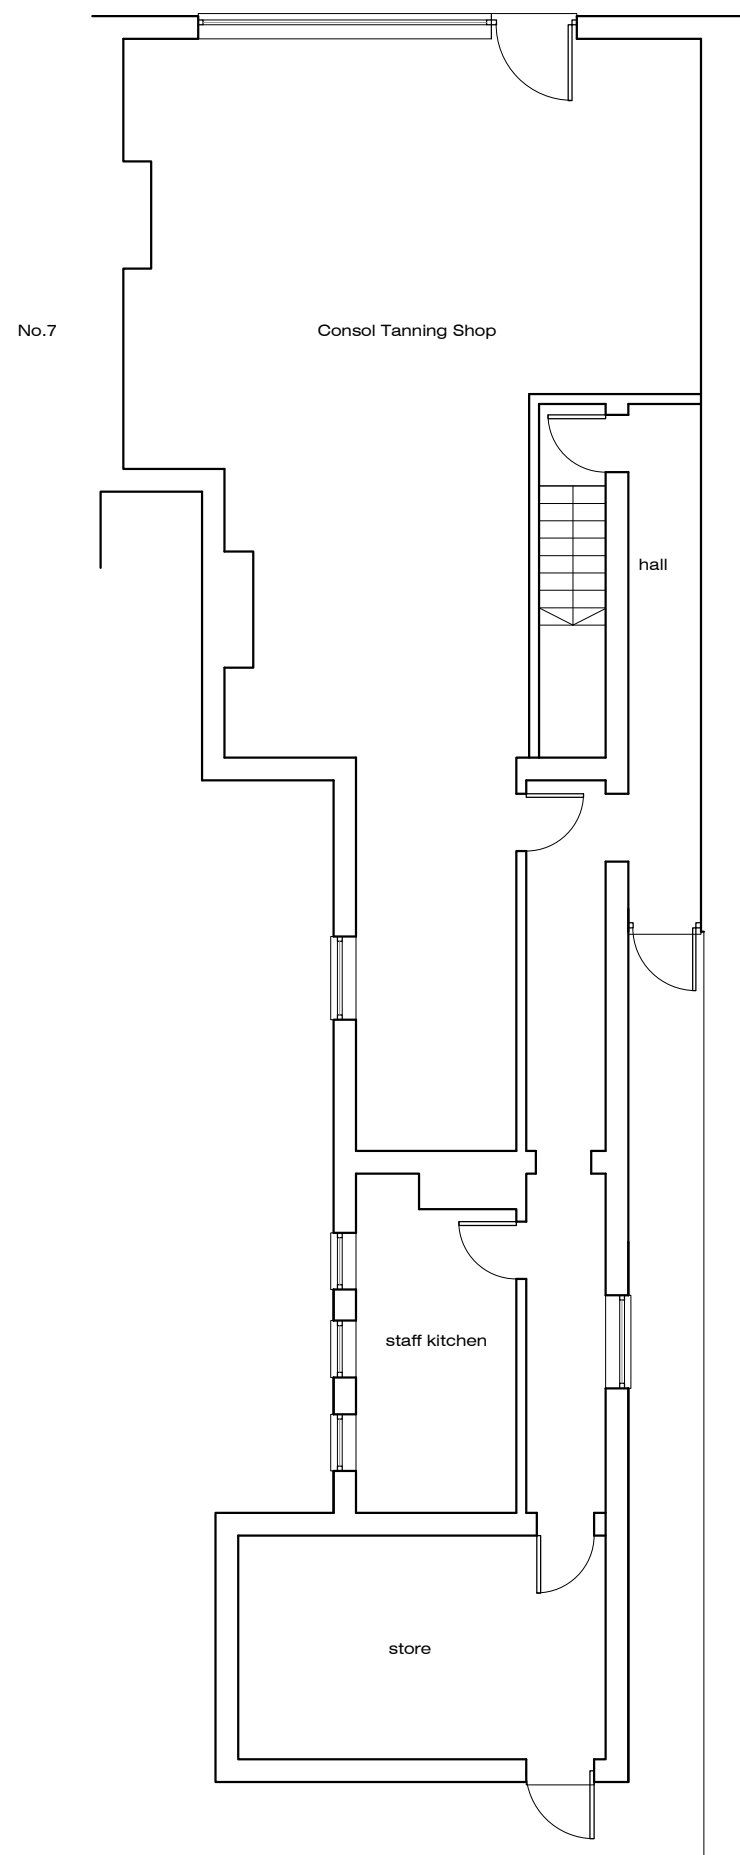

Ground Floor Plan - As Existing 1:100

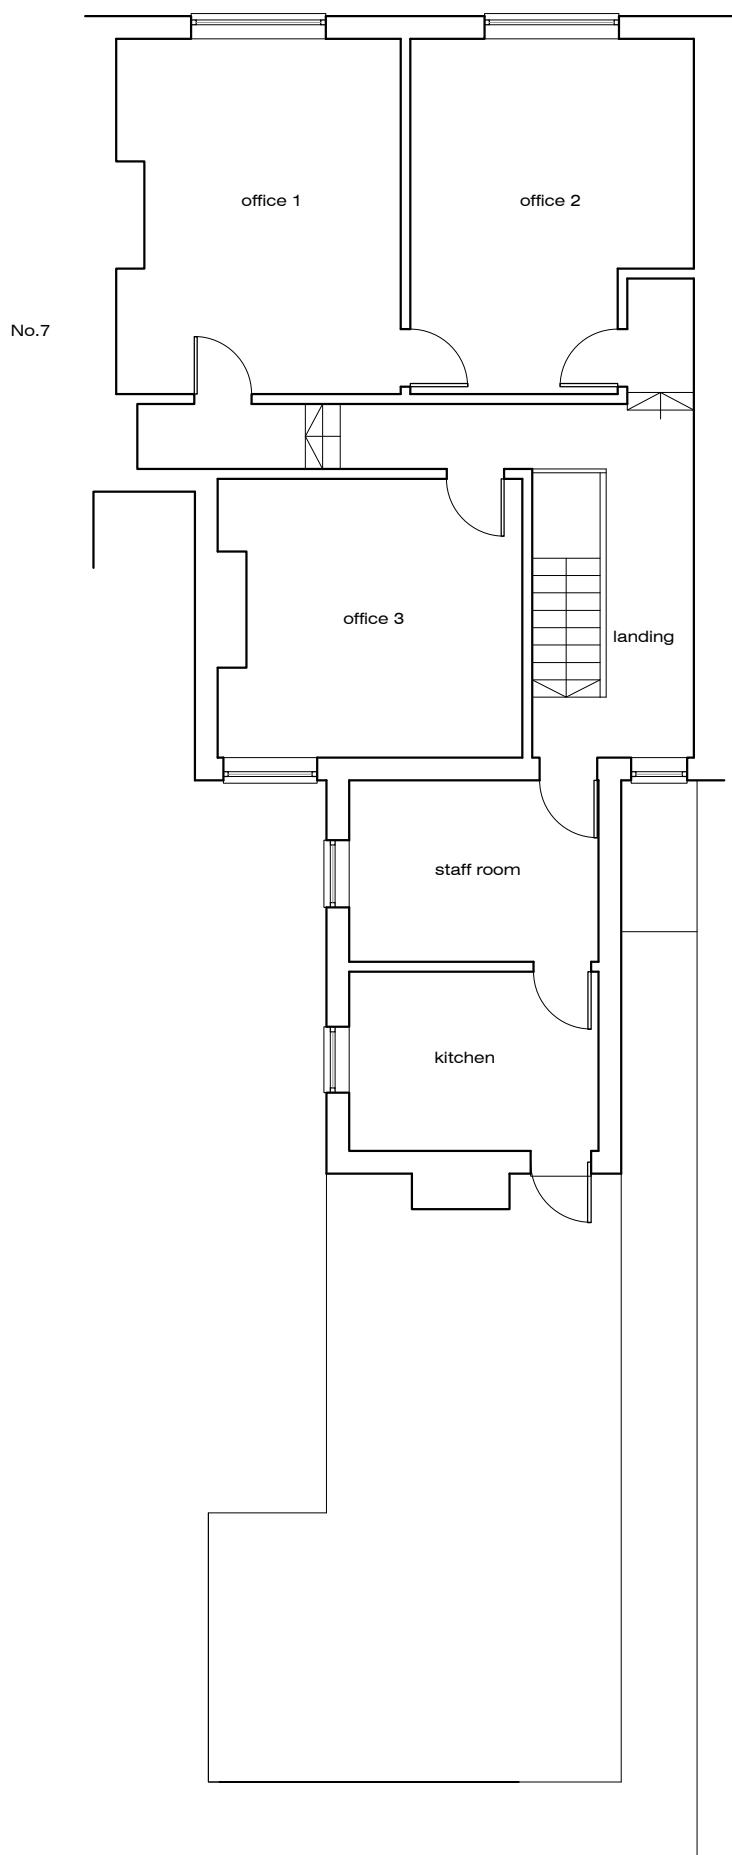

First Floor Plan - As Existing 1:100

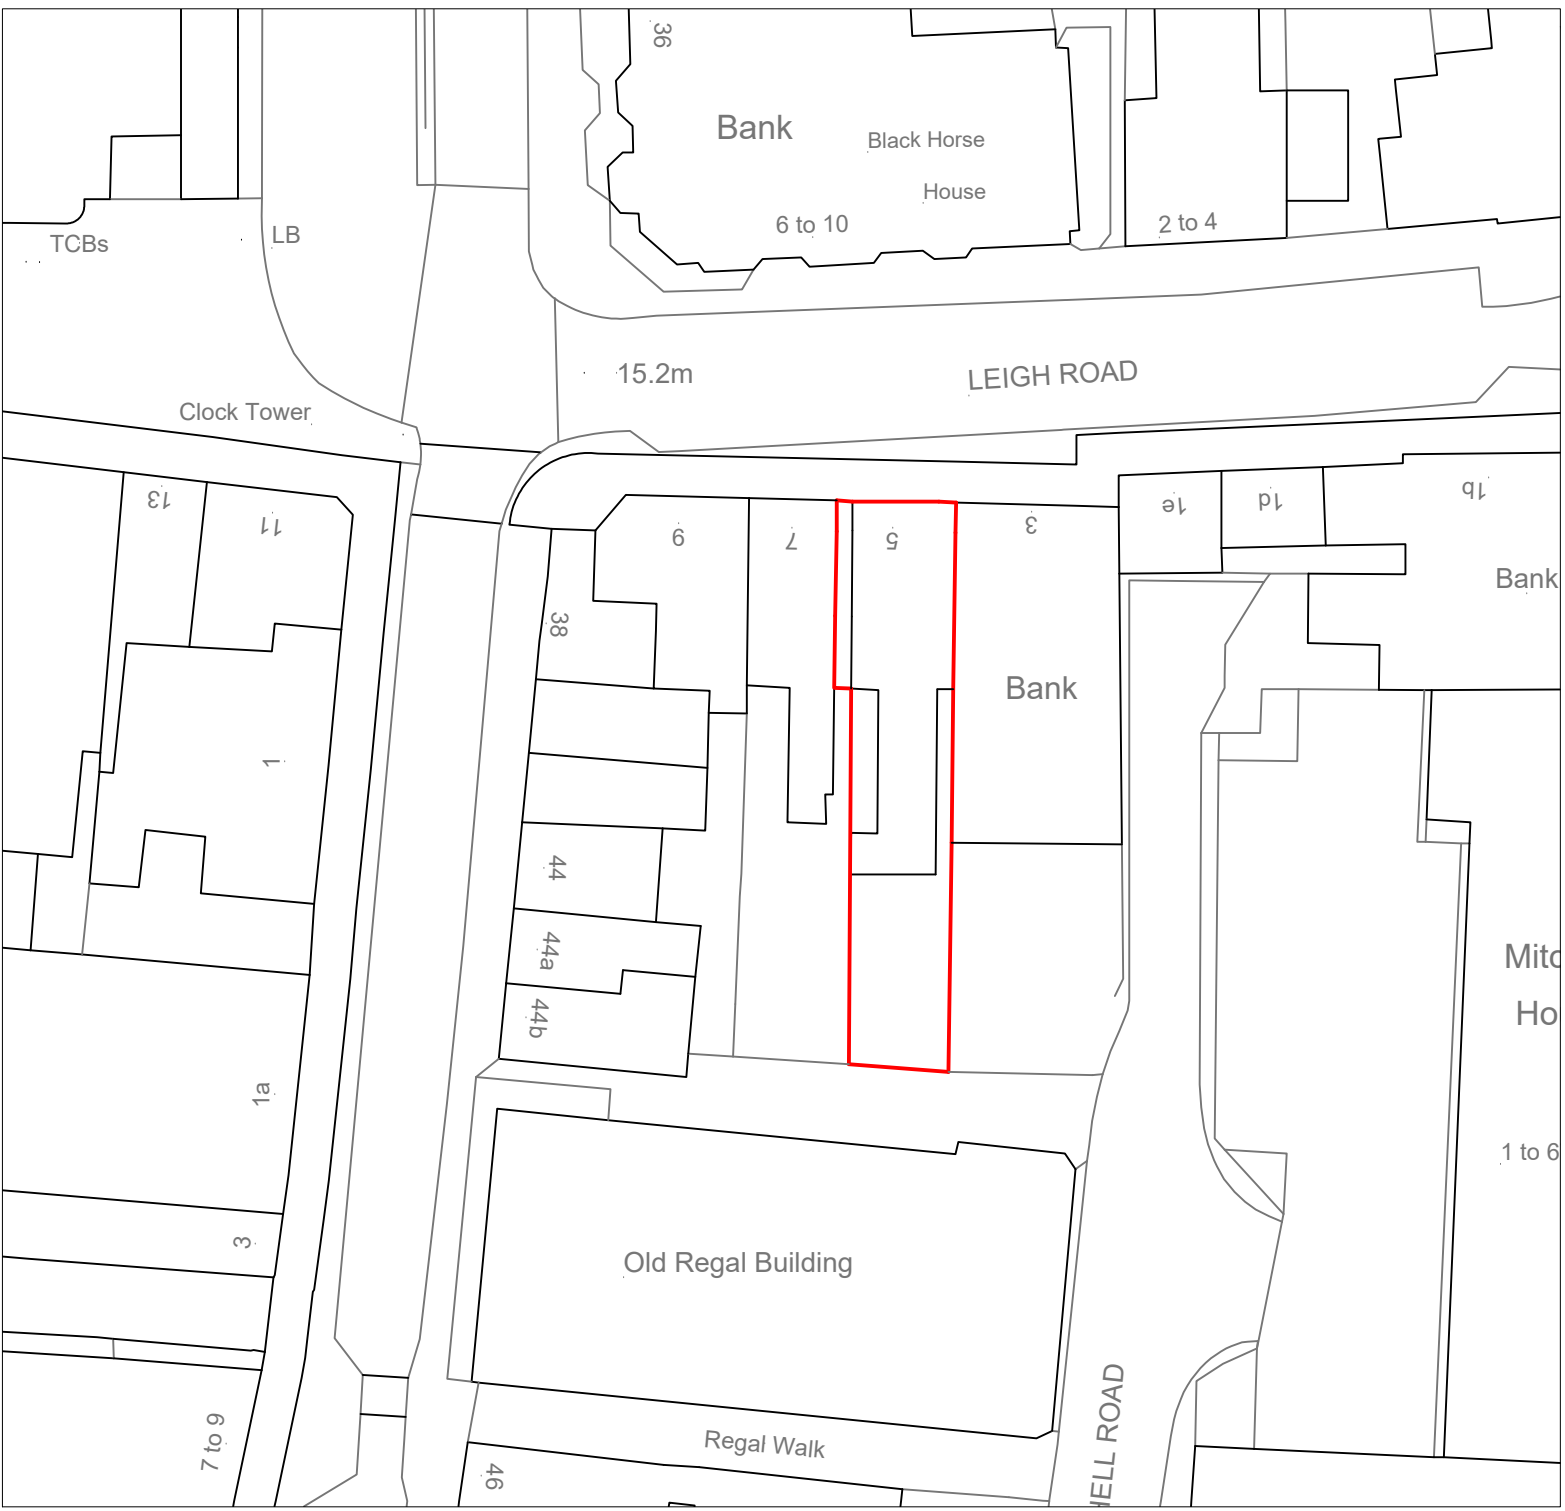

Block Plan - As Existing 1:500

-	Issued for Prior Approval	NJ	27-03-25
Rev.		By	Date

Wildern Architecture Ltd
The Hawthorns, 105 Dibles Road,
Warsash, Southampton, SO31 9JL
07920 260758

Project
5 Leigh Road, Eastleigh, SO50 9FG

Client
Mr C Singh

Title			
Block Plan and Floor Plan - As Existing and Proposed			
Date	March 25	Drawn By	NJ
Job No.	W23-018	Drawing No.	001
Scale	1:100/ 500@A1	Revision	-