
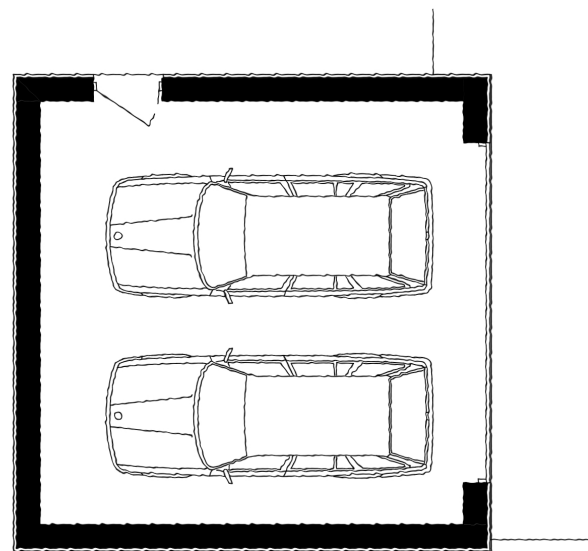



Materials Schedule

1. Ibstock Glenfield in Antique Red
2. Plain Slate Tiles
3. Black uPVC Rainwater Goods

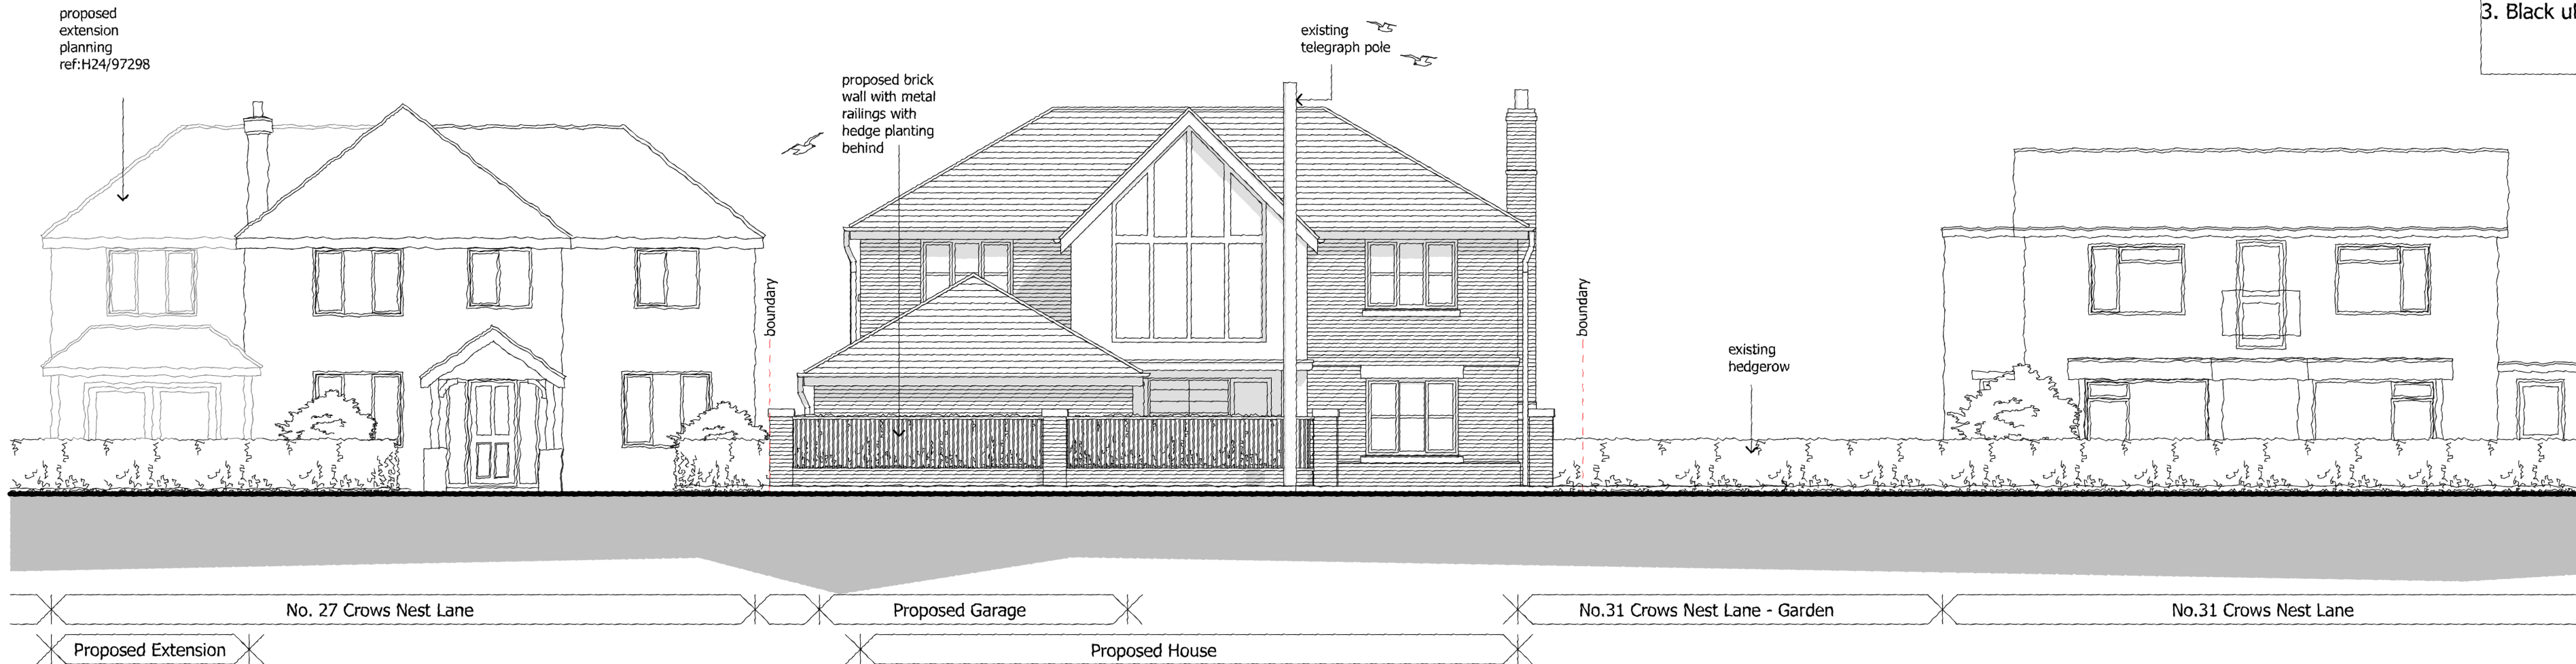


PLAN 1:100


PROPOSED GARAGE

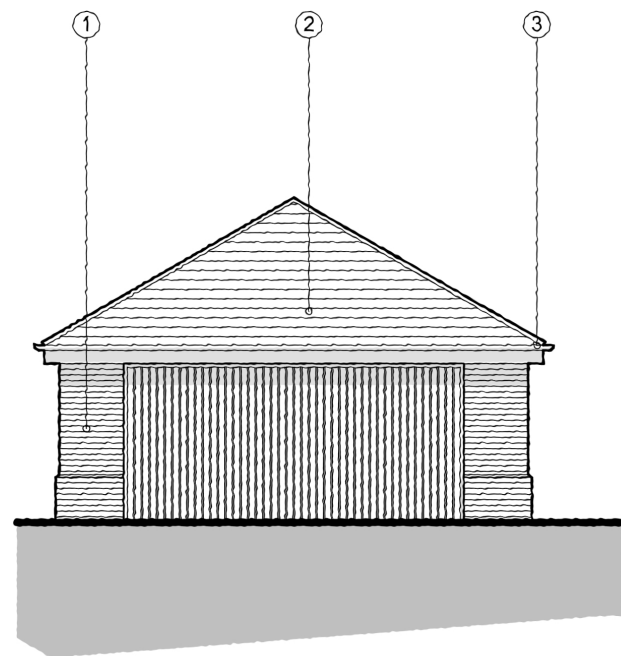


NORTH ELEVATION 1:100

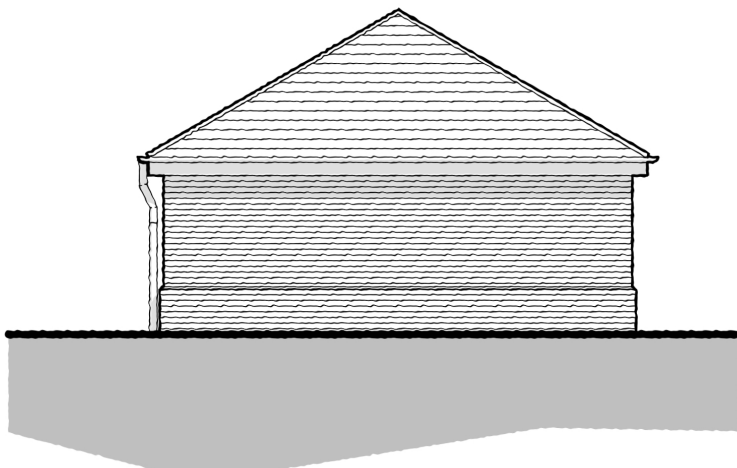

EAST ELEVATION 1:100

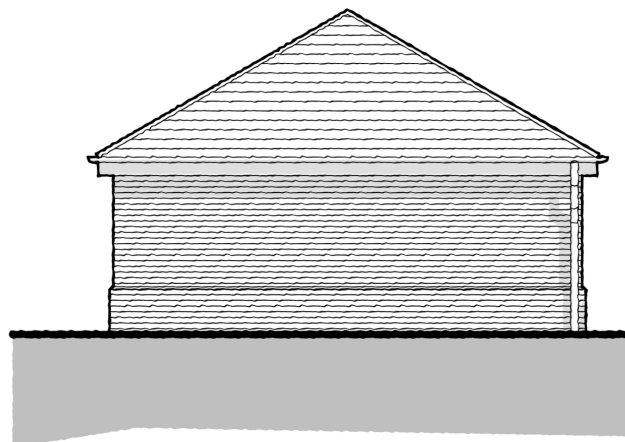

WEST ELEVATION 1:100

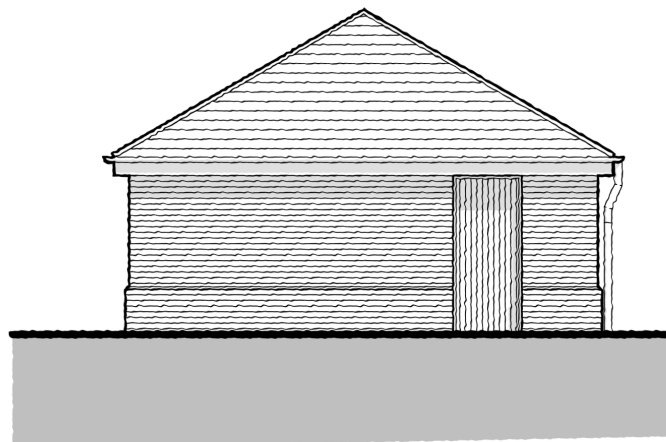

SOUTH ELEVATION 1:100

REV DESCRIPTION
A Planning Issue

DATE AUTHOR CHK'D
26/03/25 CW -

NOTES



DATE
Feb 2025

SCALE @ A2
1:100

AUTHOR
CW
CHECKED BY
-

PROJECT
Proposed Dwelling at Crows Nest Lane,
Boorley Green, Southampton

CLIENT
Mr & Mrs Frost

STATUS

For Planning

DRAWING

Proposed Street Scene - Proposed
Plan & Elevations [Garage]

PROJECT NO.
626

DRAWING NO.
201

REV.
A